

LED Information Ticker

o/a Size: 14400mm (w) x 640mm (h) x 110mm (d)

LED Screen:

14400mm (w) x 640mm (h)

P6.67 (6.67mm LED pitch)


Resolution: 2160 (w) x 96 (h) pixels



WREN KITCHENS
Supplied by: www.ukmapcentre.com
Product Info: www.ukmapcentre.com/block-plans-200-scale
Serial No: 325052
Centre Coordinates: 415795,129212
Production Date: 26/01/2026



0 2 4 6 8 10 m
Scale 1:200 - 1cm = 2m - A4 Size

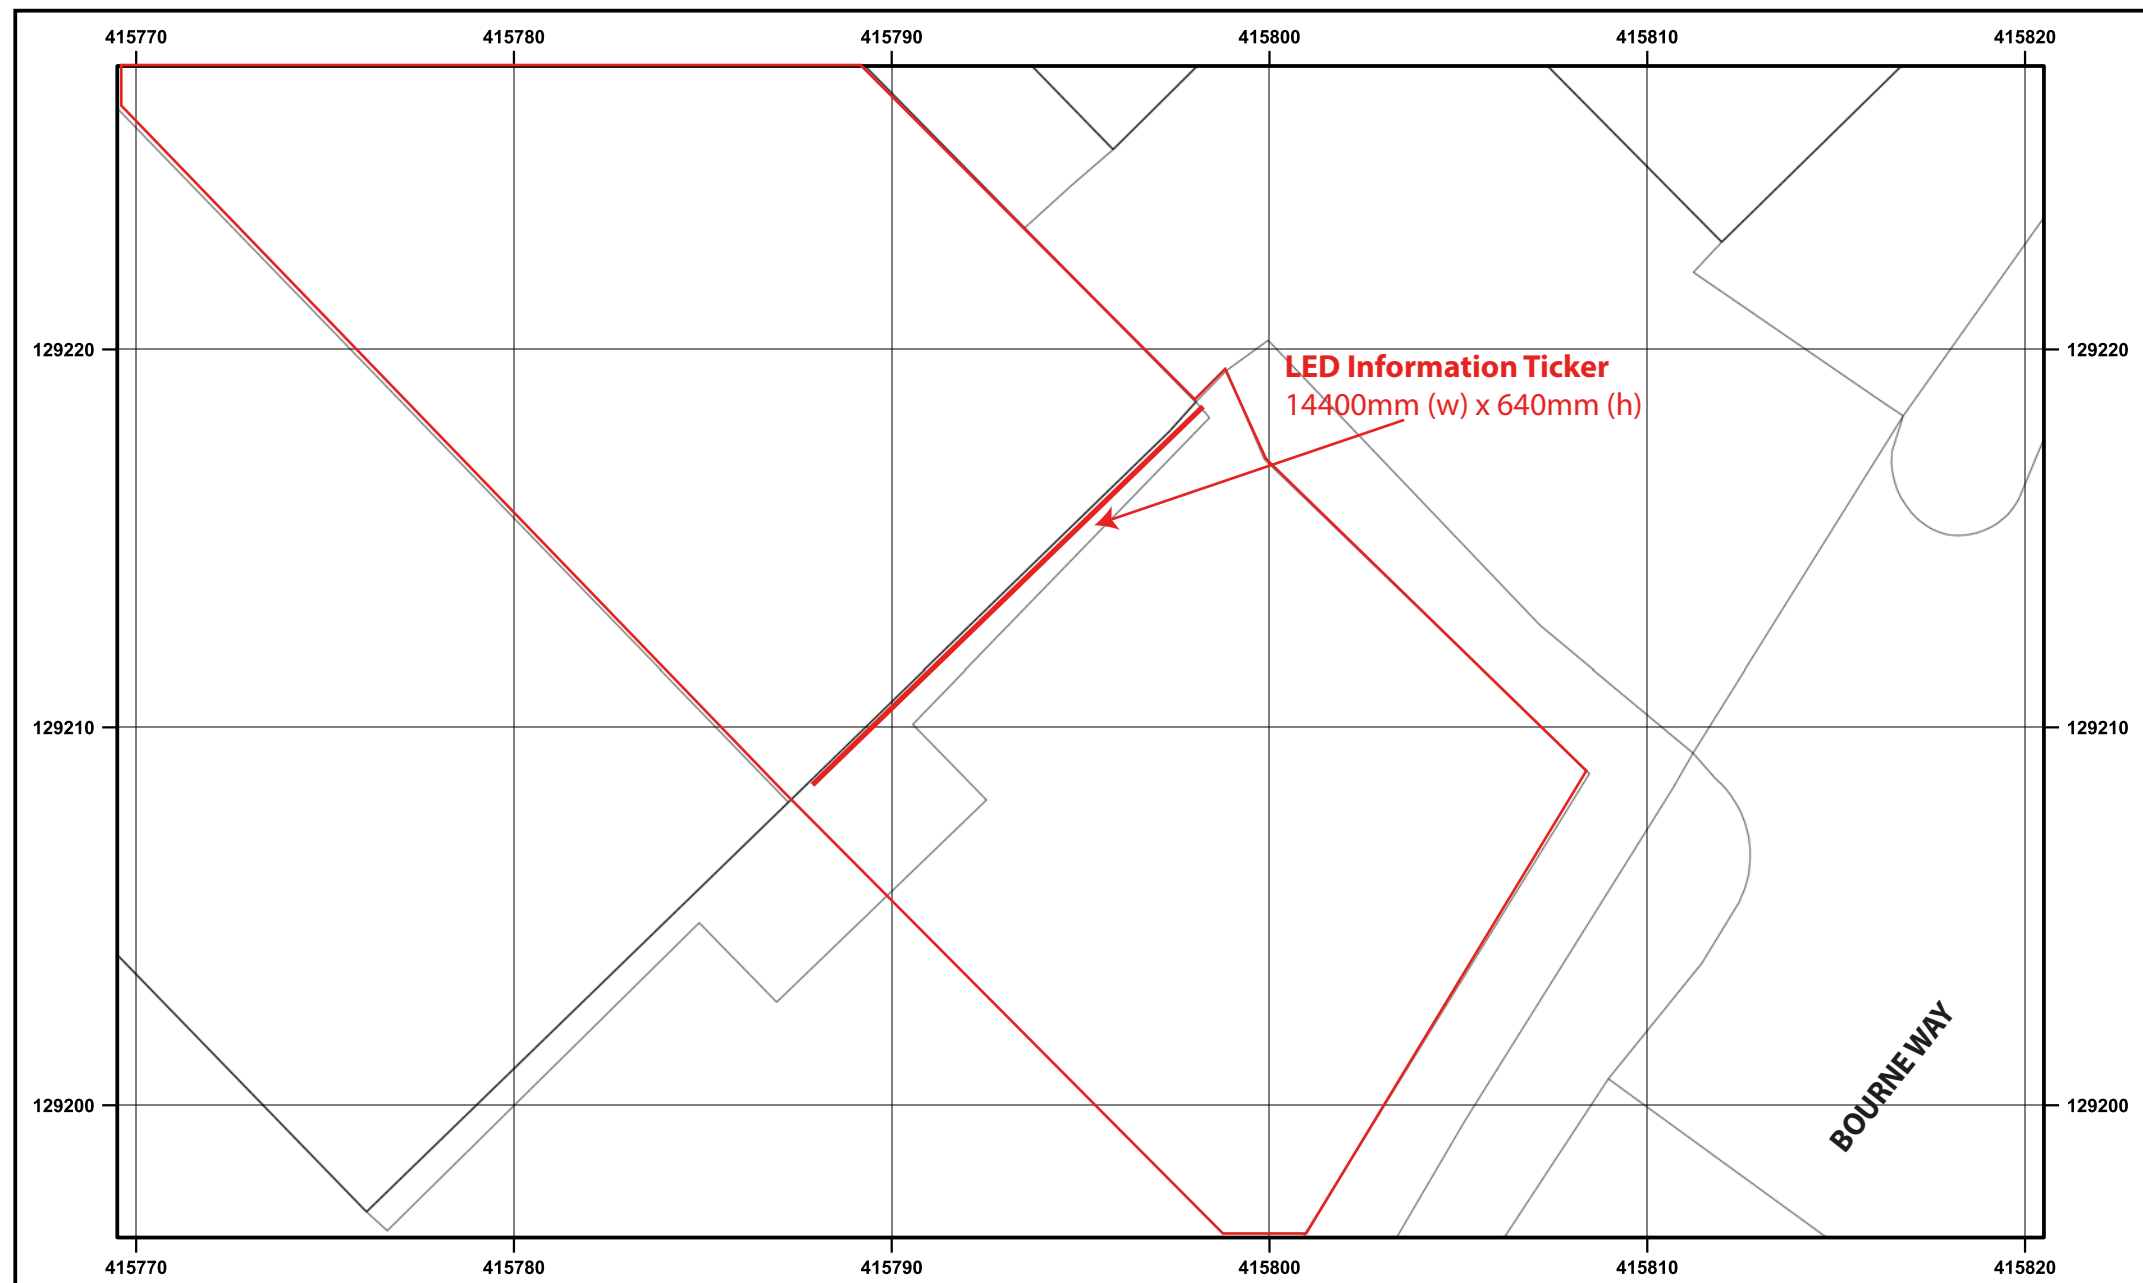

© Crown copyright and database rights 2026 OS AC0000848283. Public rights of way shown on this map have been taken from Local Authority definitive maps. The representation on this map of any other road, track or path is no evidence of the existence of a right of way.

