

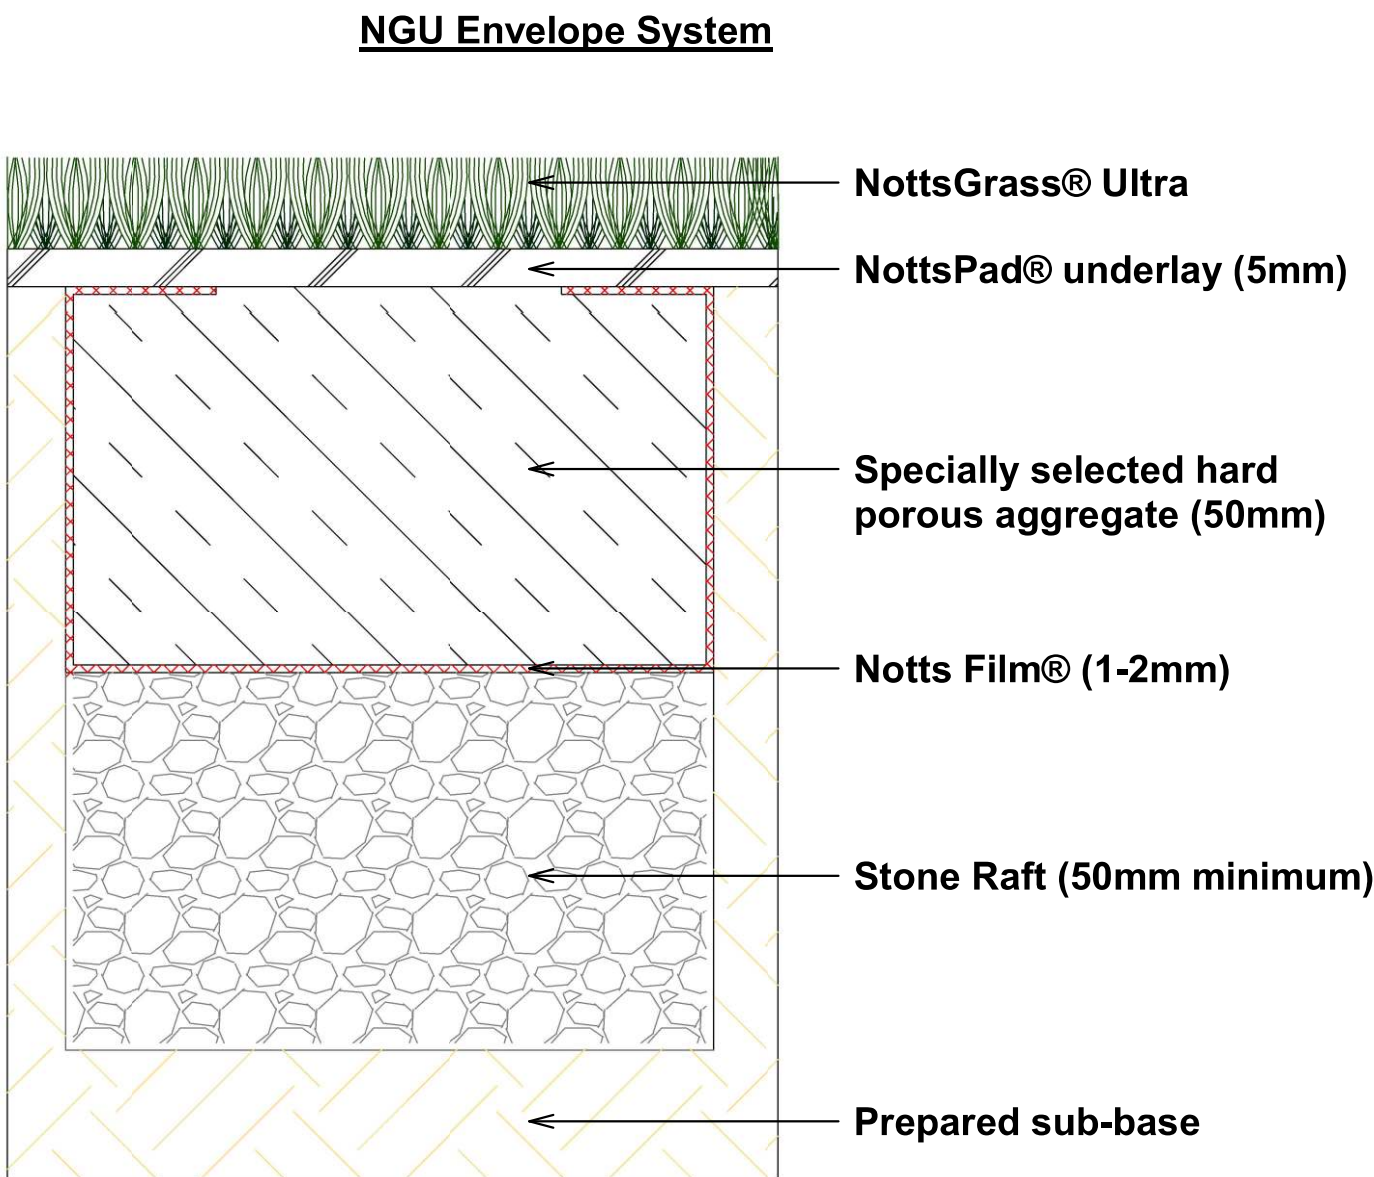




Cross Section
Scale 1:1

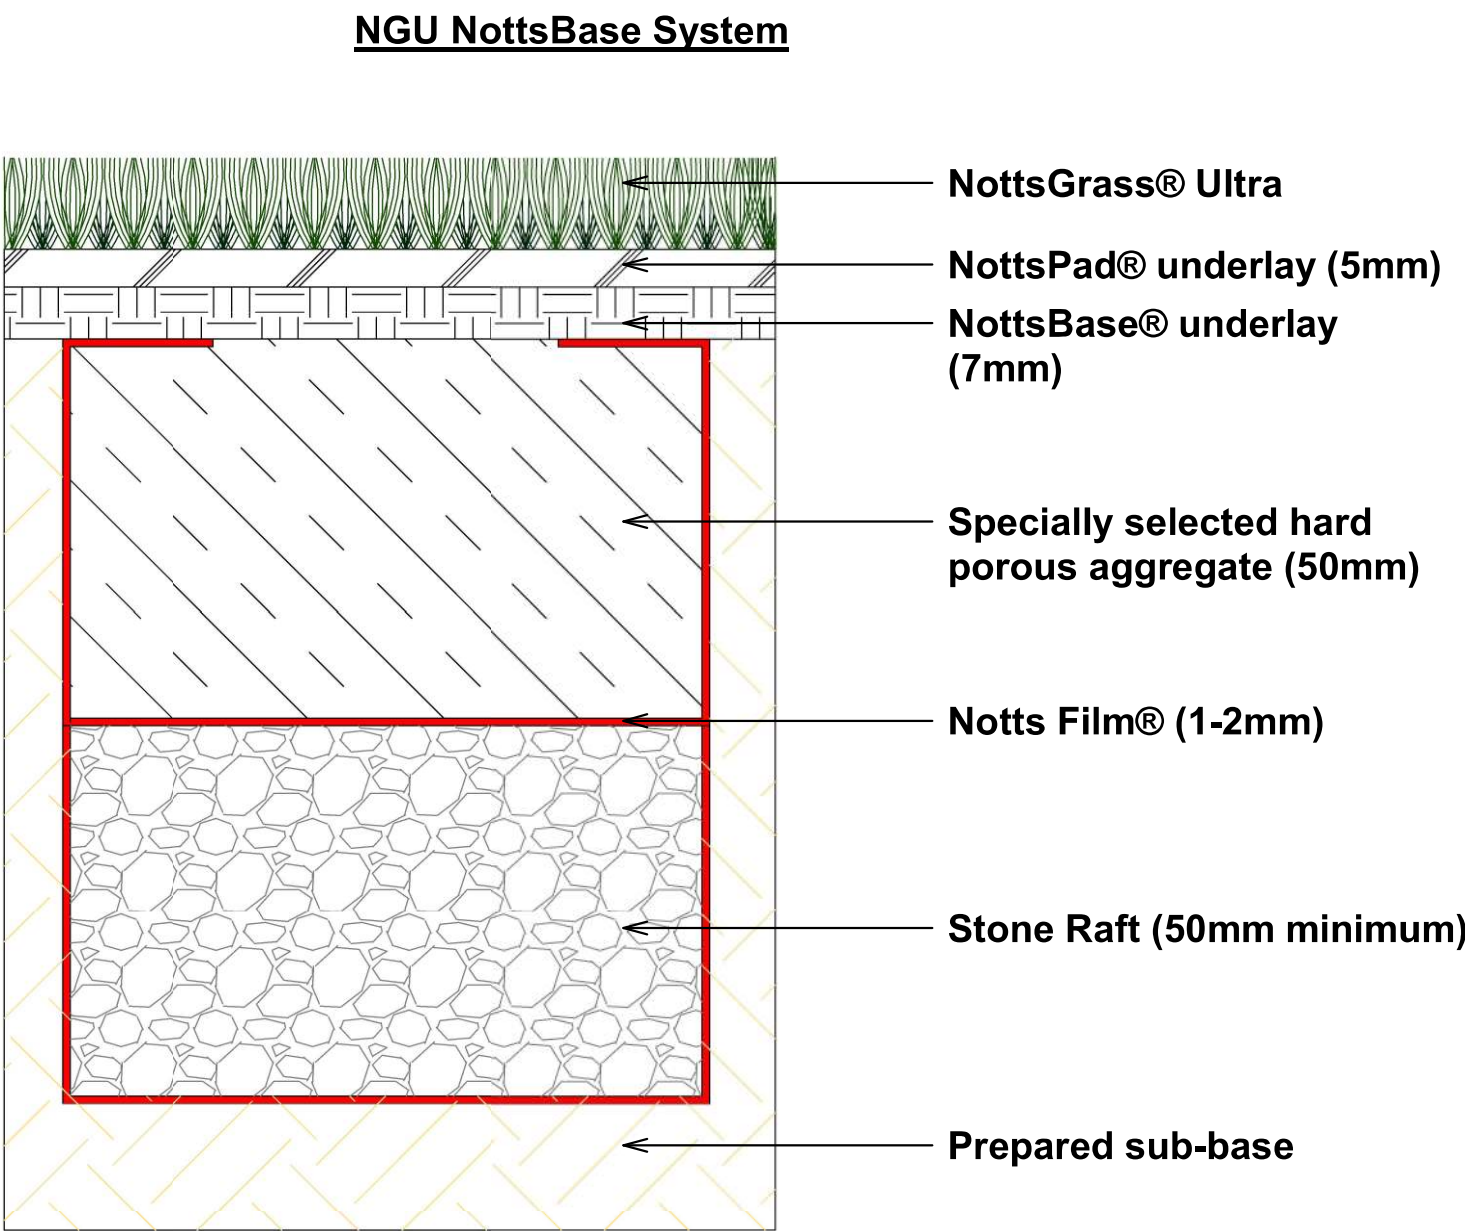

Layout Plan
Scale 1:100

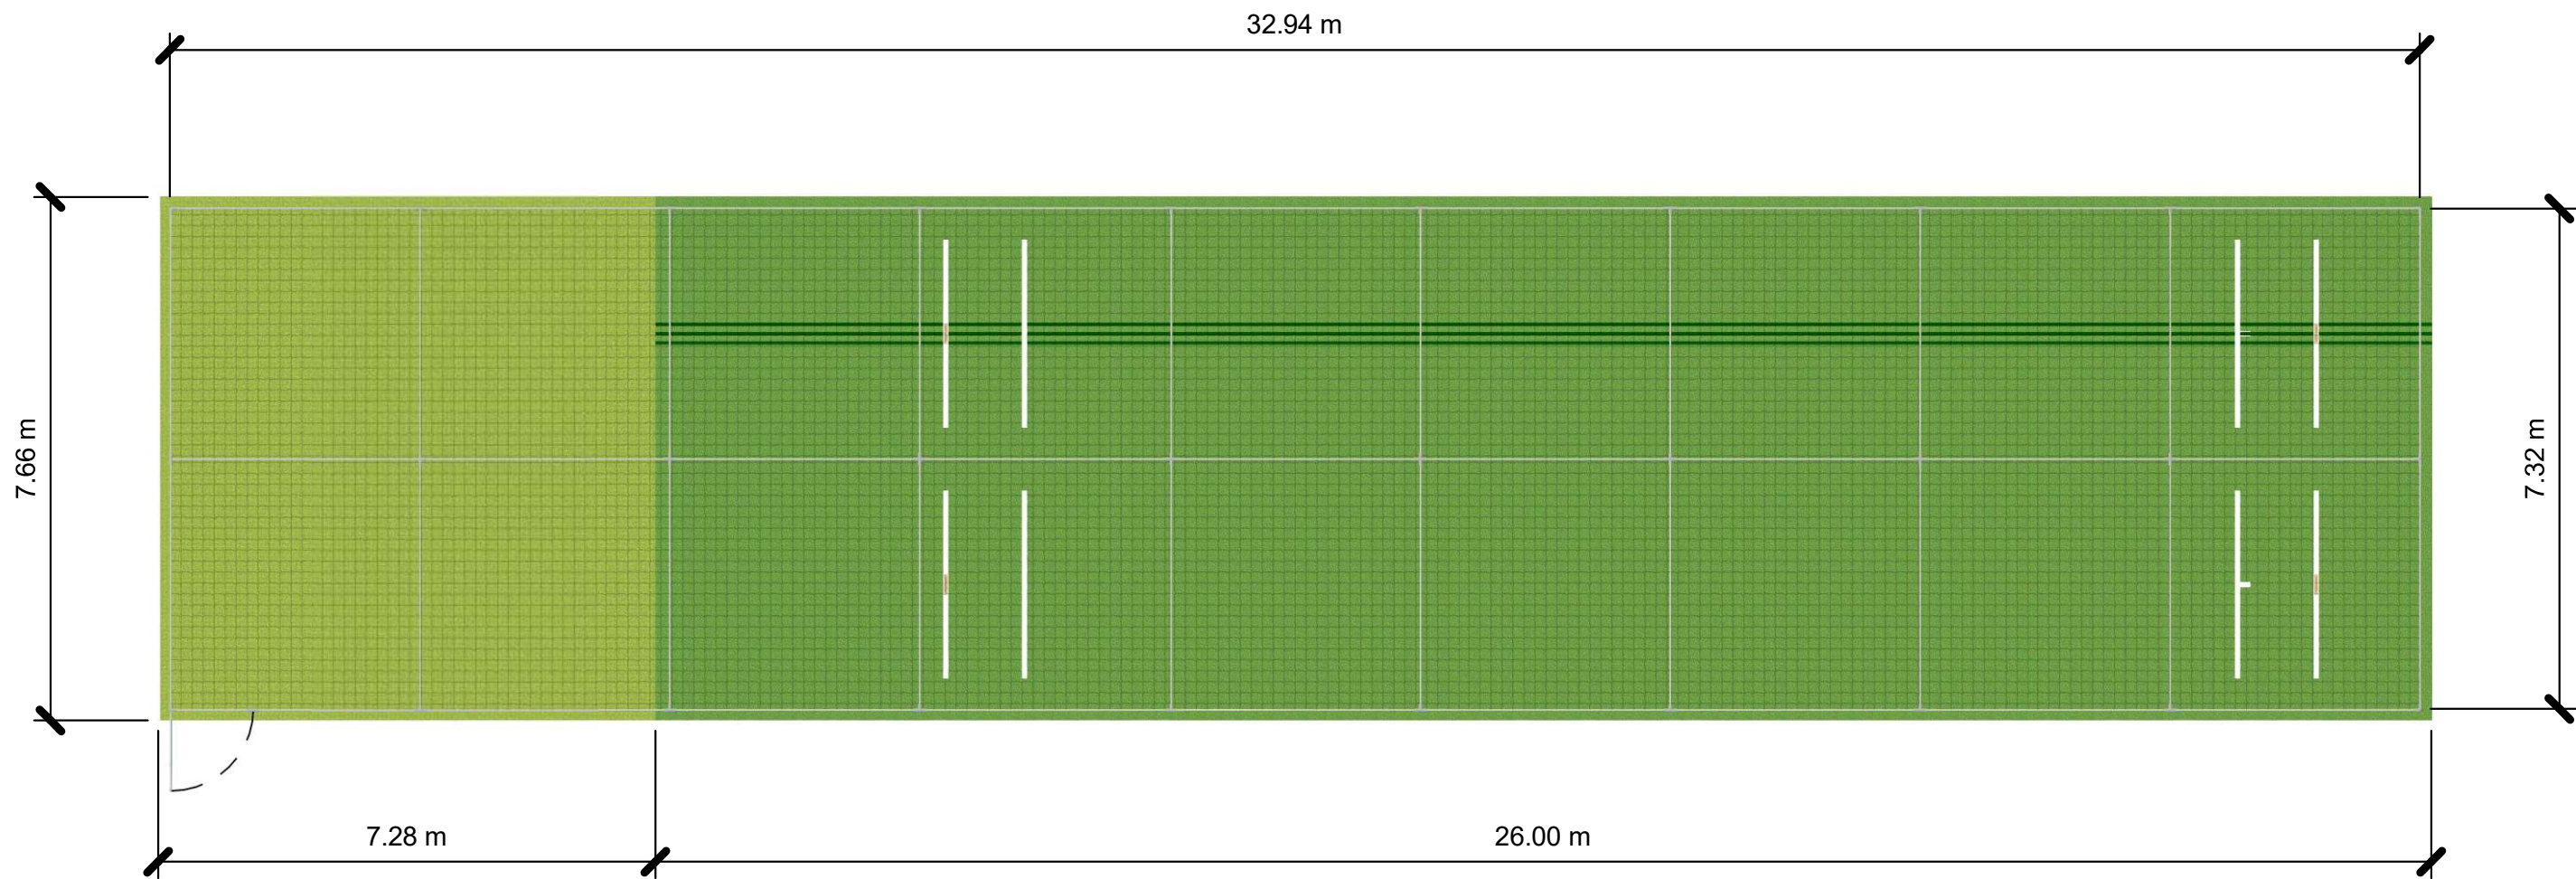

Cage Elevations
Scale 1:100

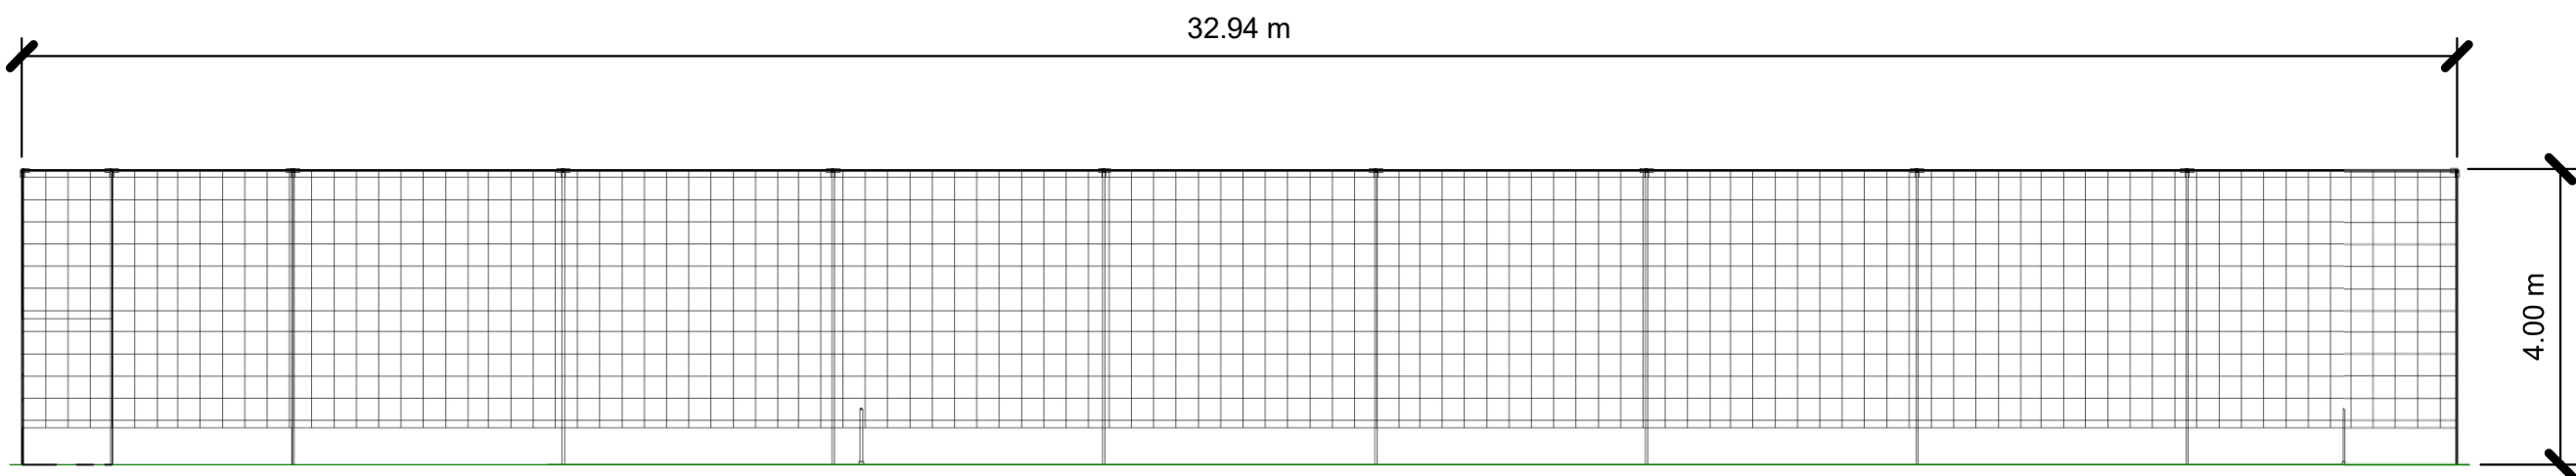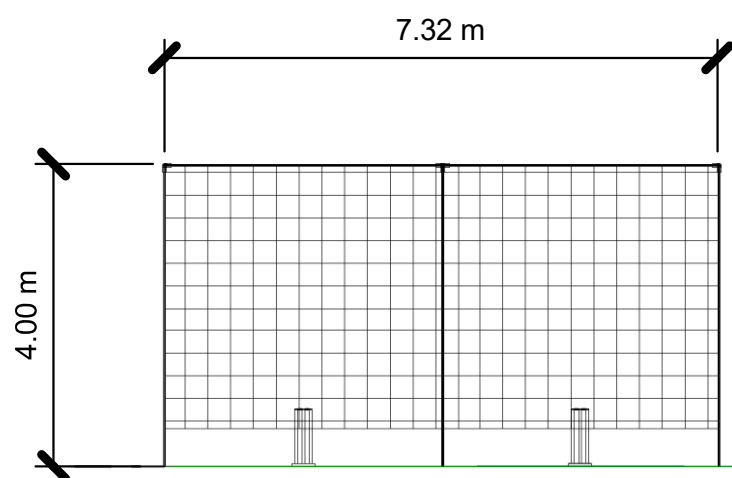

NOTES / KEY:

Full Width Carpets in Green when specified can include the following options at no extra cost (lines options in green/white):


Single Colour Green:




Two Tone Green:




Two Tone Blue:

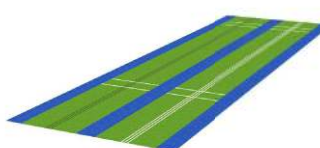

Two Tone Yellow:

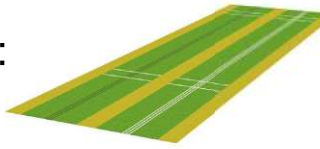

Scale Bars:

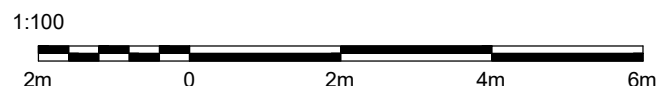

Project name: Chippenham Cricket Club

Project type: Double Lane Practice Facility

Project Size: 33.28m x 7.66m

Reference: NSCCC002

Revision: A

Date: 26/04/2024

Drawn by: AW

Scale / Size: As Indicated @ A1

SLATTER
CRICKET & PLAY
nottssport ///:
Synthetic Surfacing / Cricket

Head Office: Notts Sport Ltd, Bridge Farm, Holt Lane, Ashby Magna, Leicestershire, LE17 5NJ

Copyright© Notts Sport Limited. All rights reserved. No part of this work may be reproduced, stored in a retrieval system of any nature, or transmitted, in any form or by any means including photocopying and recording, without the prior written permission of Notts Sport Limited, the copyright owner. If any unauthorised acts are carried out in relation to this copyright work, a civil claim for damages may be made and/or a criminal prosecution may result.