


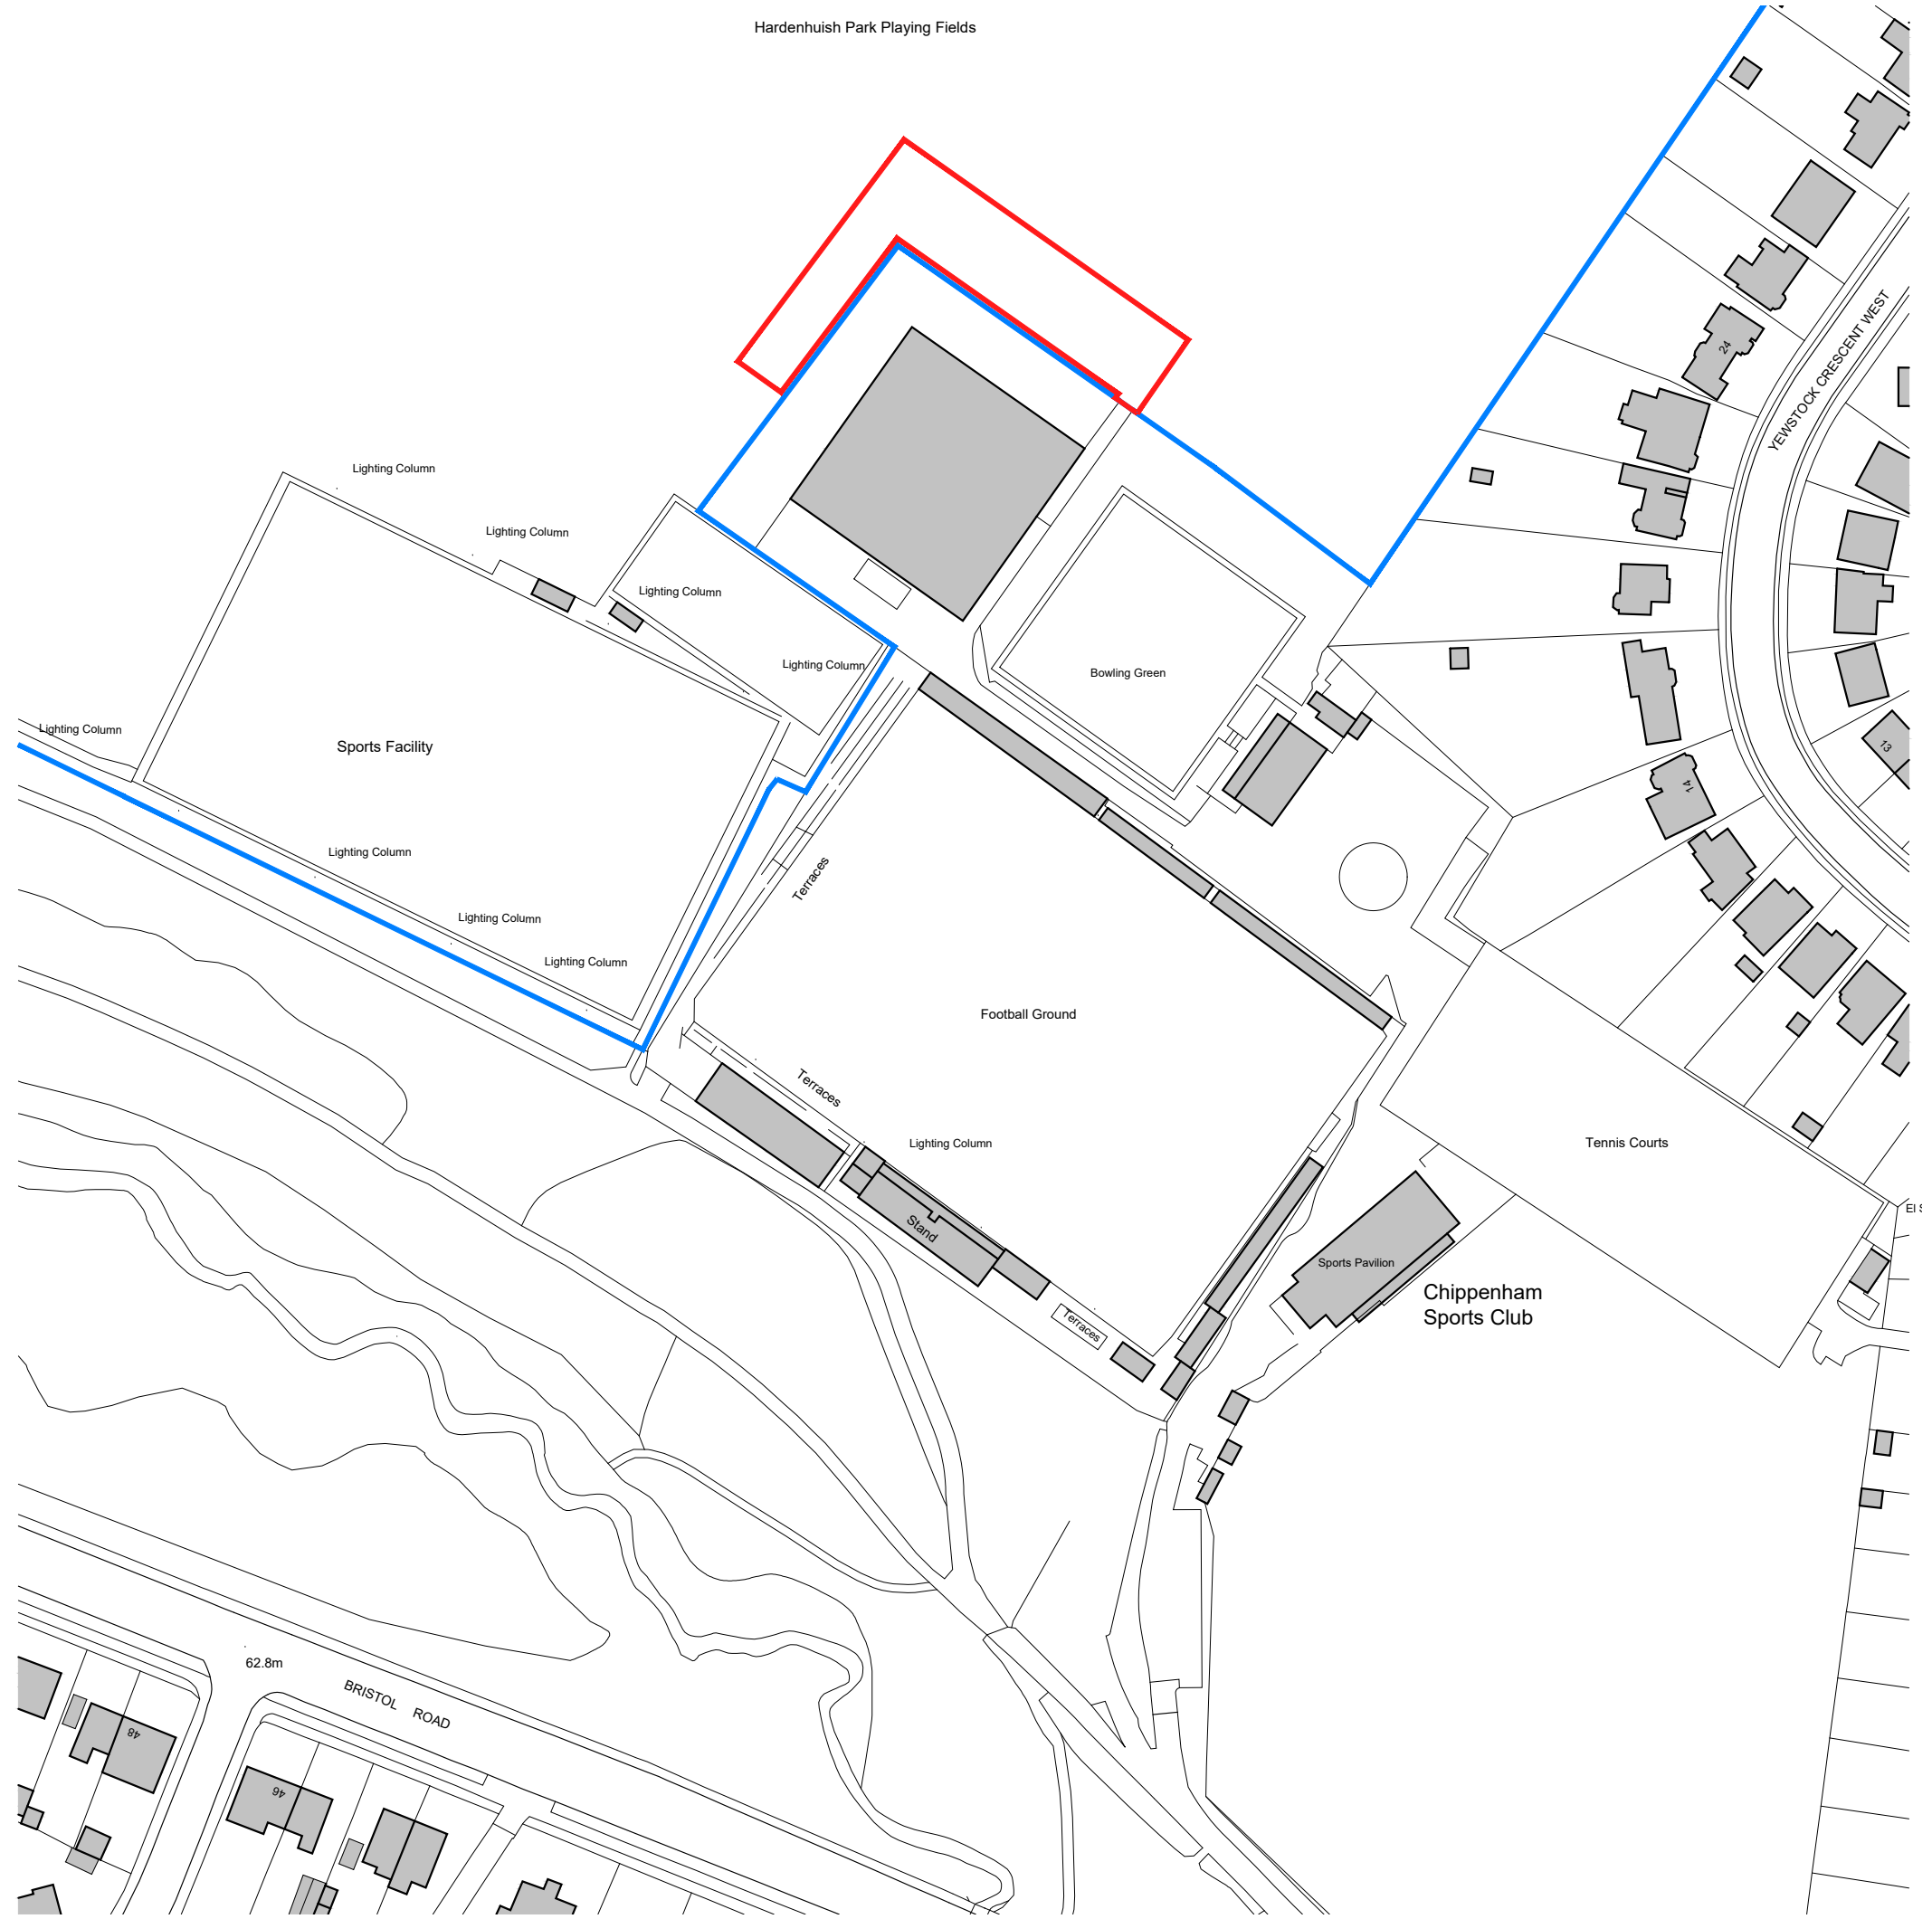


Ordnance Survey Data

The Ordnance Survey data used in this drawing is © Crown Copyright. All rights reserved. Licence no. 100022432.

Site and plot boundaries are shown indicatively only and subject to confirmation.

- Key
- Lease Boundary
 - Sheldon School Ownership Boundary

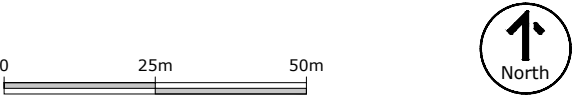

G1	Planning Issue	11-09-25	AW
Rev	Comments	Date	Dr Ch

Existing
Location Plan
CNCCC - BSL - ZZ - 00 - DR - A - 0101 - G1
New Cricket Facilities
Sheldon School, Hardenhuish Lane, SN14 6HJ 1:1250 @ A3
Chippenham Cricket Club

25001
LEGAL

Suite E, Ferry House
Canute Road
Southampton
Hampshire
SO14 3FJ

023 8063 1432
boyleandsummers.co.uk

