

Client

Mr B Allen

Project

24 Upper Pavenhill
Purton
SN5 4DQ

Drawing Title

Fence Elevations

Drawing No.

26/3345/01

Date

January 2026

Drawn by

JB

Scale


1:100 @ A2

Checked by

MM

27b High Street
Highworth
Swindon
SN6 7AG


01793 762368
07423826522

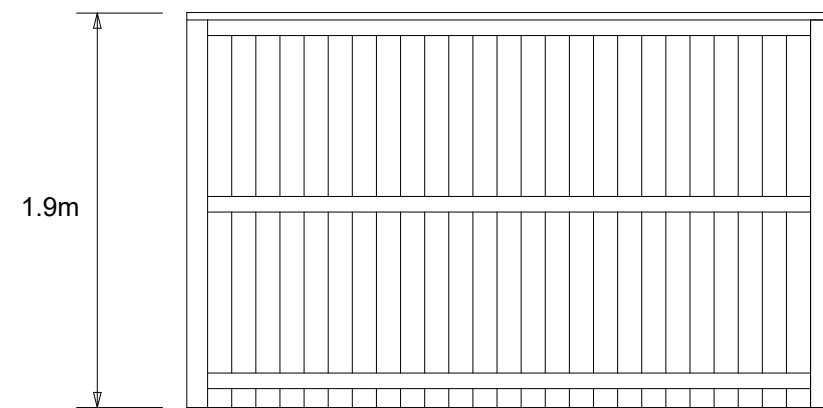


Existing Blown-Up Section (not to scale)



Proposed Blown-Up Section (not to scale)

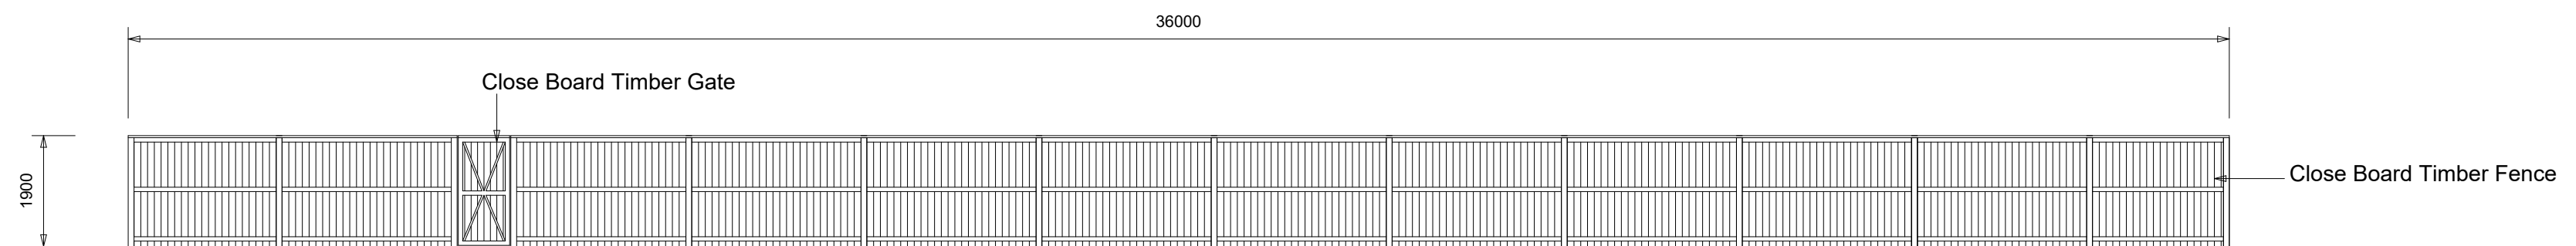

Existing Fence Elevation

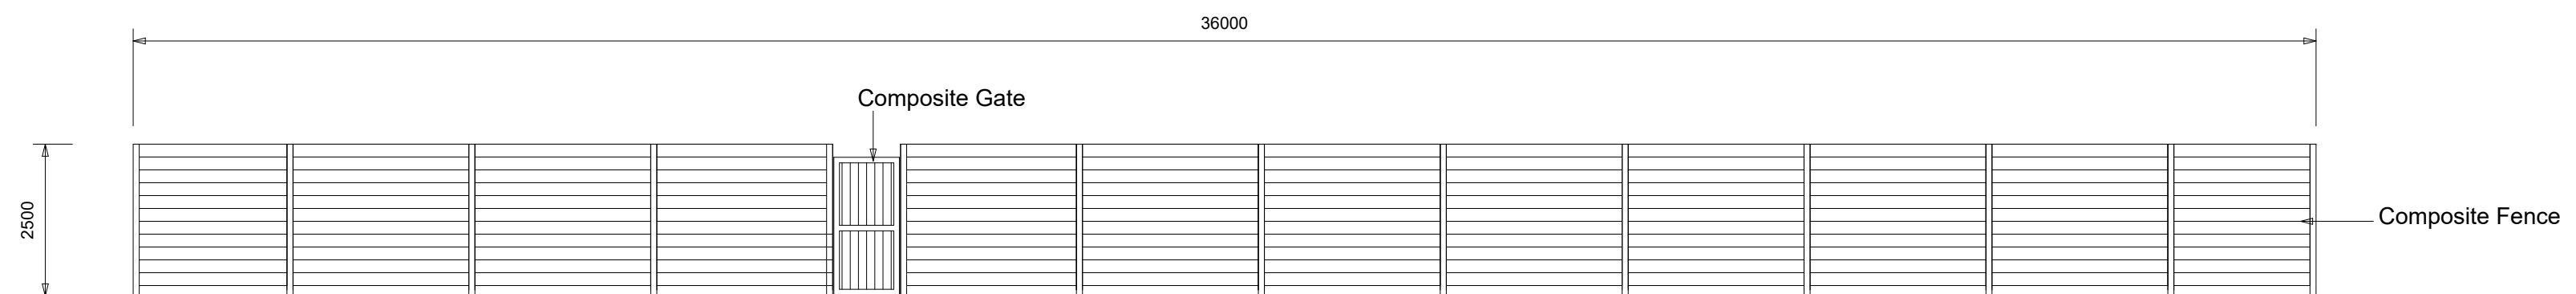

Proposed Fence Elevation