

# Hardenhuish Park Playing Fields


Ordnance Survey Data

The Ordnance Survey data used in this drawing is © Crown Copyright. All rights reserved. Licence no. 100022432.

Site and plot boundaries are shown indicatively only and subject to confirmation.

## Key

- Lease Boundary
- Sheldon School Ownership Boundary

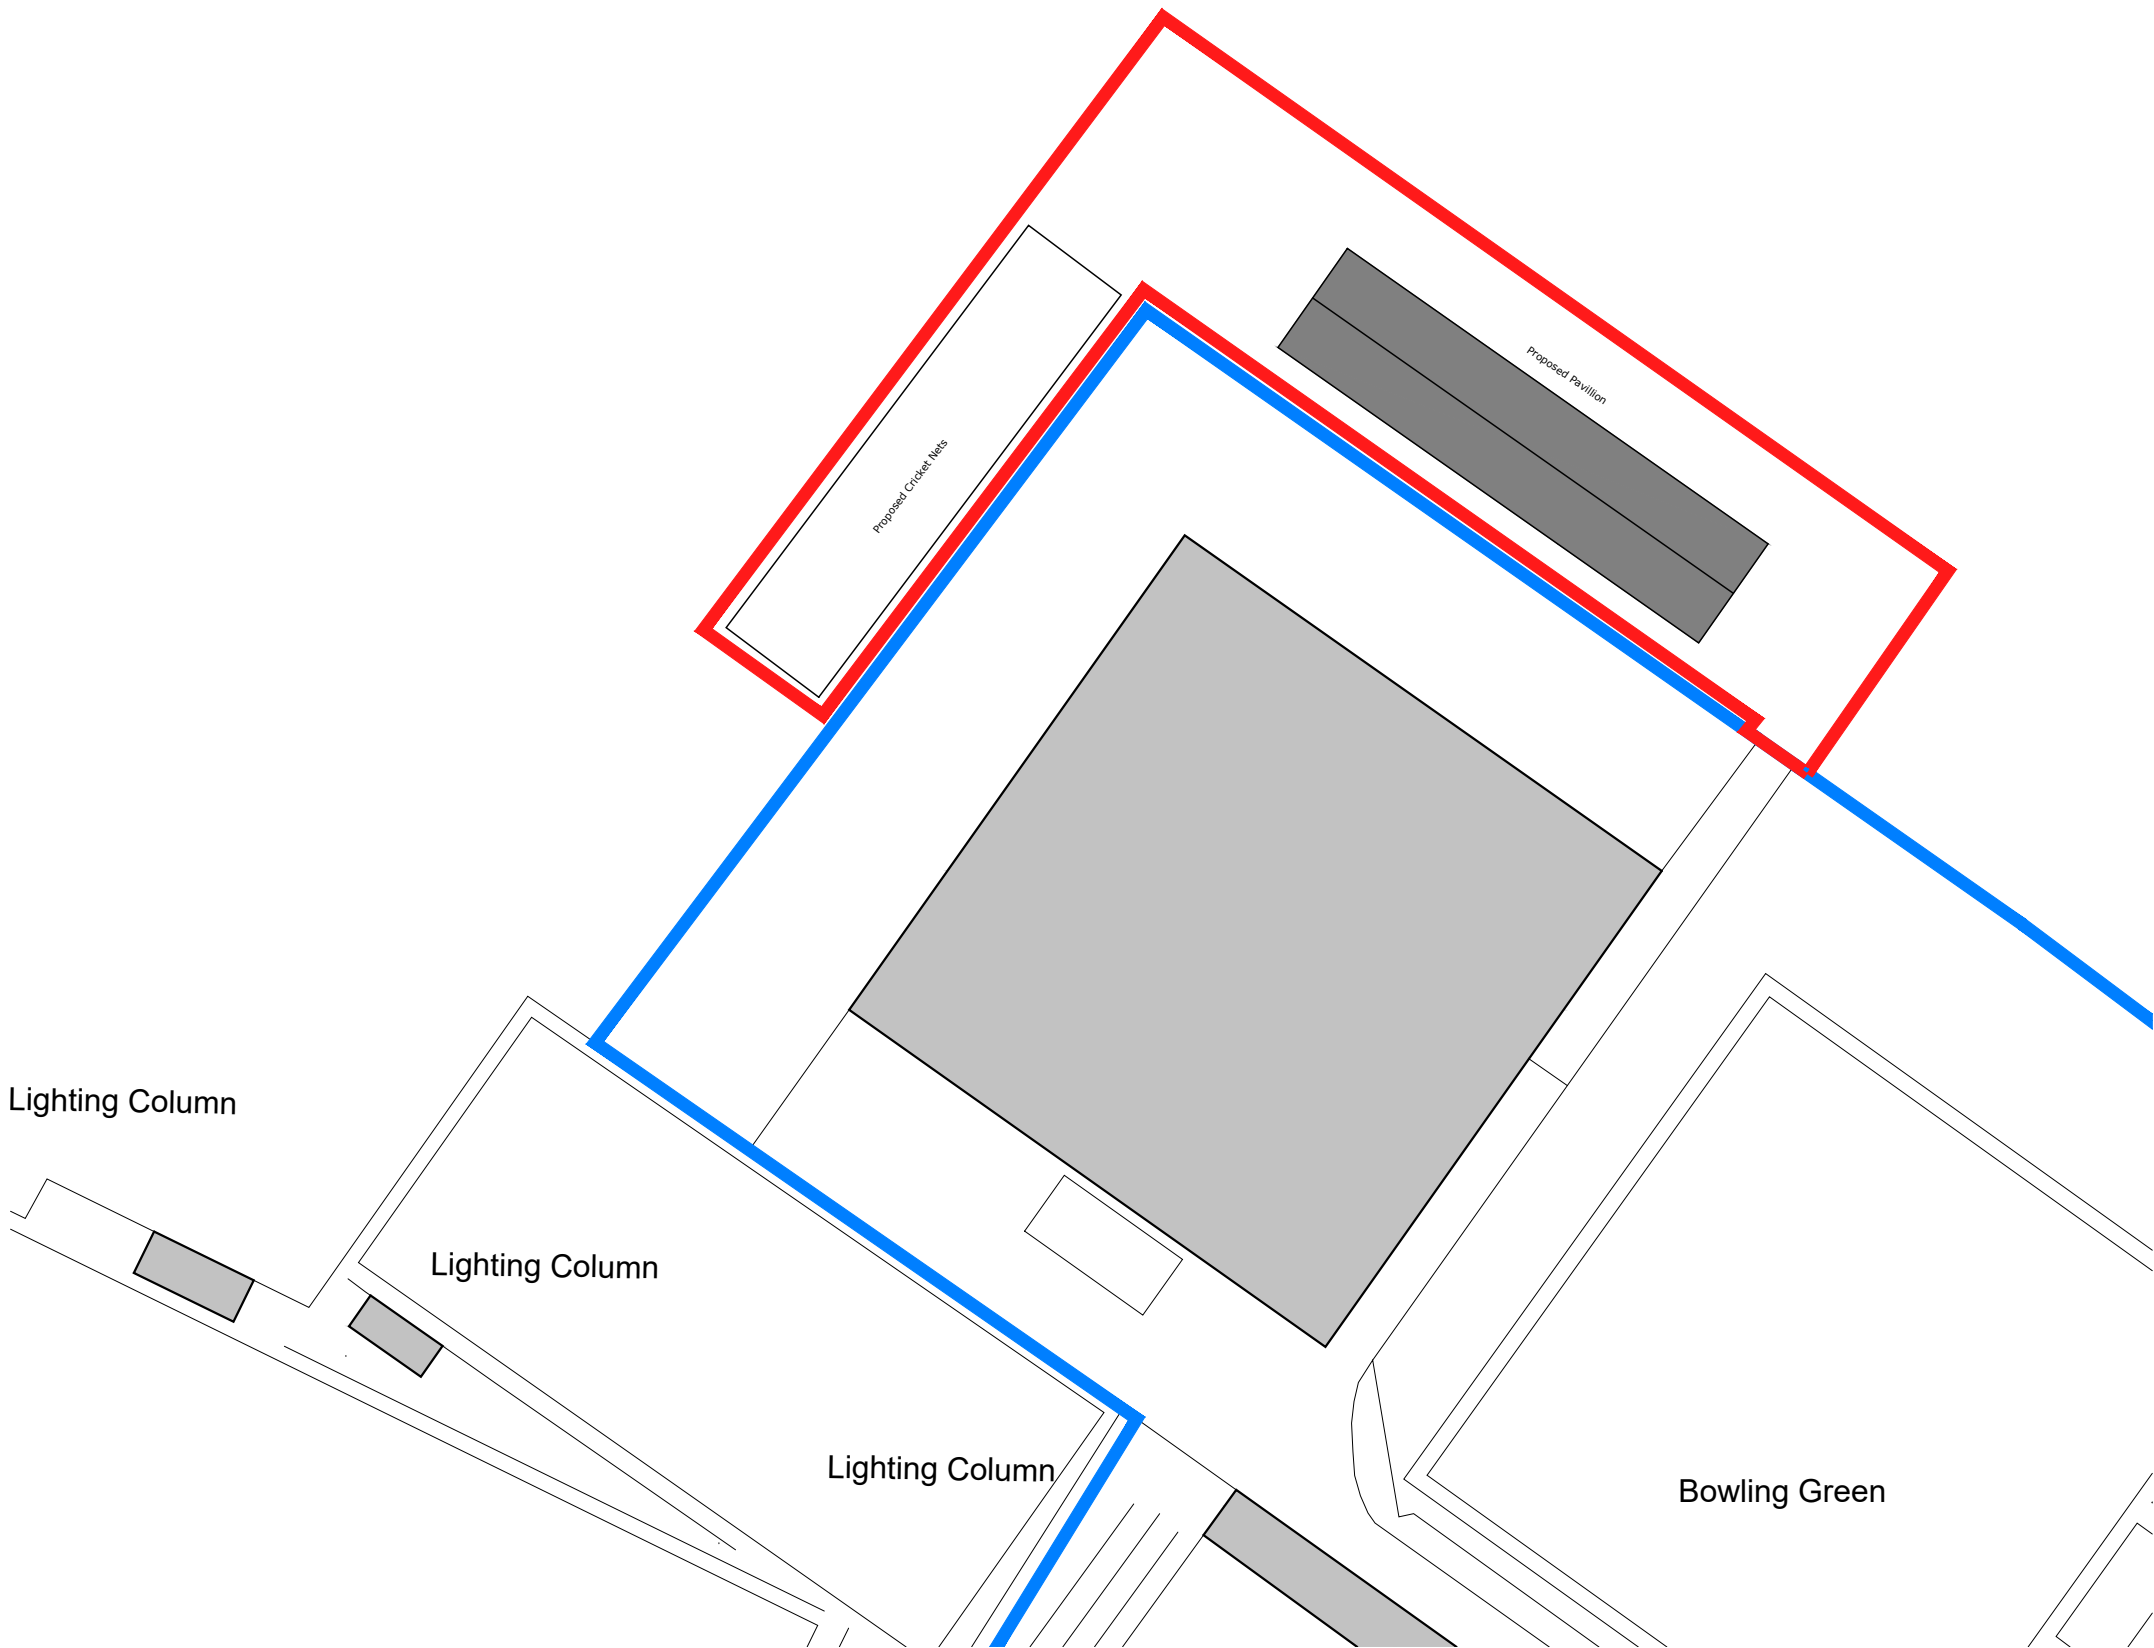

|     |                |          |       |
|-----|----------------|----------|-------|
| G1  | Planning Issue | 11-09-25 | AW    |
| Rev | Comments       | Date     | Dr Ch |

Proposed  
Site Plan  
CNCCC - BSL - ZZ - 00 - DR - A - 0201 - G1  
New Cricket Facilities 25001  
Sheldon School, Hardenhuish Lane, SN14 6HJ 1:500 @ A3  
Chippenham Cricket Club PLANNING

Suite E, Ferry House  
Canute Road  
Southampton  
Hampshire  
SO14 3FJ  
  
023 8063 1432  
boyleandsummers.co.uk

