


Location Plan

Site Address: St Marys C Of E Primary School, George Lane, Marlborough, SN8 4BX

Date Produced: 04-Feb-2026

Scale: 1:1250 @A3

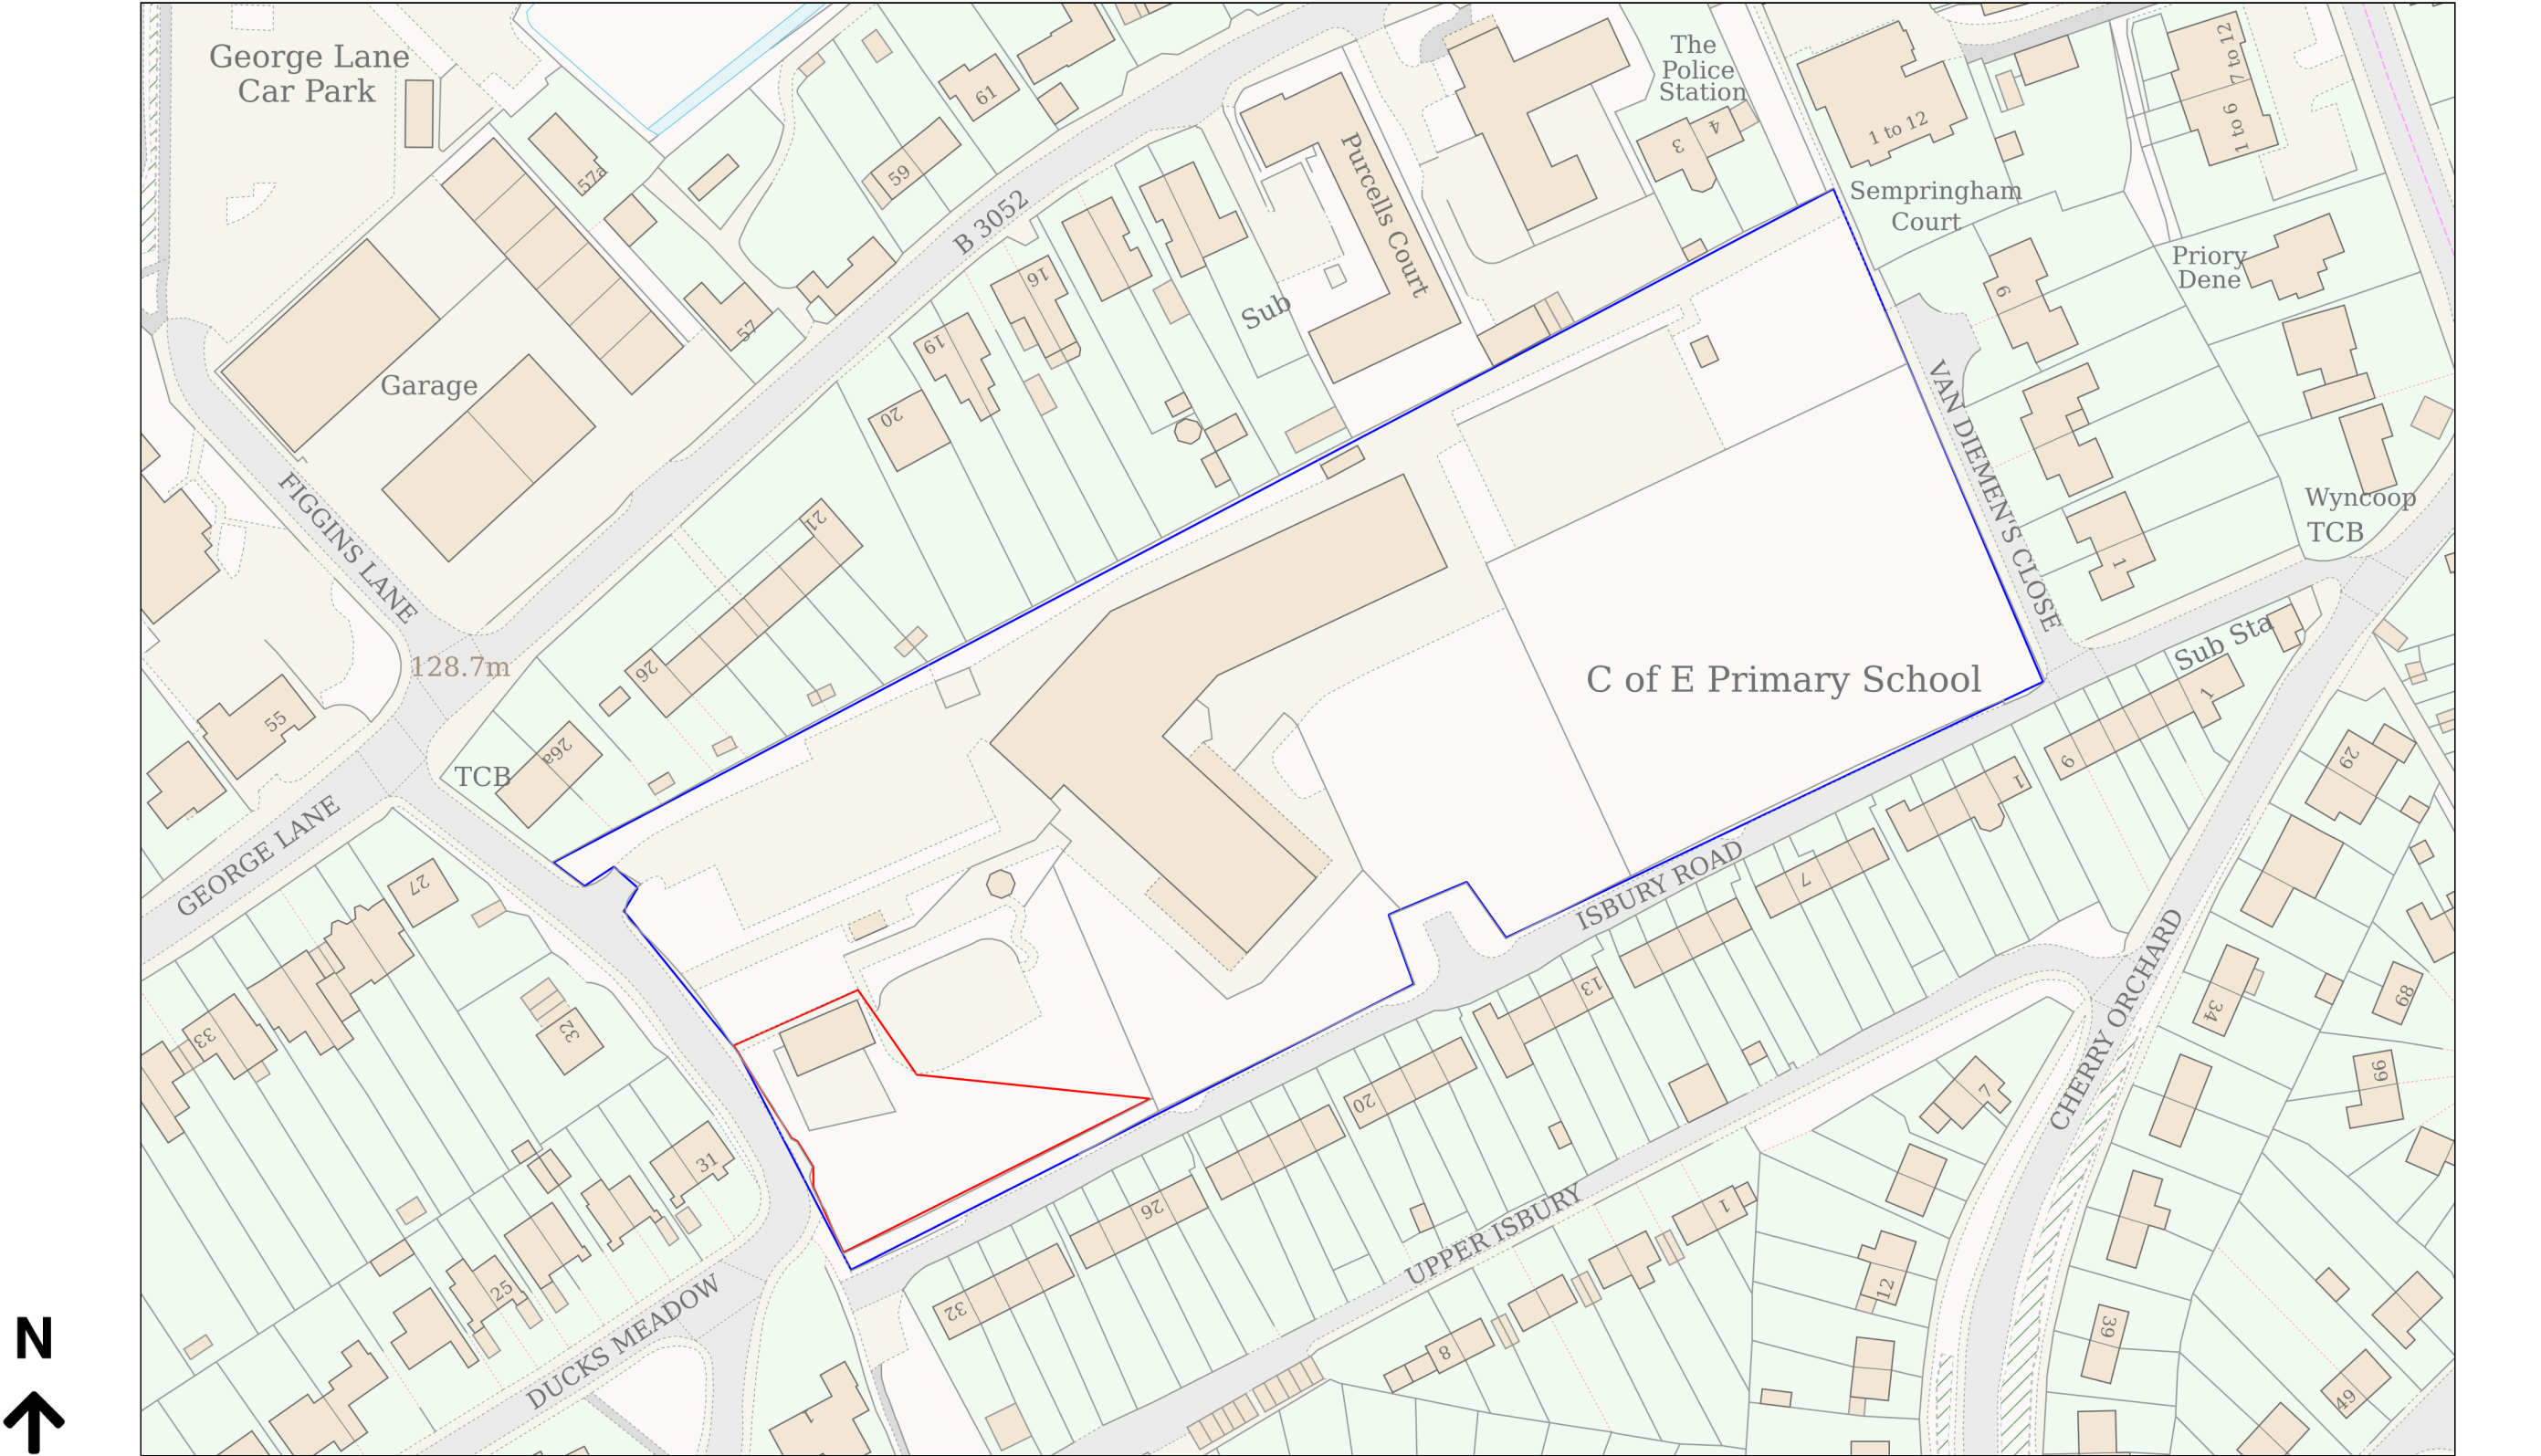

Planning Portal Reference: PP-14679619v1