


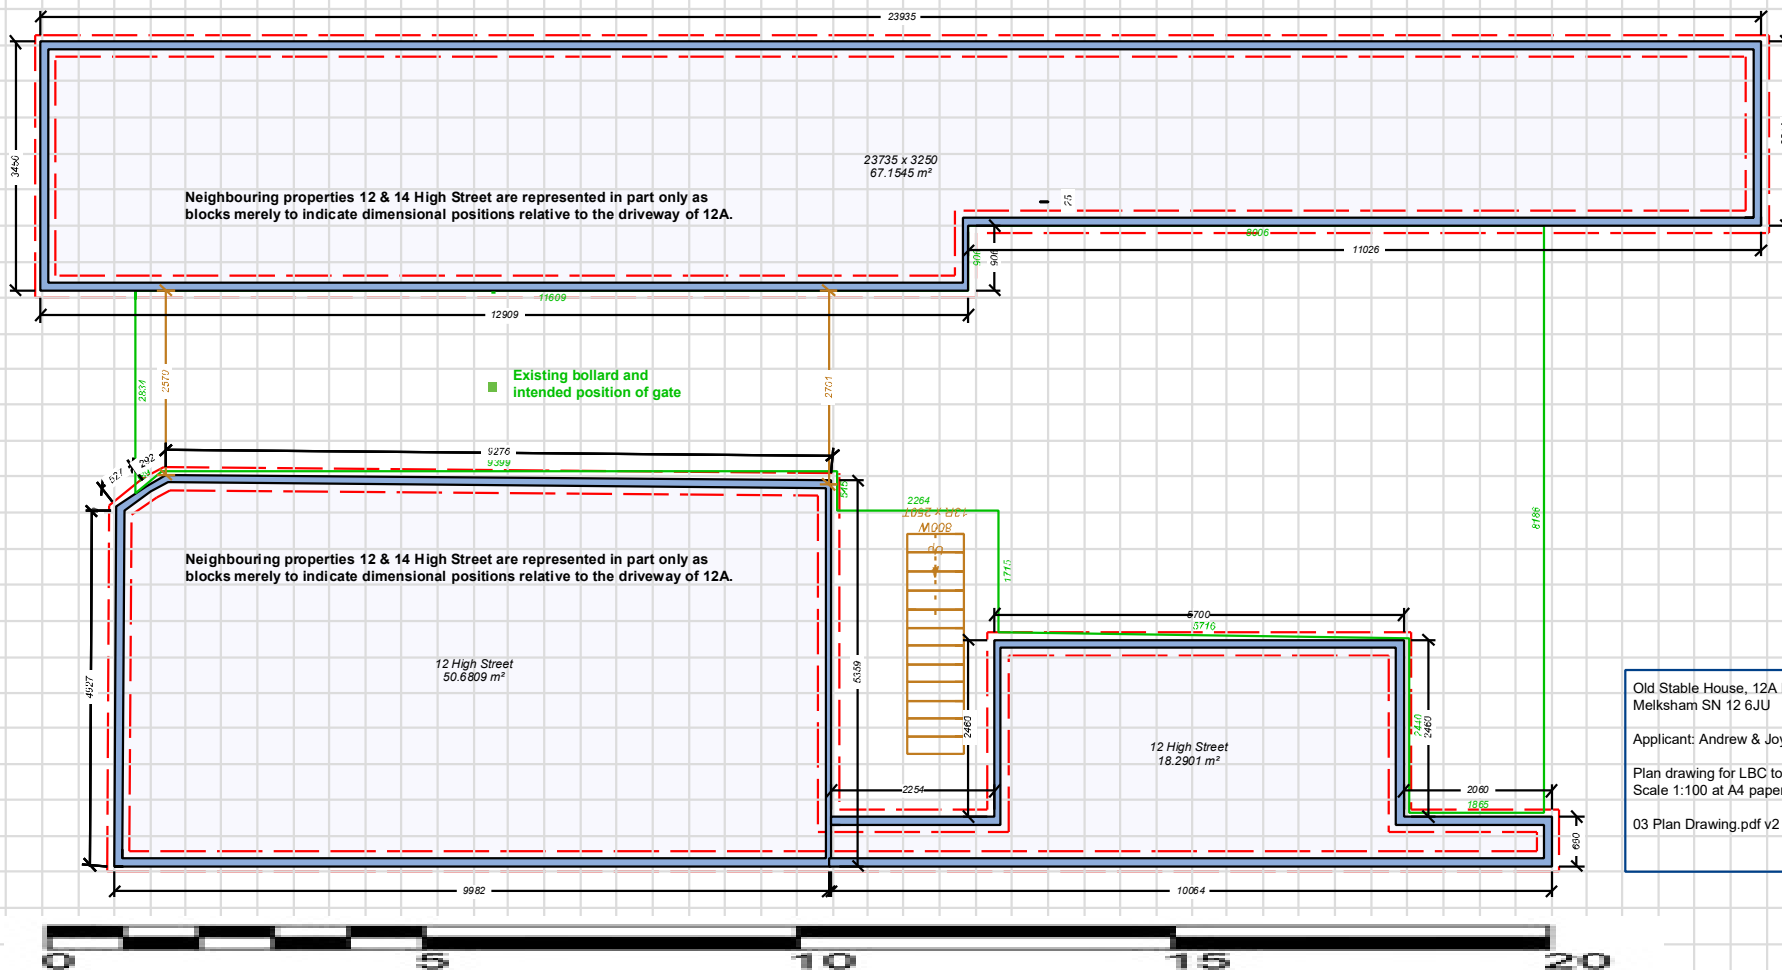

Old Stable House, 12A High Street,
Melksham SN 12 6JU

Applicant: Andrew & Joyce Griffin

Plan drawing for LBC to erect gates on driveway
Scale 1:100 at A4 paper. All dimensions in mm (+/- 25)

03 Plan Drawing.pdf v2 08/12/2025