


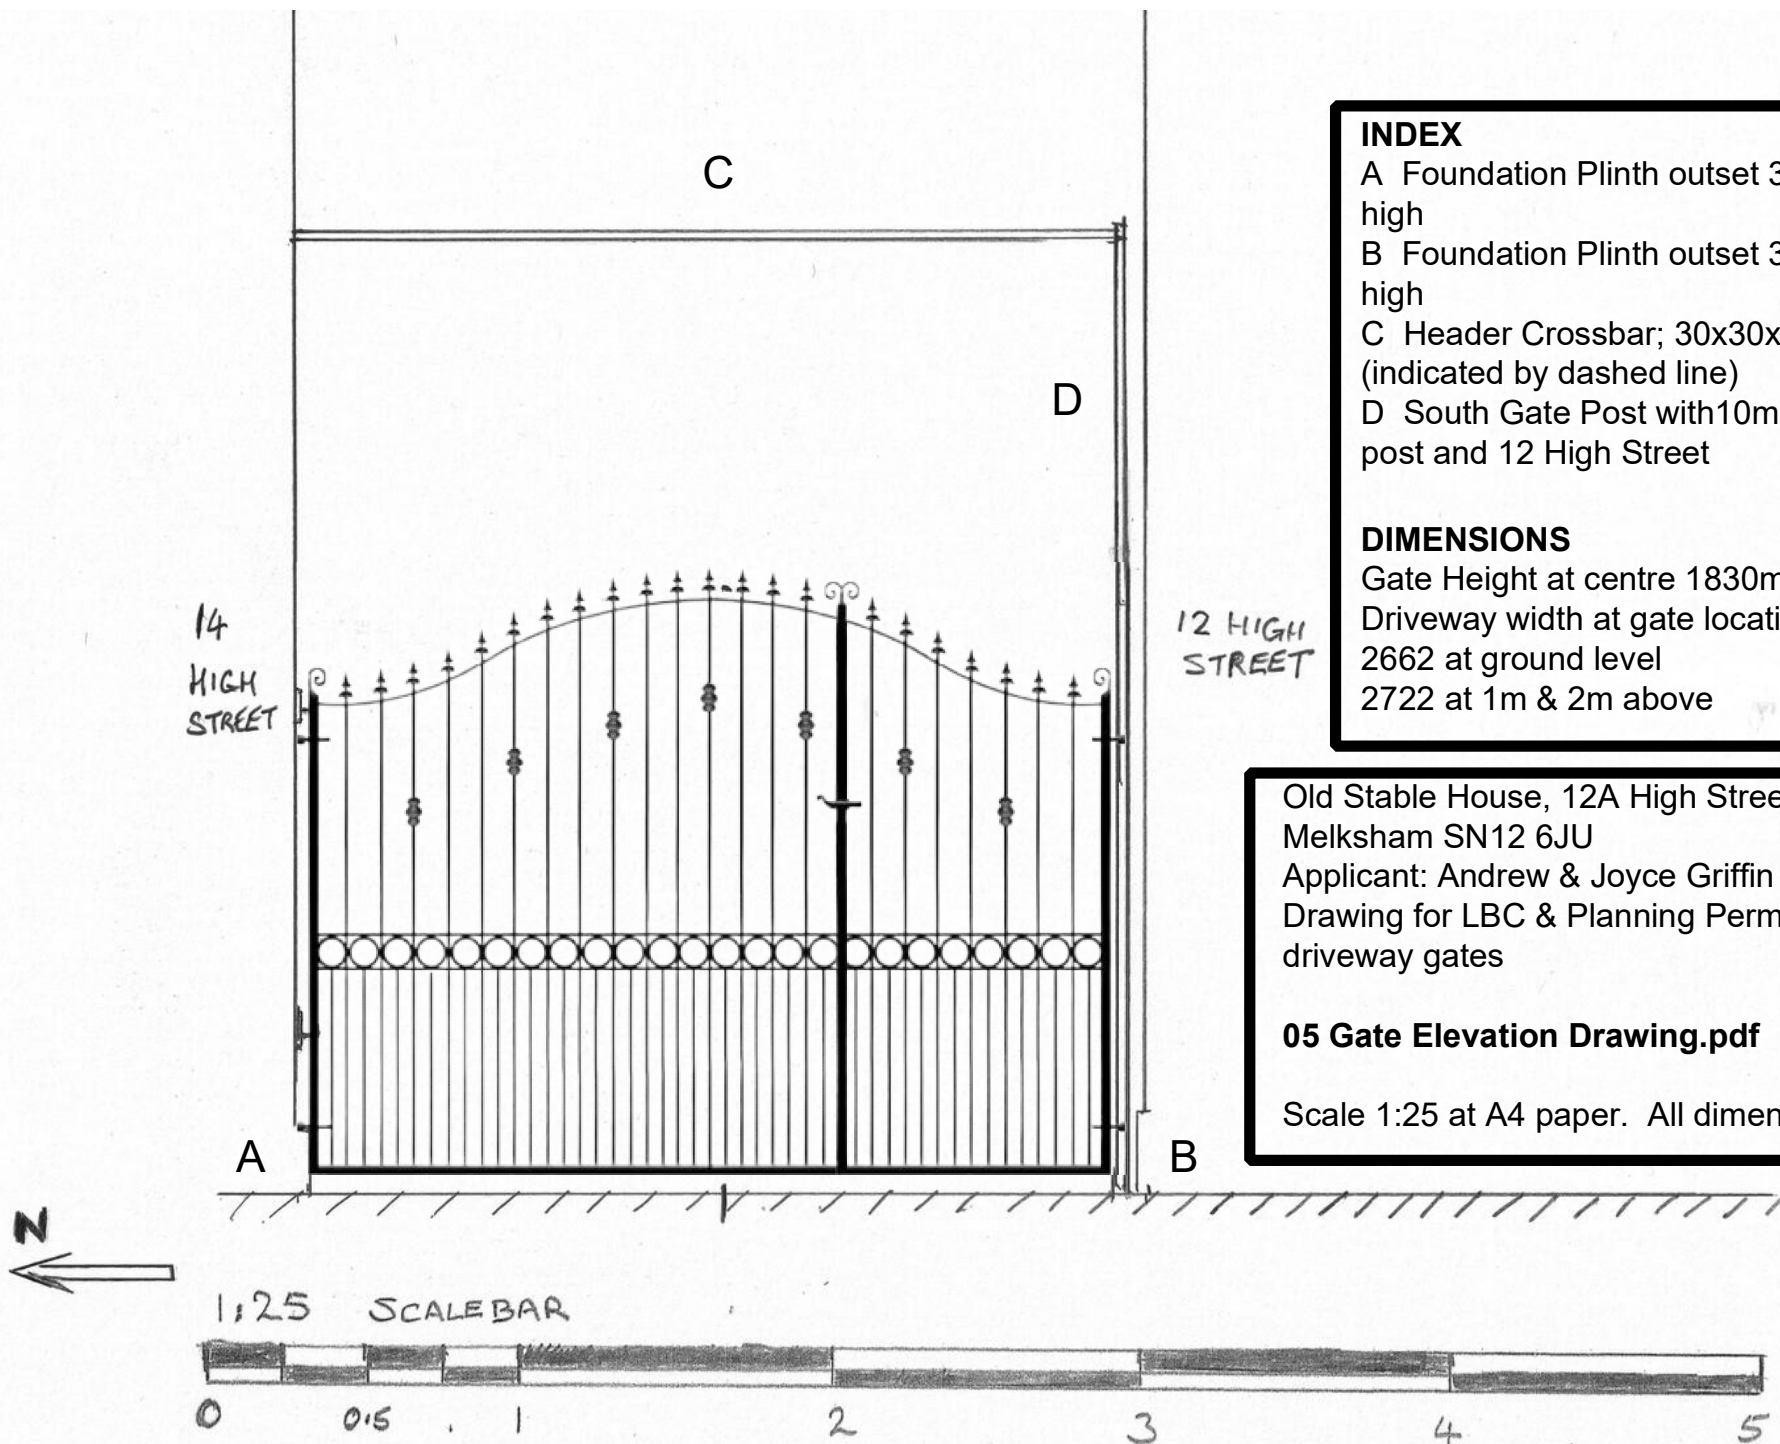

INDEX

- A Foundation Plinth outset 30mm to 200 mm high
- B Foundation Plinth outset 30mm to 250 mm high
- C Header Crossbar; 30x30x3 Steel Angle (indicated by dashed line)
- D South Gate Post with 10mm gap between post and 12 High Street

DIMENSIONS

- Gate Height at centre 1830mm
- Driveway width at gate location
- 2662 at ground level
- 2722 at 1m & 2m above

Old Stable House, 12A High Street,
Melksham SN12 6JU
Applicant: Andrew & Joyce Griffin
Drawing for LBC & Planning Permission for
driveway gates

05 Gate Elevation Drawing.pdf 24/01/2026

Scale 1:25 at A4 paper. All dimensions in mm