



General Notes:

- Do not scale drawings other than for planning purposes and refer only to figured dimensions.
- Contractor is to raise any concerns or discrepancies in this drawing and that of what is noted on site to the architect before building works commence.
- In the circumstance that the drawing relates to an existing building or setting, the contractor is to confirm there is no conflict between this drawing, dimensions and the actual building/settings dimensions.
- Refer to all other project consultants and specialists relevant drawings and specifications.
- It is the contractor responsibility to ensure all site dimensions, levels and setting out is in line with the architects drawings.
- Refer to the Structural Engineers drawings for full details on structure where necessary

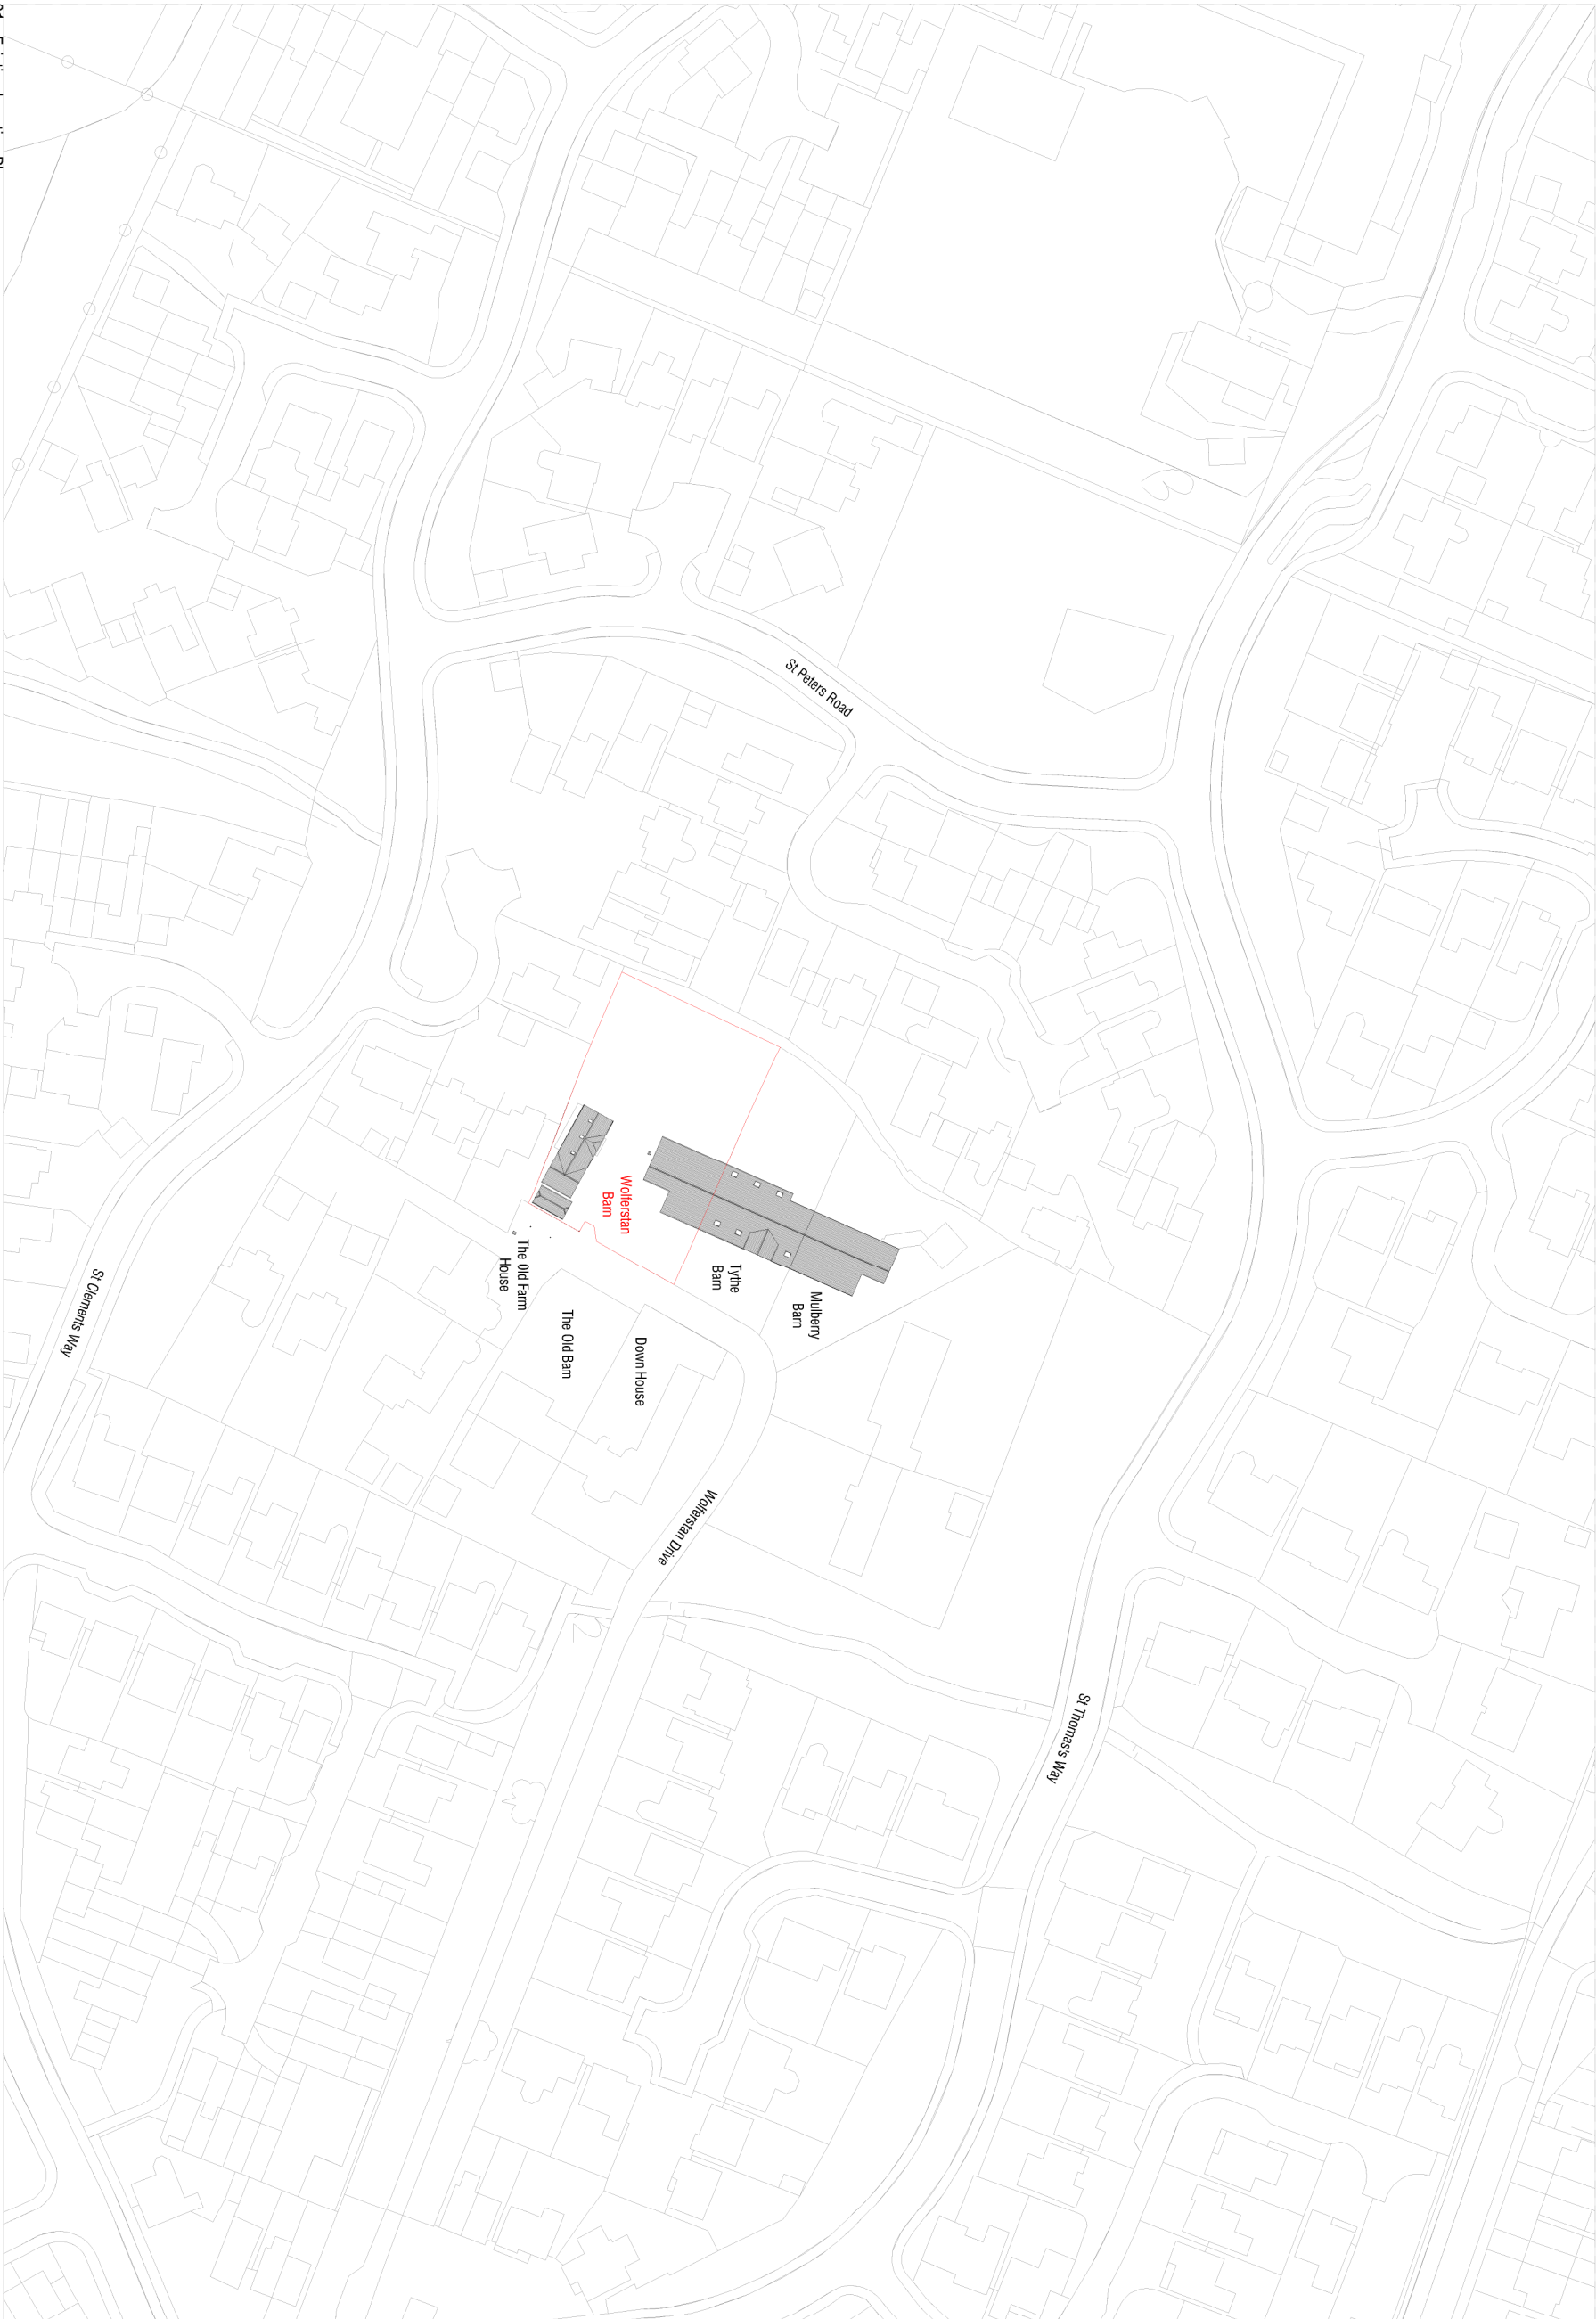

01 - Existing Location Plan

1:1250

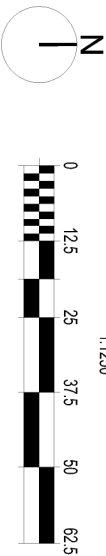

ESDON

ARCHITECTURE

T: 01722 680 419

W: info@esdon-architecture.com

Project: 25-062 Wolfersian Barn					
Designed by:	EE	Checked:	EE	Name:	Date:
Drawn by:	EE	Approved:	EE		

Scale: @A3	Status:
1:1250	General

Drawing Title: Existing Location Plan	
Drawing No: 00-001	Rev: P1