

 Application boundary

 Land Boundary

 Existing Trees Retained
Refer to arb reporting

Proposed BNG Features
To be read in conjunction with BNG reporting

- **Feature Tree - 9no. trees**
Clear-stem feature trees to courtyard
- **Native tree - 95no. trees**
Feathered trees for wildlife

 Orchard Tree - 9no. trees
To supplement the existing orchard to the north of this space

 BNG Enhancement
Areas of grassland enhancements
5060m²

Retained scrub

Proposed BNG Features
To be read in conjunction with BNG reporting

 Translocated trees 7no.
Small existing trees translocated to facilitate new pitch.
T - denotes new location

Native tree - 30no.
Feathered trees
Exact number to be determined once
10FE block fixed.

 BNG Enhancement
Areas of grassland enhancements
9400m²

 BNG Enhancement
Areas of native scrub enhancements
390m²




GENERAL NOTES:

1. ALL DIMENSIONS AND LEVELS SHALL BE CHECKED ON SITE PRIOR TO CONSTRUCTION WORK COMMENCING.
2. ALL LANDSCAPE DRAWINGS TO BE READ IN CONJUNCTION WITH ALL RELEVANT ENGINEER'S AND ARCHITECT'S DRAWINGS AND SPECIFICATIONS.
3. ALL DRAWINGS TO BE READ IN CONJUNCTION WITH THE LANDSCAPE SPECIFICATION.
4. ANY DISCREPANCY CONCERNING THE DRAWINGS SHOULD BE REFERRED TO THE CA IMMEDIATELY.
5. ALL DIMENSIONS IN MILLIMETRES UNLESS NOTED OTHERWISE.
6. ALL LEVELS IN METRES.
7. DO NOT SCALE OFF THIS DRAWING.
8. EXISTING SURVEY ALIGNMENTS SHALL BE CHECKED ON SITE BY THE CONTRACTOR PRIOR TO CONSTRUCTION WORK COMMENCING.

DRAWING NOTES:

TO BE REVIEWED ON FINAL FIXED 10FE
BUILDING AND PITCH LOCATION.

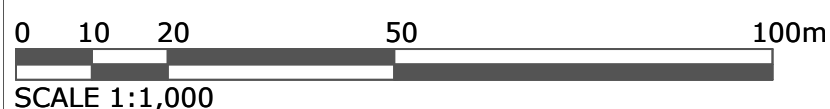

Rev:	Date:	Description:	Drawn:	Client:
P02	14.01.26	Updated in line with layout changes	BW JS	MORGAN SINDALL
P03	05.02.26	Scale bar added	BW JS	Project: SARUM ACADEMY
				Title: BNG STRATEGY - SITE WIDE
				Status: PRELIMINARY
				Drawn: CS
				Checked: SB
				Scale: 1:1000@A1
				Date: 19.11.25
				Approved: JS
				Drawing Number: 75CC13-TLP-XX-XX-DR-I -11001
				Rev: P03

THE Landmark PRACTICE

1 - 2 Theynes Court
Long Ashton Business Park
Yanley Lane
Bristol BS41 9LB
United Kingdom

Tel: +44 (0)117 923 0455

enquiries@thelandmarkpractice.com
www.thelandmarkpractice.com