





Example of a vegetated swale

## SECTION A-a

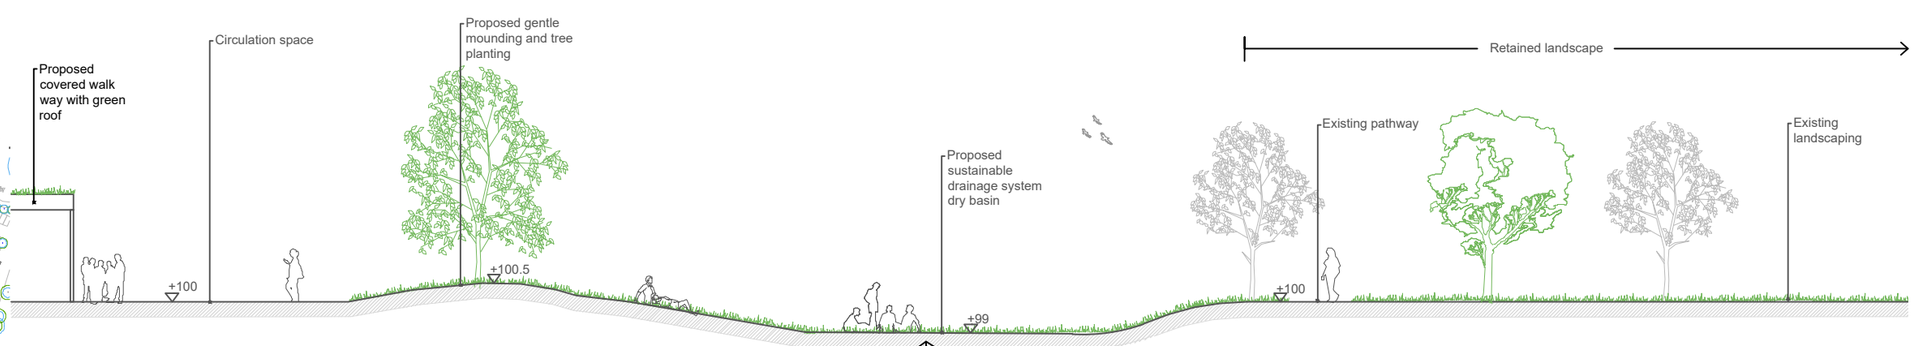







Example of a SuD drainage dry basin

## SECTION B-b



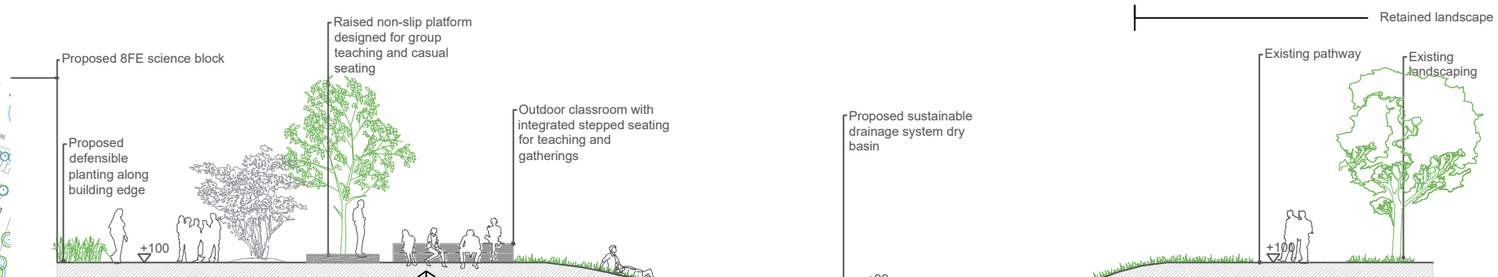




Example of a stepped seating bench

## SECTION C-c

Reproduced with the permission of the controller of her Majesty's Stationery Office.© Crown Copyright - Licence No. AR100017235

GENERAL NOTES:
1. ALL DIMENSIONS AND LEVELS SHALL BE CHECKED ON SITE PRIOR TO CONSTRUCTION WORK COMMENCING.
2. ALL LANDSCAPE DRAWINGS TO BE READ IN CONJUNCTION WITH ALL RELEVANT ENGINEER'S AND ARCHITECT'S DRAWINGS AND SPECIFICATIONS.
3. ALL DRAWINGS TO BE READ IN CONJUNCTION WITH THE LANDSCAPE SPECIFICATION.
4. ANY DISCREPANCY CONCERNING THE DRAWINGS SHOULD BE REFERRED TO THE CA IMMEDIATELY.
5. ALL DIMENSIONS IN MILLIMETRES UNLESS NOTED OTHERWISE.
6. ALL LEVELS IN METRES.
7. DO NOT SCALE OFF THIS DRAWING.
8. EXISTING SERVICE ALIGNMENTS SHALL BE CHECKED ON SITE BY THE CONTRACTOR PRIOR TO CONSTRUCTION WORK COMMENCING.

DRAWING NOTES:

To be read in conjunction with the landscape suite of drawings and supporting outline material specification and planting schedules.

0 2 4 10 20m

SCALE 1:200

N

| Rev: | Date: | Description: | Drawn | Ch'd |
|---|---|---|---|---|
| P02 | 14.01.26 | Layout updates | BW | JS |
| P03 | 05.02.26 | Scale bar added | BW | JS |

THE Landmark PRACTICE
1 - 2 Theynes Court
Long Ashton Business Park
Yanley Lane
Bristol BS41 9LB
United Kingdom
Tel: +44 (0)117 923 0455
enquiries@thelandmarkpractice.com
www.thelandmarkpractice.com

Environmental Planning EIA Landscape Architecture Ecology

| | | |
|---|---|---|
| Client: MORGAN SINDALL | | |
| Project: SARUM ACADEMY EXPANSION | | |
| Title: LANDSCAPE SECTIONS COURTYARD AND BASIN | | |
| Status: PRELIMINARY | Drawn: BW | Checked: JH |
| Scale: 1:200@A3 | Date: 11.11.25 | Approved: JS |
| Drawing Number: 75CC13-TLP-XX-XX-DR-L-40001 | | Rev: P03 |

S:\PROJECTS\3800 - 3849\3804 - Sarum Academy\5 GRAPHICS\CAD\PLOT FILES