

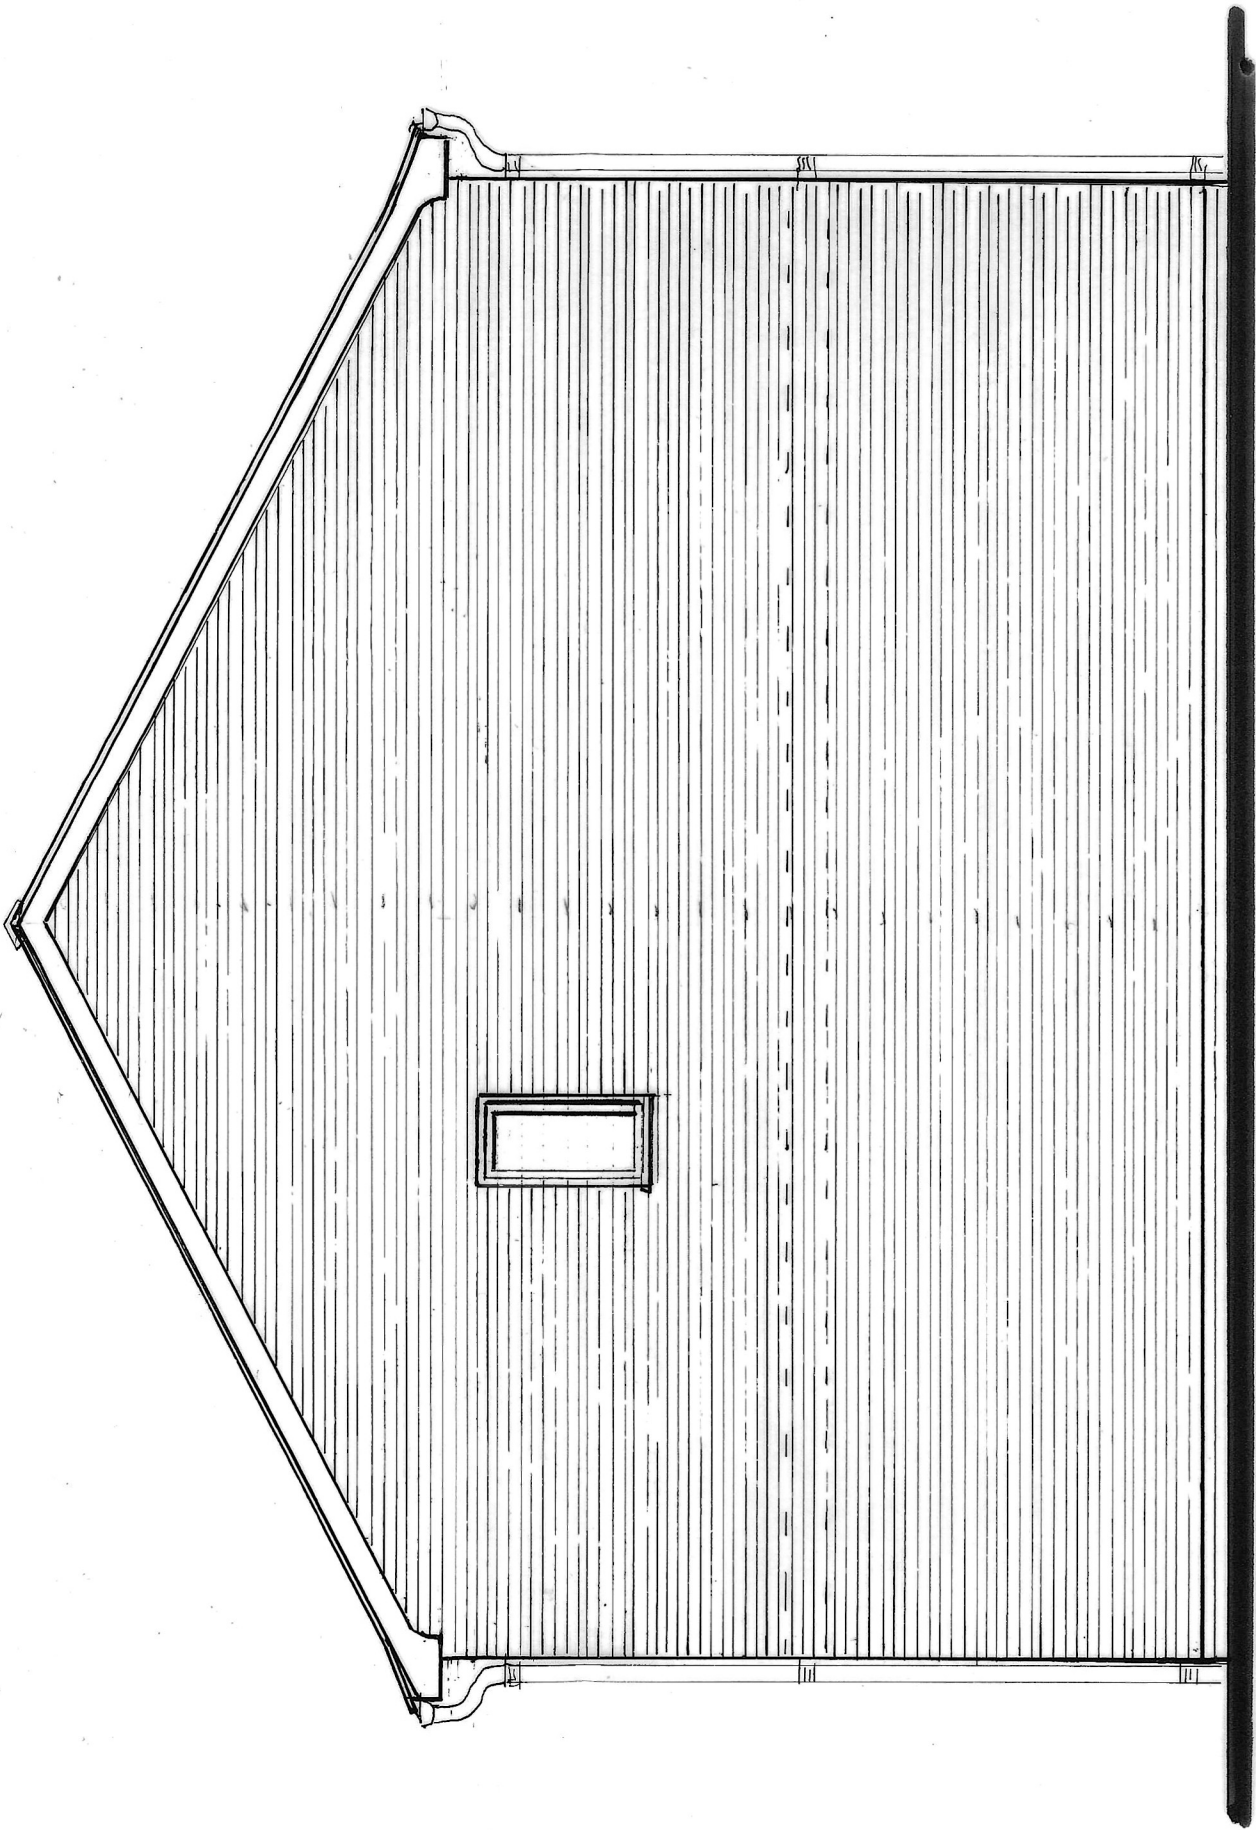


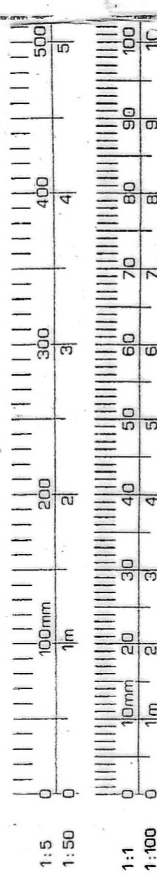

21.5°

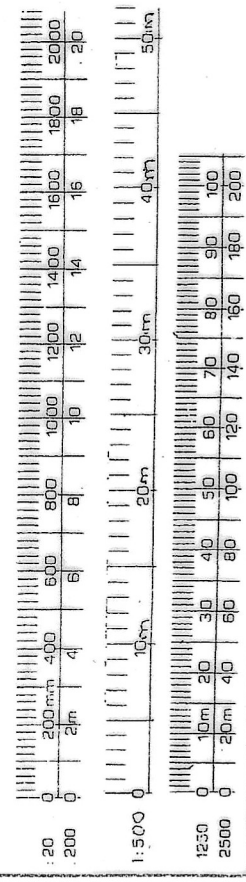

BOLINGBROKE DESIGN
6 The Slipway, Staverton, BA14 8UP
Mobile 07860 491800
bolingbroke.design@gmail.com

LEGEND:-
Exg Walls
New Stone
New Brick
New Block
New Stud

NOTES:

Client
Barry Quitenton
Adj 89 Braemar Road,
Calne, SN11 9DX

Job Title

Scale
1:50

Drawing Title
Gable S.W. Elevation

Drawn by
2

Date
Sept 2025

Drg No.
3202/5

Rev