


* COPYRIGHT. DO NOT SCALE EXCEPT FOR PLANNING PURPOSES. CHECK ALL DIMENSIONS ON SITE. THIS DRAWING IS ONLY TO BE USED ON THE SITE FOR WHICH DESIGNED

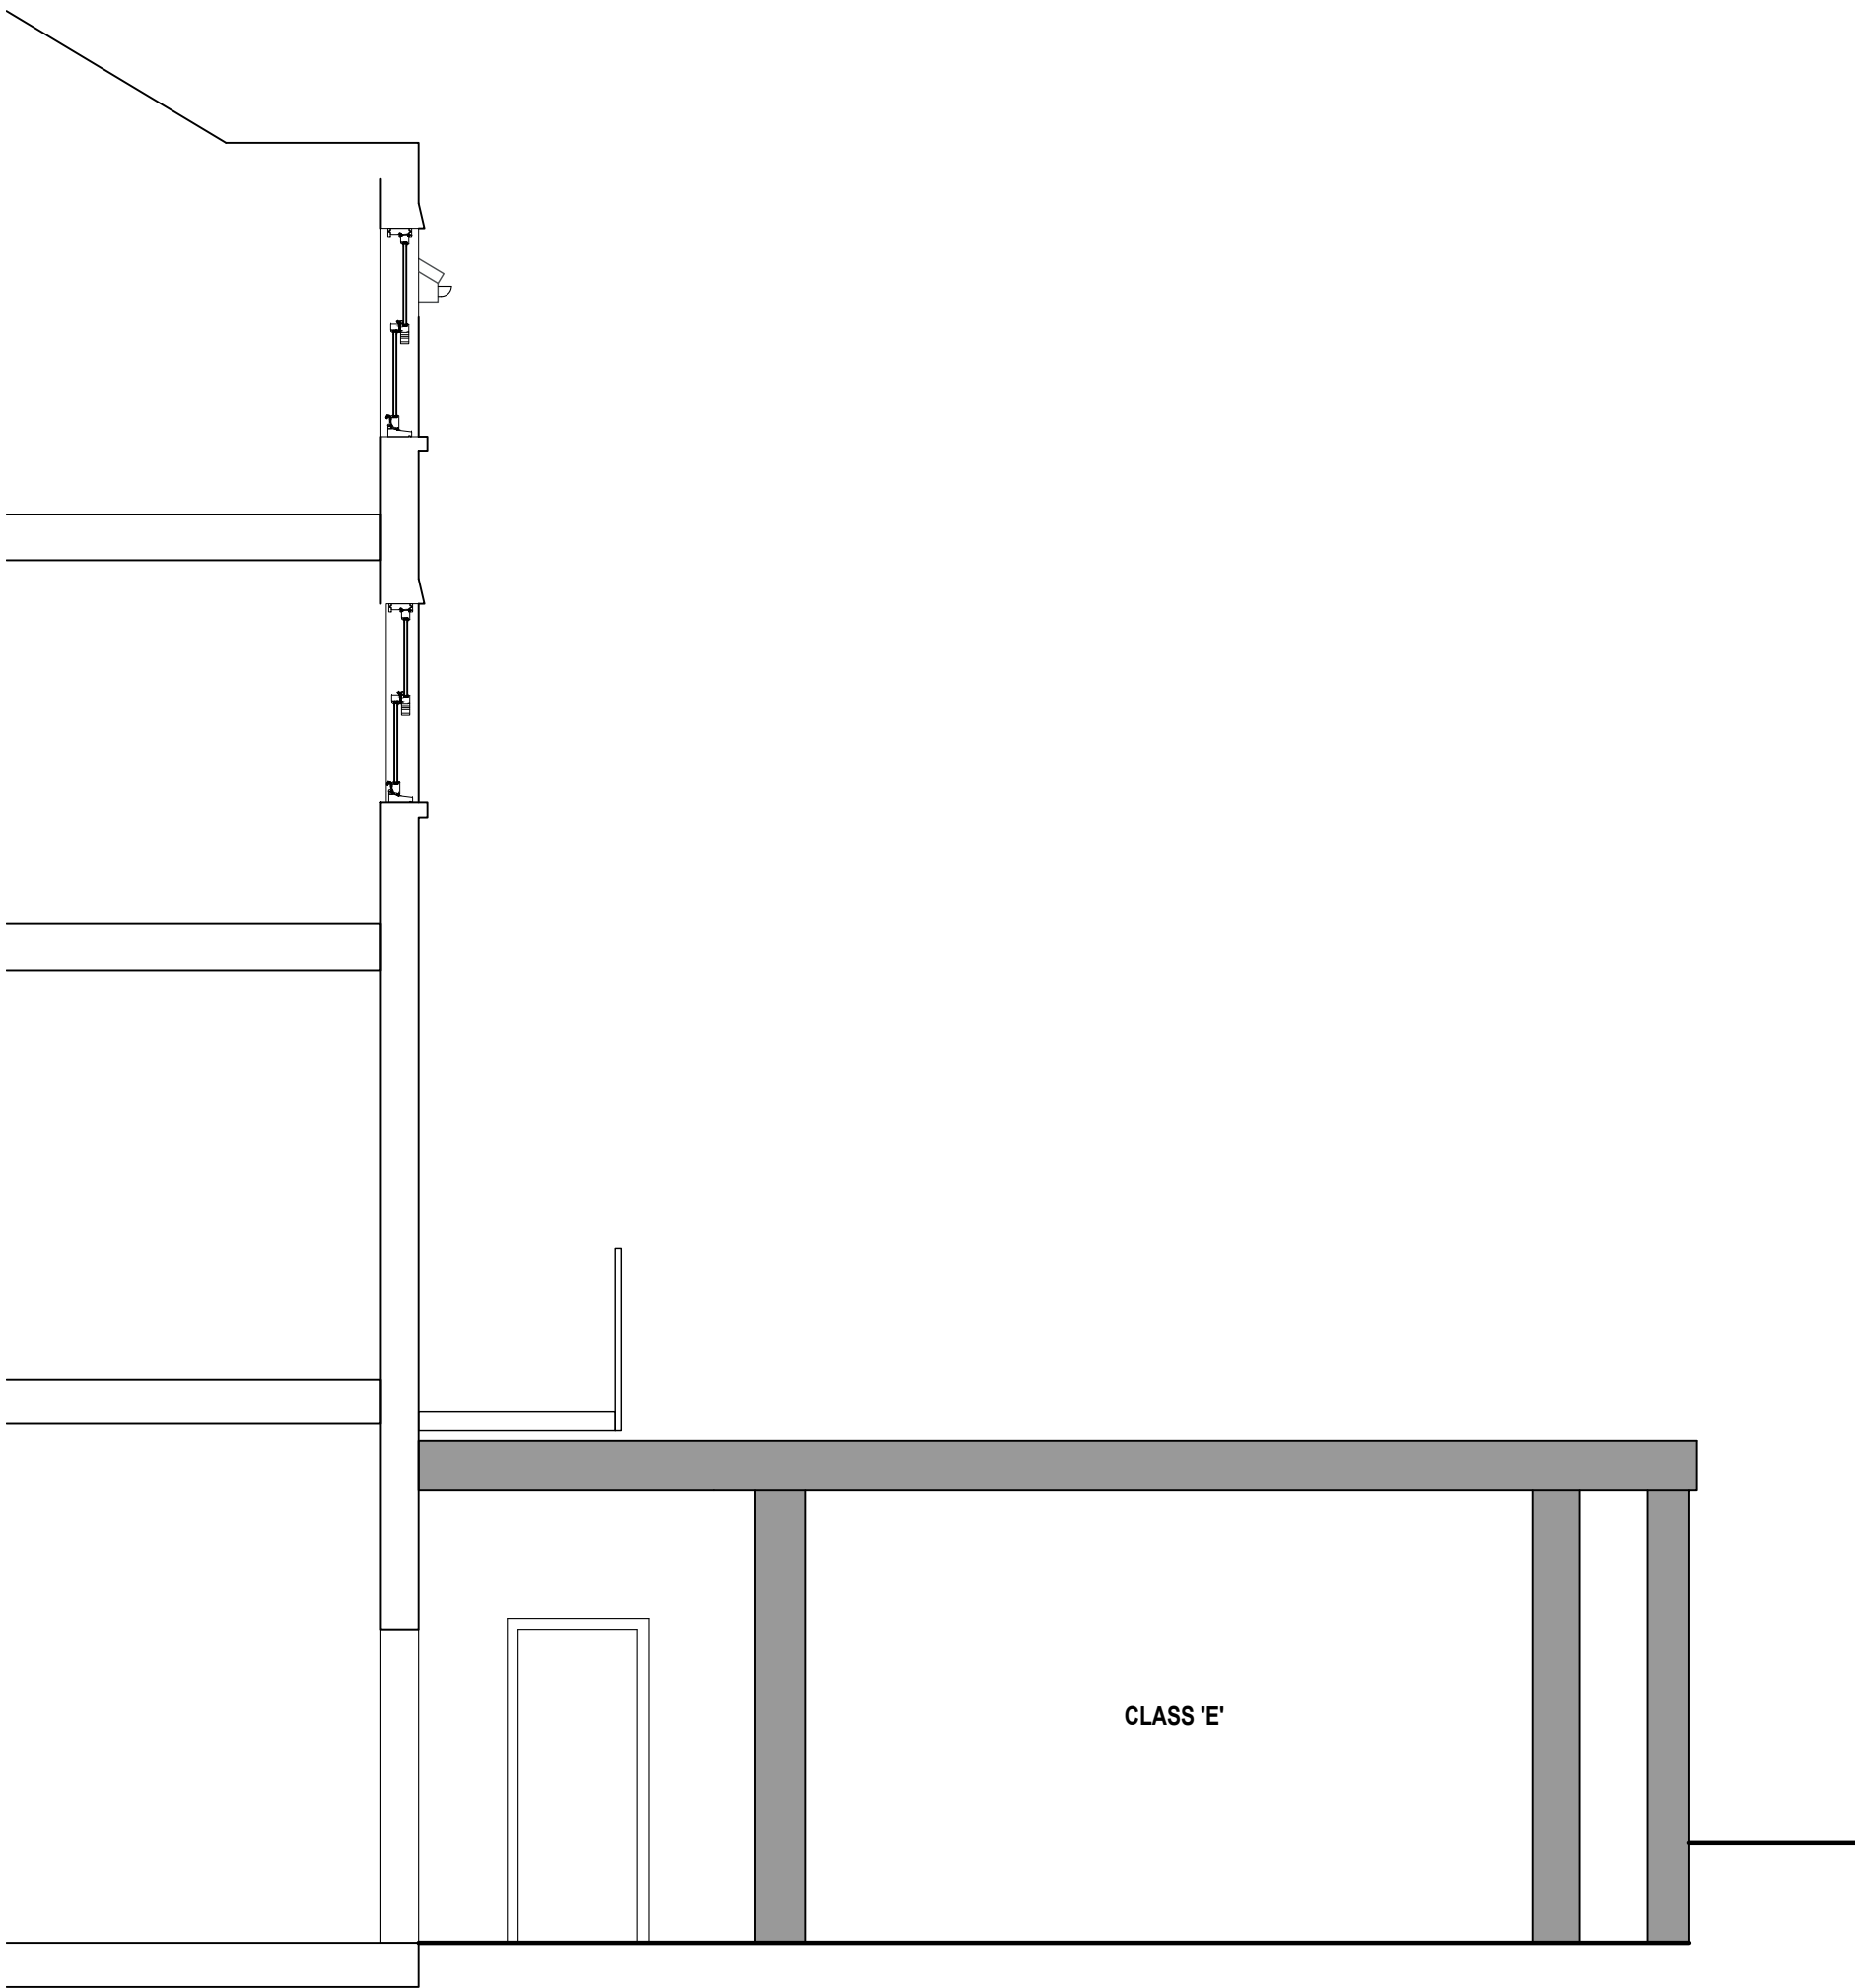

SECTION D-D



SECTION C-C

- EXISTING MATERIALS**
- WALLS**
Front - GF-FF York stone
SF-TF Bath stone
Rear - Roughcast render painted white
- ROOF**
Natural slate
Bitumen felt to rear single storey
- WINDOWS**
Front - White timber sliding sash single glazed
Rear - White timber sliding sash single glazed
- DOORS**
Front - Stained timber pannelled door
Rear - Timber painted doors
- GUTTERS & DOWNPIPES**
Front - Cast painted black
Rear - Cast and UPVC black
- SOFFITS AND FASCIAS**
Moulded soffits and fascias

REVISIONS		DATE
CLIENT: MP2 DEVELOPMENTS LTD		
PROJECT: WORKS AT: 2 MARKET PLACE CHIPPENHAM WILTSHIRE SN15 3HE		
TITLE: EXISTING ELEVATION SECTIONS		
DRAWN: JA	SCALES @ A1: 1:50	
CHECKED: -	SCALE @ A2: 1:100	
DATE: JULY 25		
DRG No: AA/25/23/06	REV: -	

Armstrong
architecture

THE OLD BAKEHOUSE, 21 TIMBER STREET, CHIPPENHAM, WILTSHIRE, SN15 3BS
01245 404 004 info@armstrongarchitecture.co.uk