



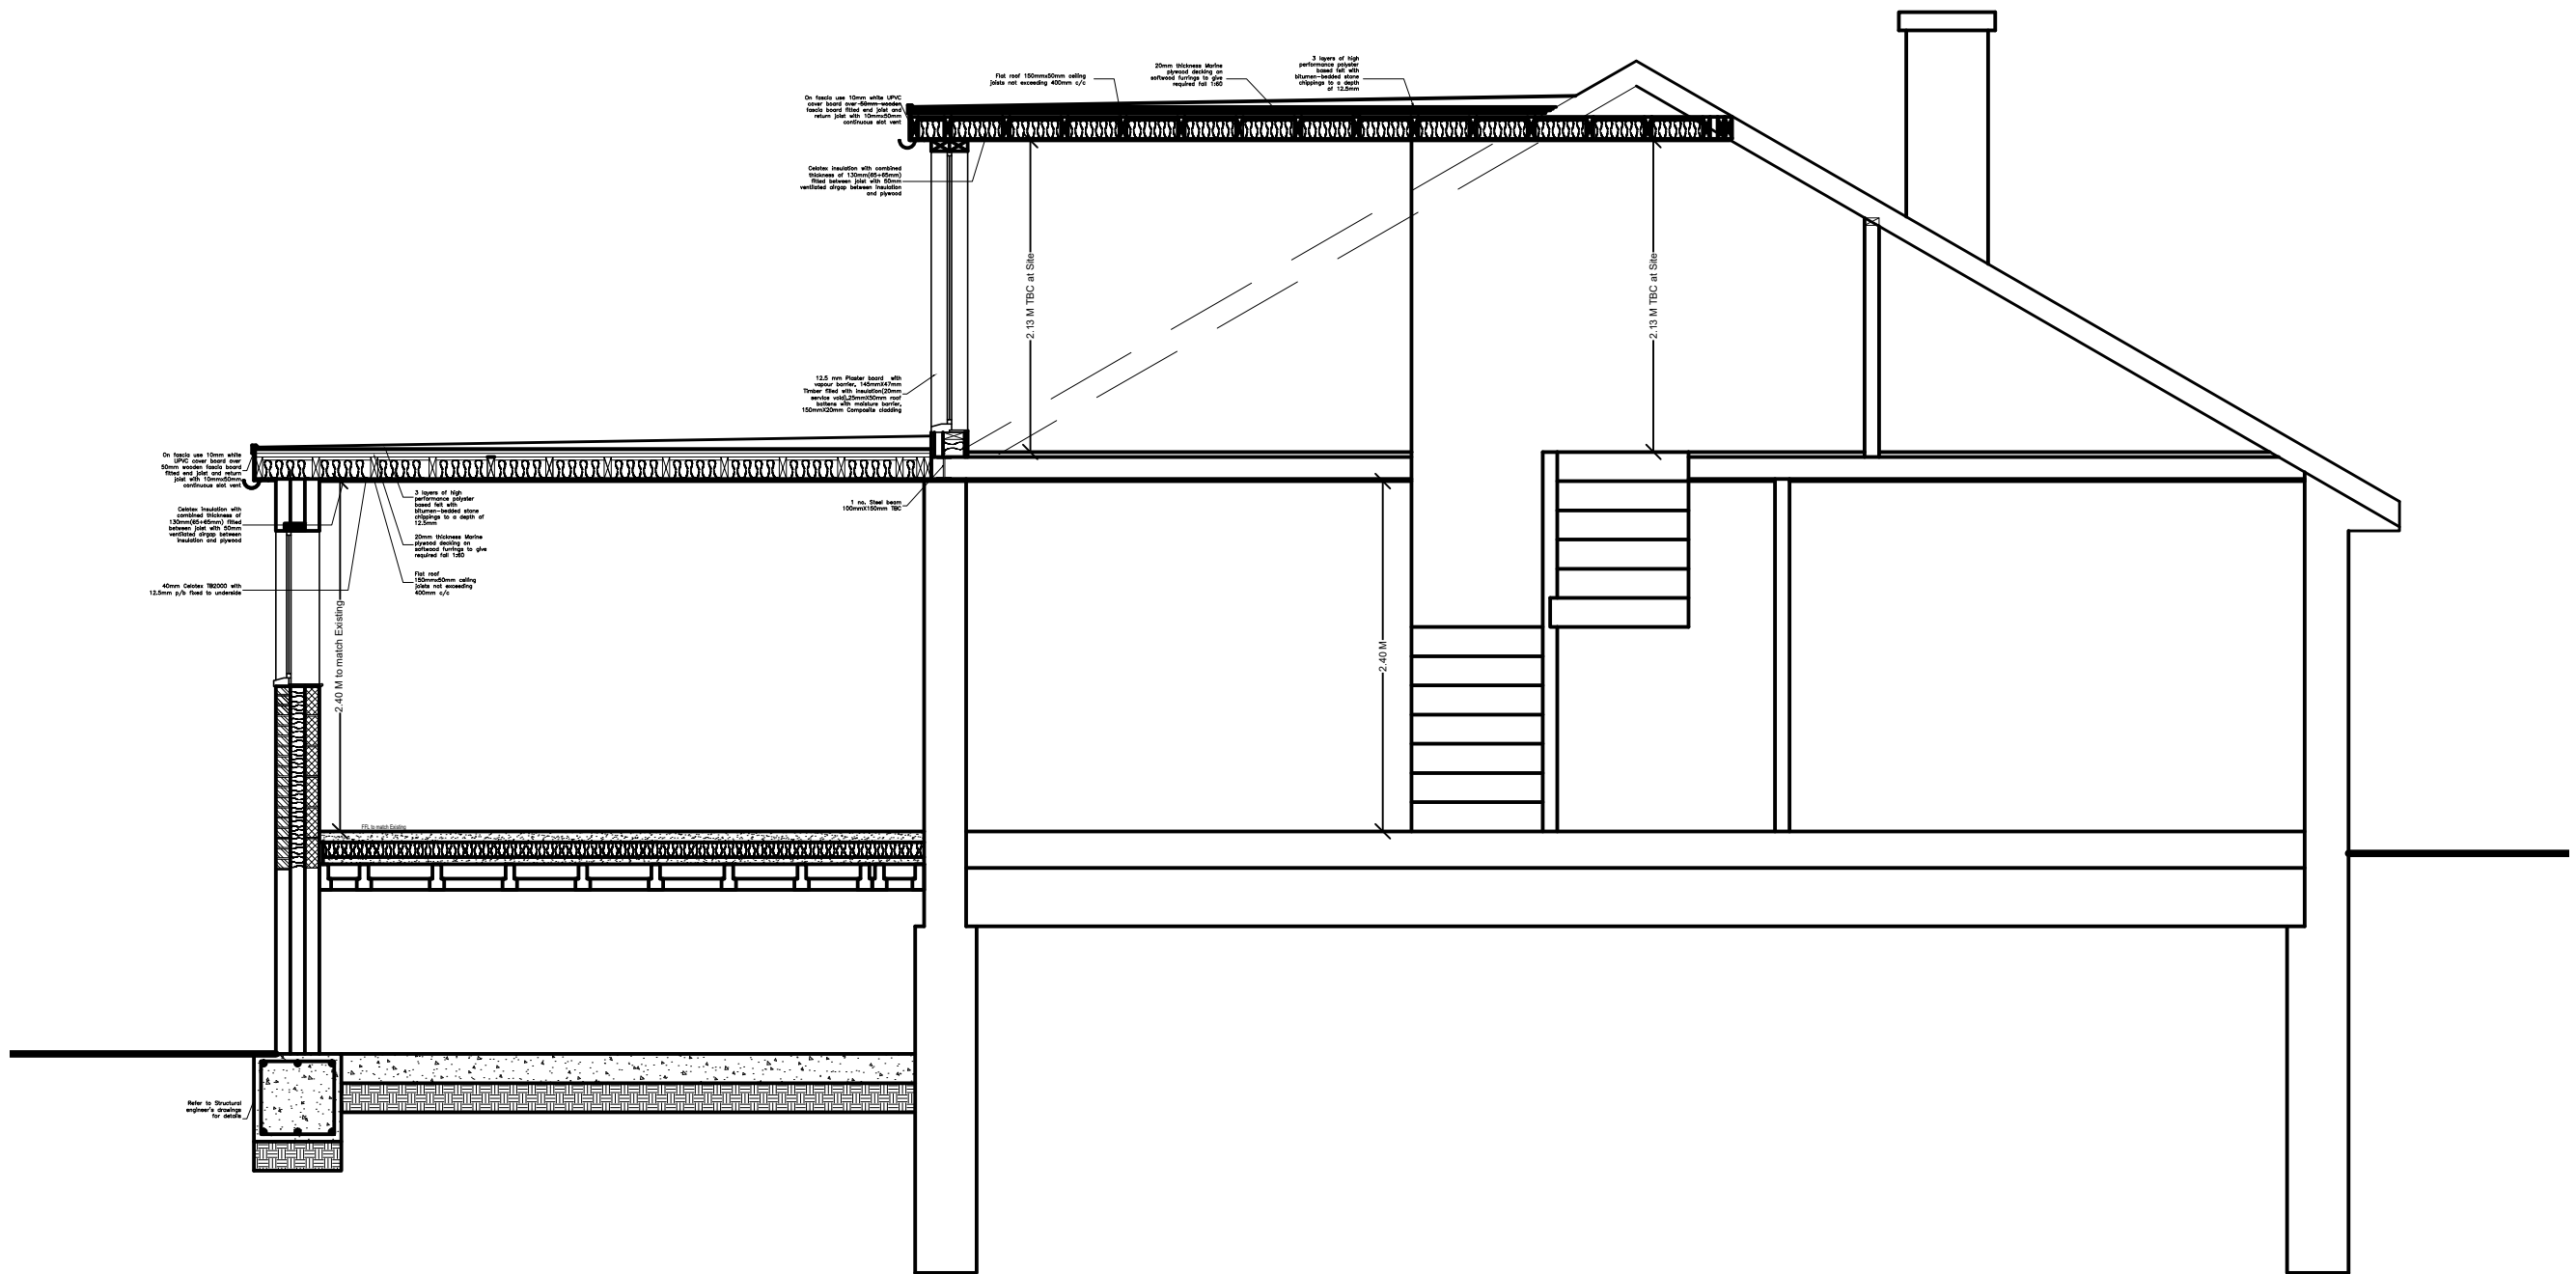

Section A-A
Scale 1:50

Scale 1:50

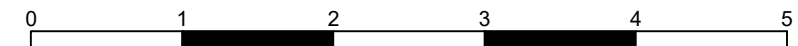

Single Storey Rear Extension with Garage and Attic Conversion				
Mr Richard Parker 17, Park Road, Malmesbury, Wiltshire, SN16 0BX			Drawn by : Mrs Prachi Bhawe	
Date 01/02/2026	Scale 1:50	Revision 1.0	Sheet 2 of 2	

All Structural elements shown on drawings are only indicative and are subject to structural engineer's consideration.

This drawing shall not be altered, copied or reproduced in anyway without prior permission of Mrs Prachi Bhawe.