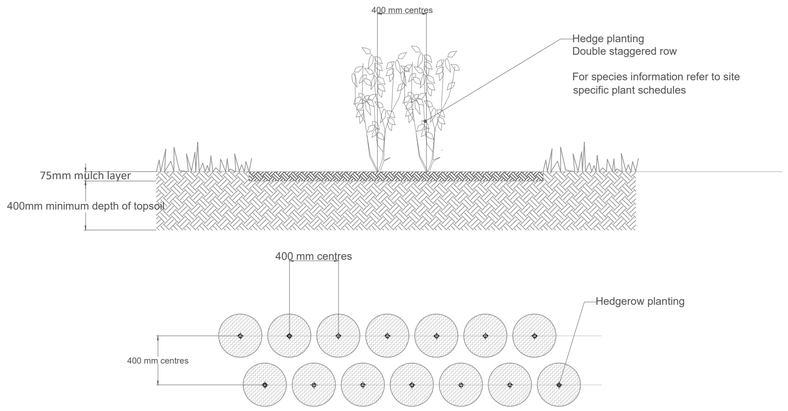

D01: HEDGEROW PLANTING

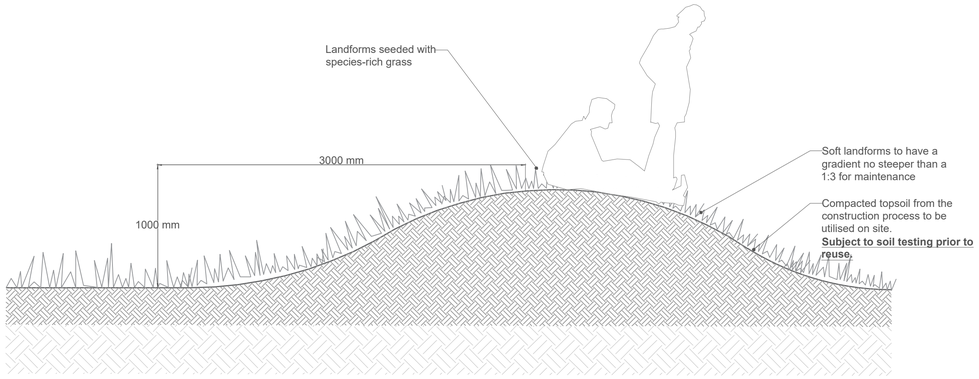

D02: SOFT LANDSCAPE - LANDFORM

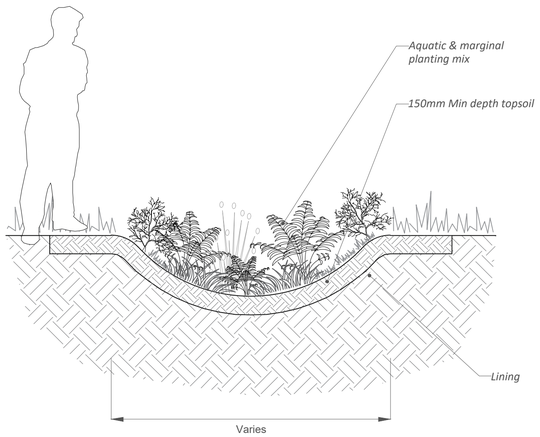

D03: SWALE - indicative

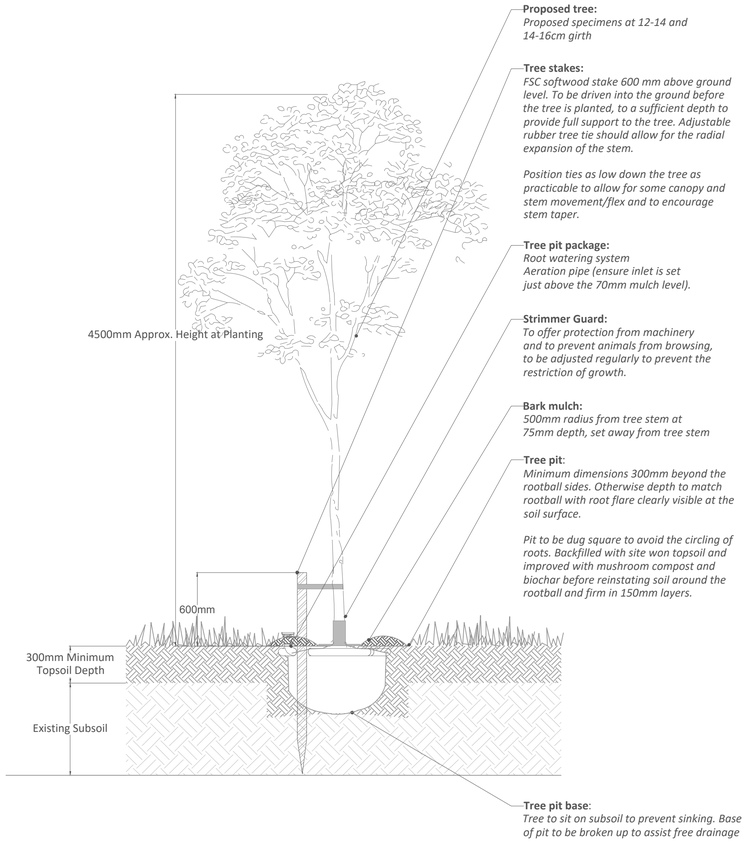

D04: TREE PLANTING IN SOFT LANDSCAPE

Reproduced with the permission of the controller of her Majesty's Stationery Office.© Crown Copyright - Licence No. AR100017235

Environmental Planning EIA Landscape Architecture Ecology

GENERAL NOTES:

1. ALL DIMENSIONS AND LEVELS SHALL BE CHECKED ON SITE PRIOR TO CONSTRUCTION WORK COMMENCING.
2. ALL LANDSCAPE DRAWINGS TO BE READ IN CONJUNCTION WITH ALL RELEVANT ENGINEER'S AND ARCHITECT'S DRAWINGS AND SPECIFICATIONS.
3. ALL DRAWINGS TO BE READ IN CONJUNCTION WITH THE LANDSCAPE SPECIFICATION.
4. ANY DISCREPANCY CONCERNING THE DRAWINGS SHOULD BE REFERRED TO THE CA IMMEDIATELY.
5. ALL DIMENSIONS IN MILLIMETRES UNLESS NOTED OTHERWISE.
6. ALL LEVELS IN METRES.
7. DO NOT SCALE OFF THIS DRAWING.
8. EXISTING SERVICE ALIGNMENTS SHALL BE CHECKED ON SITE BY THE CONTRACTOR PRIOR TO CONSTRUCTION WORK COMMENCING.

DRAWING NOTES:

To be read in conjunction with the landscape suite of drawings and supporting outline material specification and planting schedules.

0 0.5 1 2.5m

SCALE 1:25

N

Rev:	Date:	Description:	Drawn	Ch'd
P02	20.01.26	Draft removed	BW	JS
P03	05.02.26	Scale bar added	BW	JS

THE Landmark PRACTICE

1 Theynes Court
Long Ashton Business Park
Yanley Lane
Bristol BS41 9LB
United Kingdom

Tel: +44 (0)117 923 0455

enquiries@thelandmarkpractice.com
www.thelandmarkpractice.com

Client: MORGAN SINDALL

Project: SARUM ACADEMY

Title: LANDSCAPE SOFTWORKS DETAILS

Status:	Drawn:	Checked:
PRELIMINARY	CS	BW
Scale: 1:25@A1	Date: 27.11.25	Approved: JS

Drawing Number: 75CC13-TLP-XX-XX-DR-L-50002 Rev: P03

S:\PROJECTS\3800 - 3849\3804 - Sarum Academy\5 GRAPHICS\CAD\PLOT FILES