



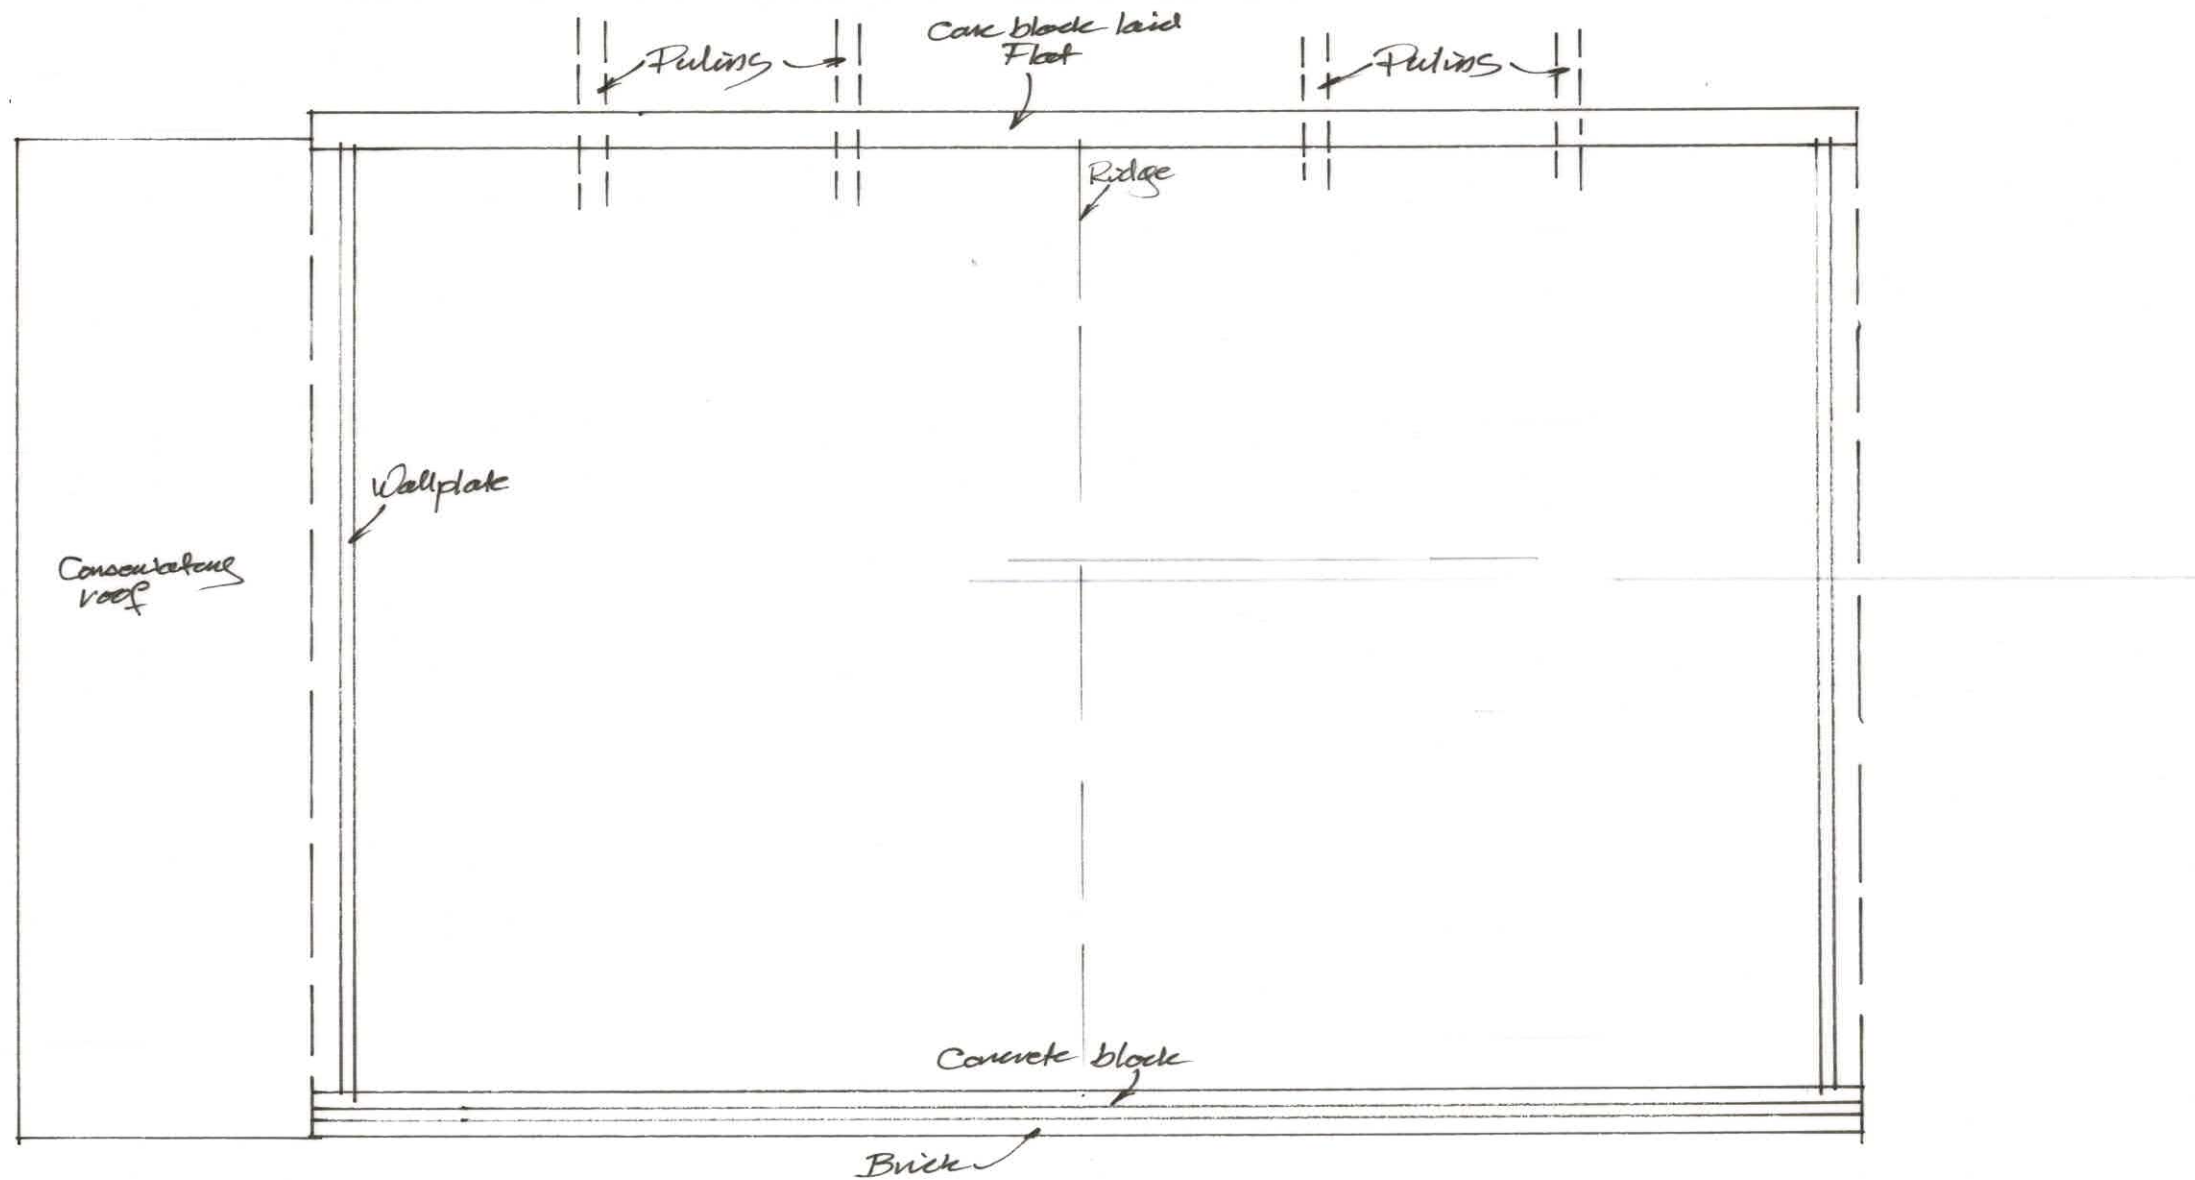

A3

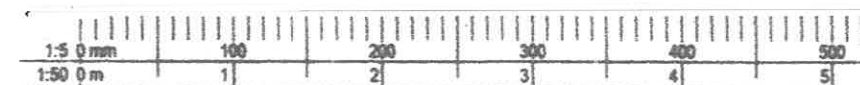

 CHRIS HYDE 3 Potley Lane Corsham, Wilts SN13 9RY 01225811057	
Project 8 Fairway Calne SN11 0LE	
Drawing Roofspace Plan Existing	
Scale 1:50	Drawing No 2004/2
Date Dec 2005	Drawn Chris Hyde