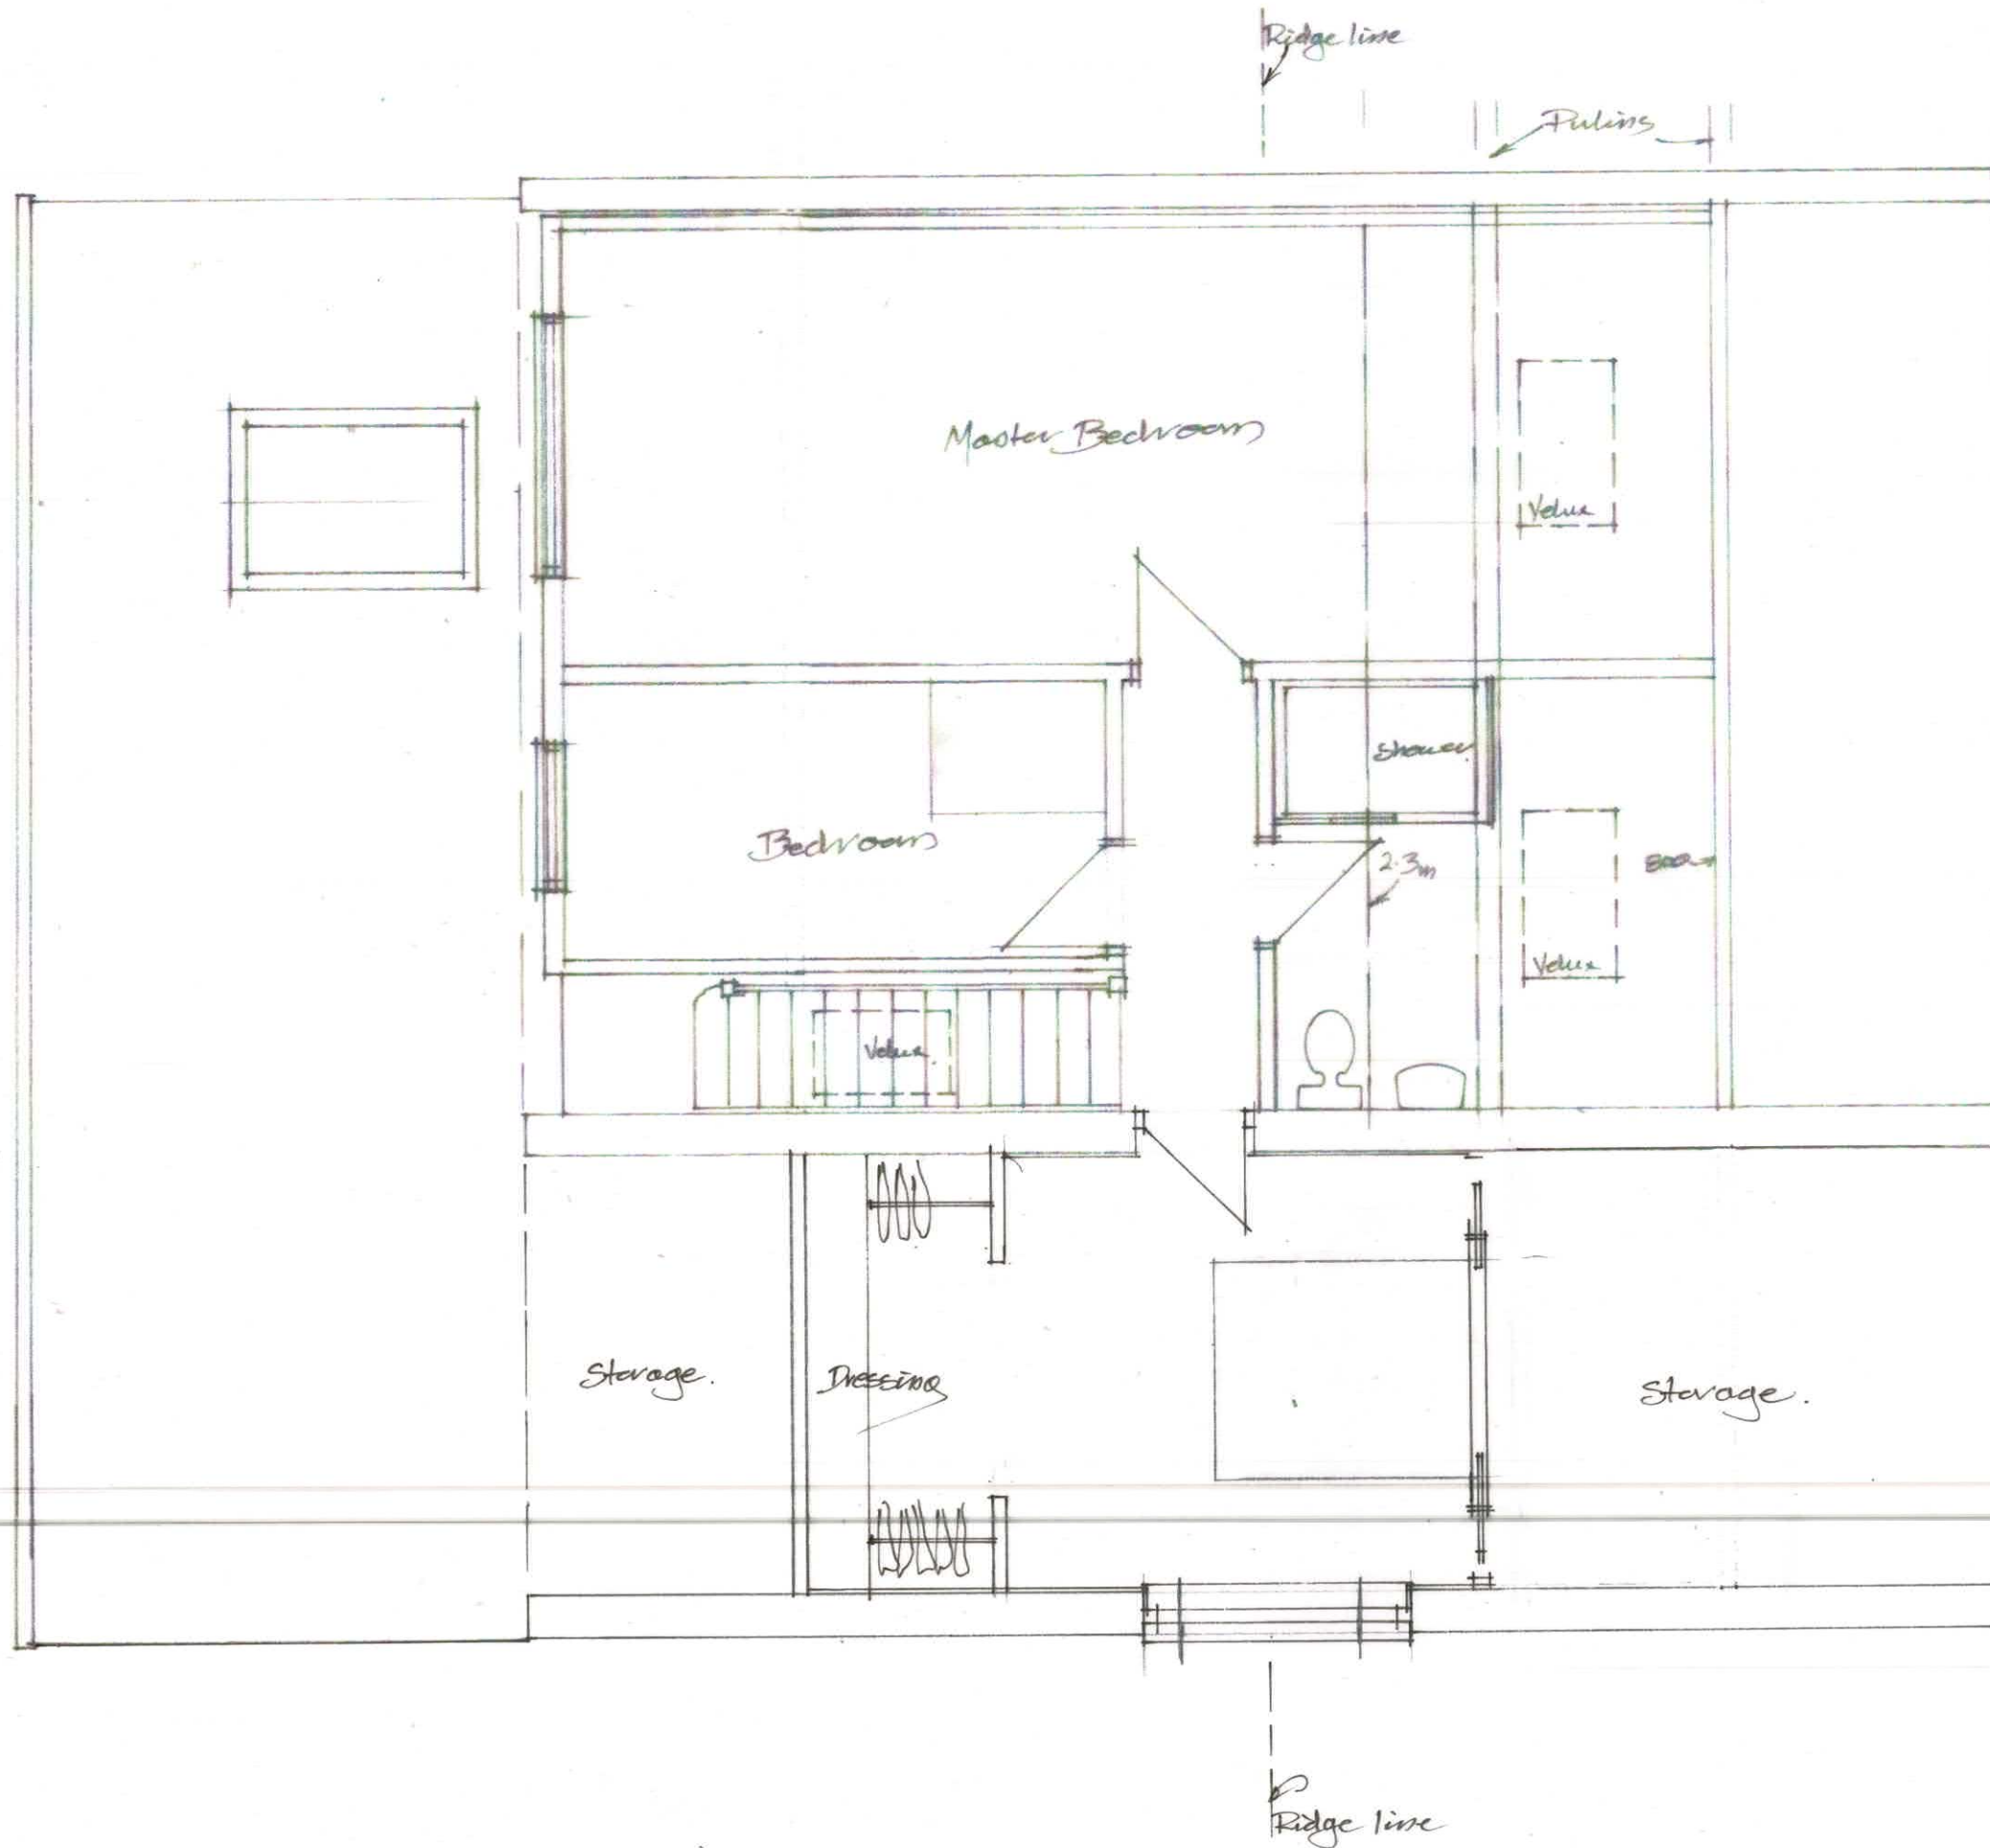


A3

|                                      |                                    |                                                            |
|--------------------------------------|------------------------------------|------------------------------------------------------------|
|                                      |                                    | 3 Potley Lane<br>Corsham, Wilts<br>SN13 9RY<br>01225811057 |
| Project 8 Fairwood<br>Calne SN11 0LE |                                    |                                                            |
| Drawing<br>Roofspace Plan            |                                    |                                                            |
| Scale 1:50<br>Date Dec 2025          | Drawing by<br>2004/4<br>Chris Hyde |                                                            |