


* This drawing is copyright of Openplanman®. All rights reserved. Do not scale this drawing. Check all dimensions on site. This drawing is only to be used on the site for which designed. All materials specified are subject to confirmation on site prior to works commencing.

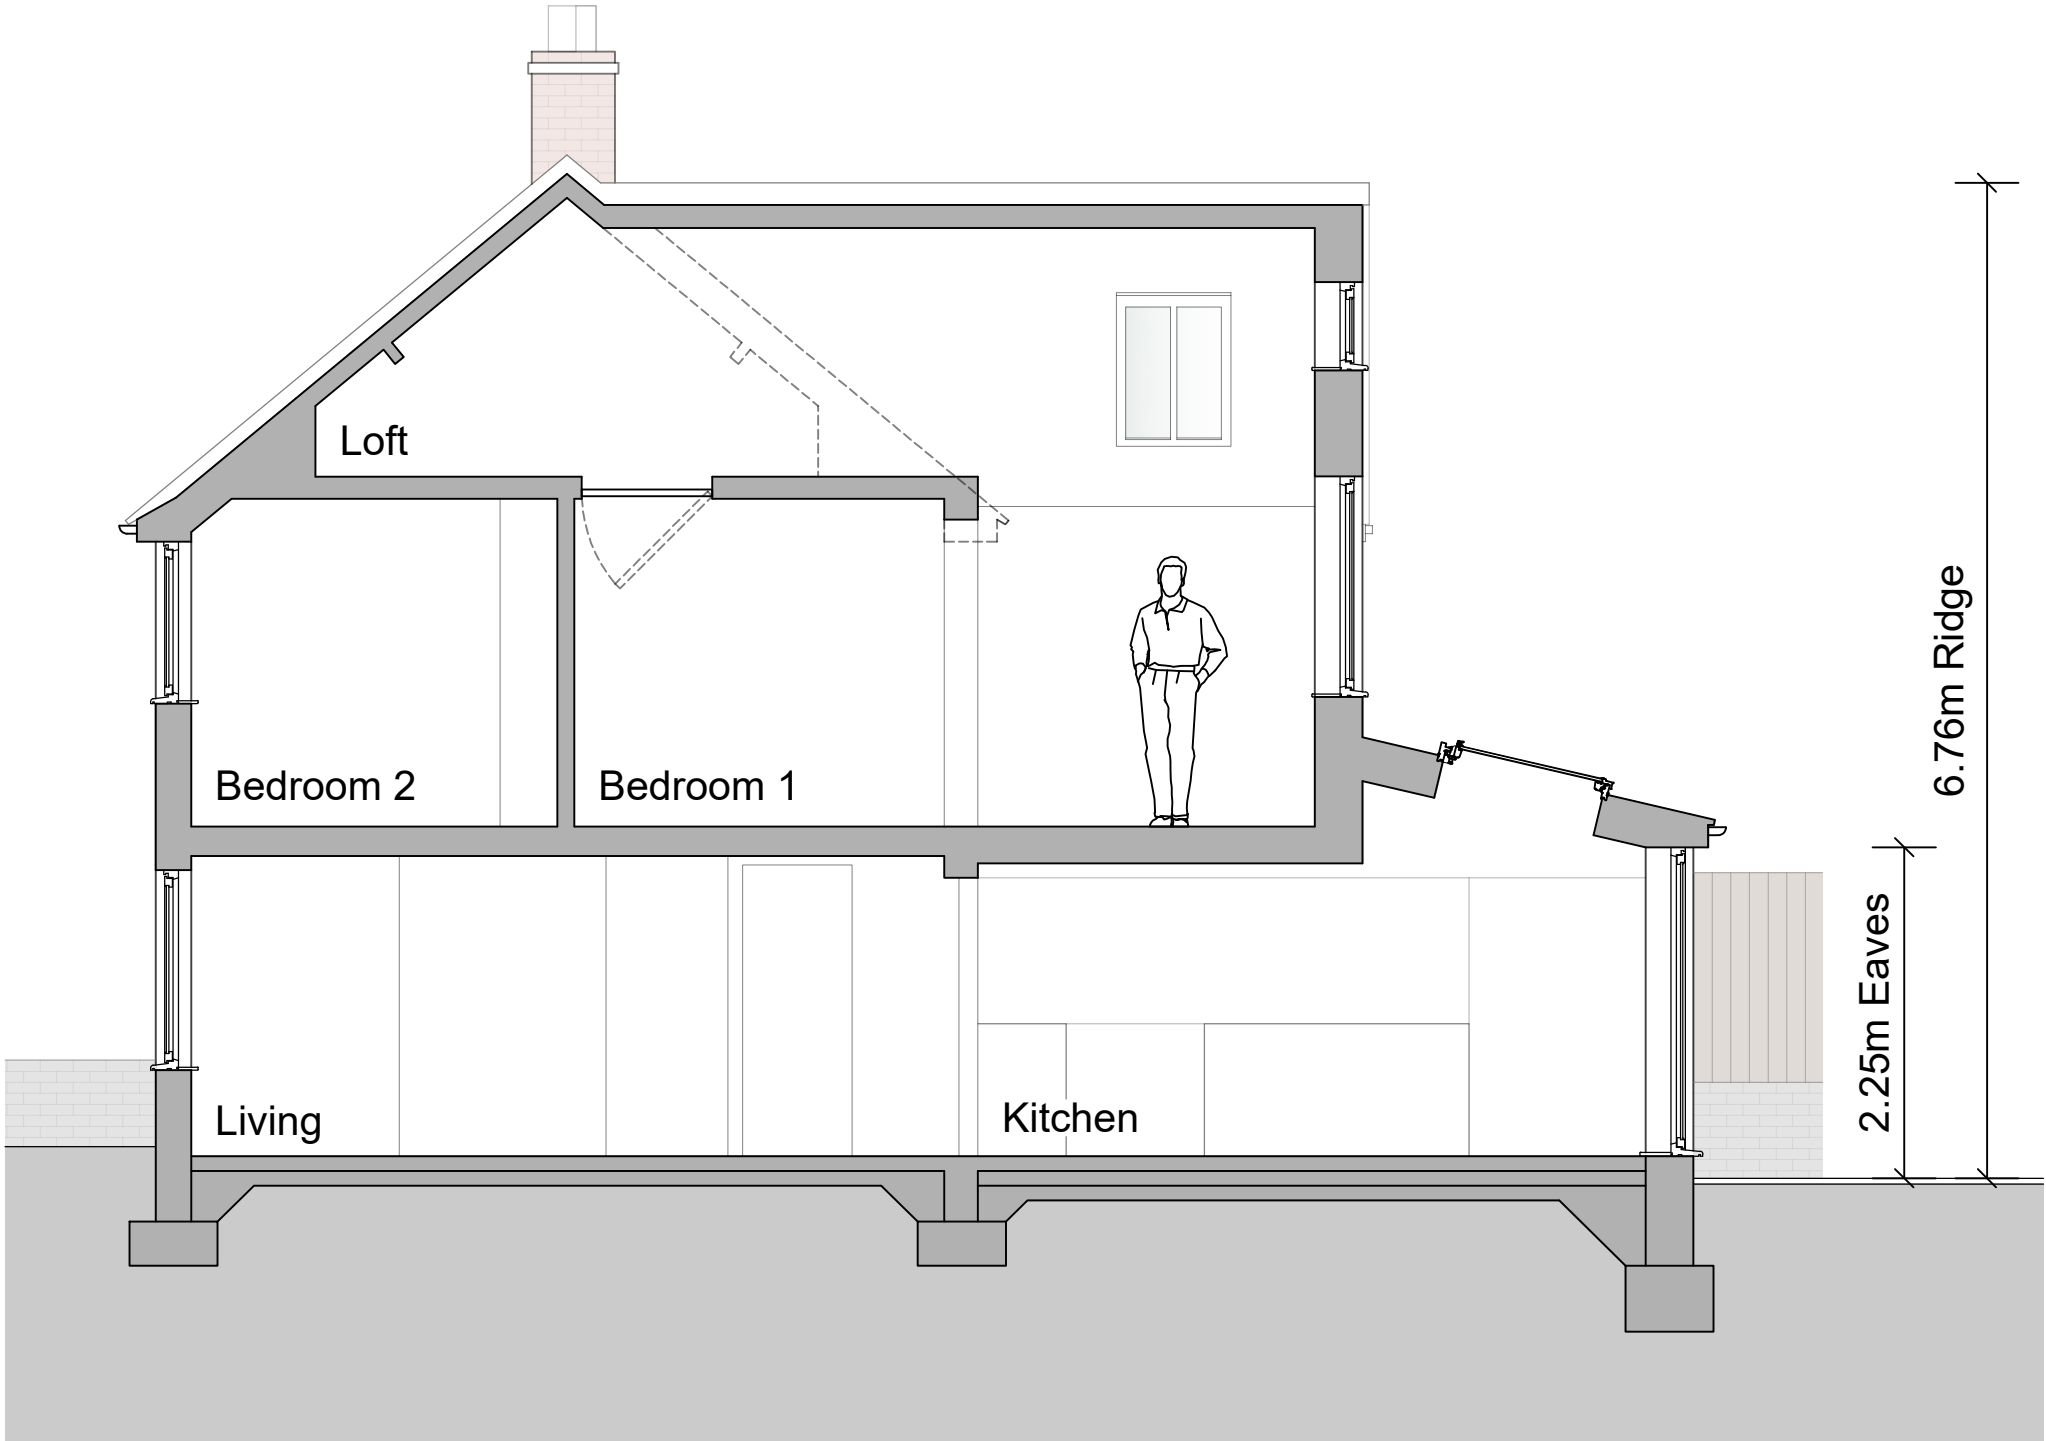

Proposed Section A-A

FOR PLANNING

B	Rooflights added to rear extension lean-to	Jan 26	AJ
A	Rear first floor window arrangement revised and reduced in size	Jun 25	AJ
Rev.	Description.	Date.	Initial.



18 Bewley Crescent
Lacock
Wiltshire
SN15 2PL

info@opmdesign.co.uk

Client:	Ms K. Melville		
Project:	Proposed Single & Two-Storey Side & Rear Extensions 8 Duck Street, Potterne, Devizes, Wiltshire, SN10 5NB		
Drawing Title:	Proposed Section A-A		
Scale:	1:50 @ A3	Date:	Dec 24
Drawn:	AJ	Checked:	JLG
Drawing No:	MDS/24/1400		Revision:
			B

