

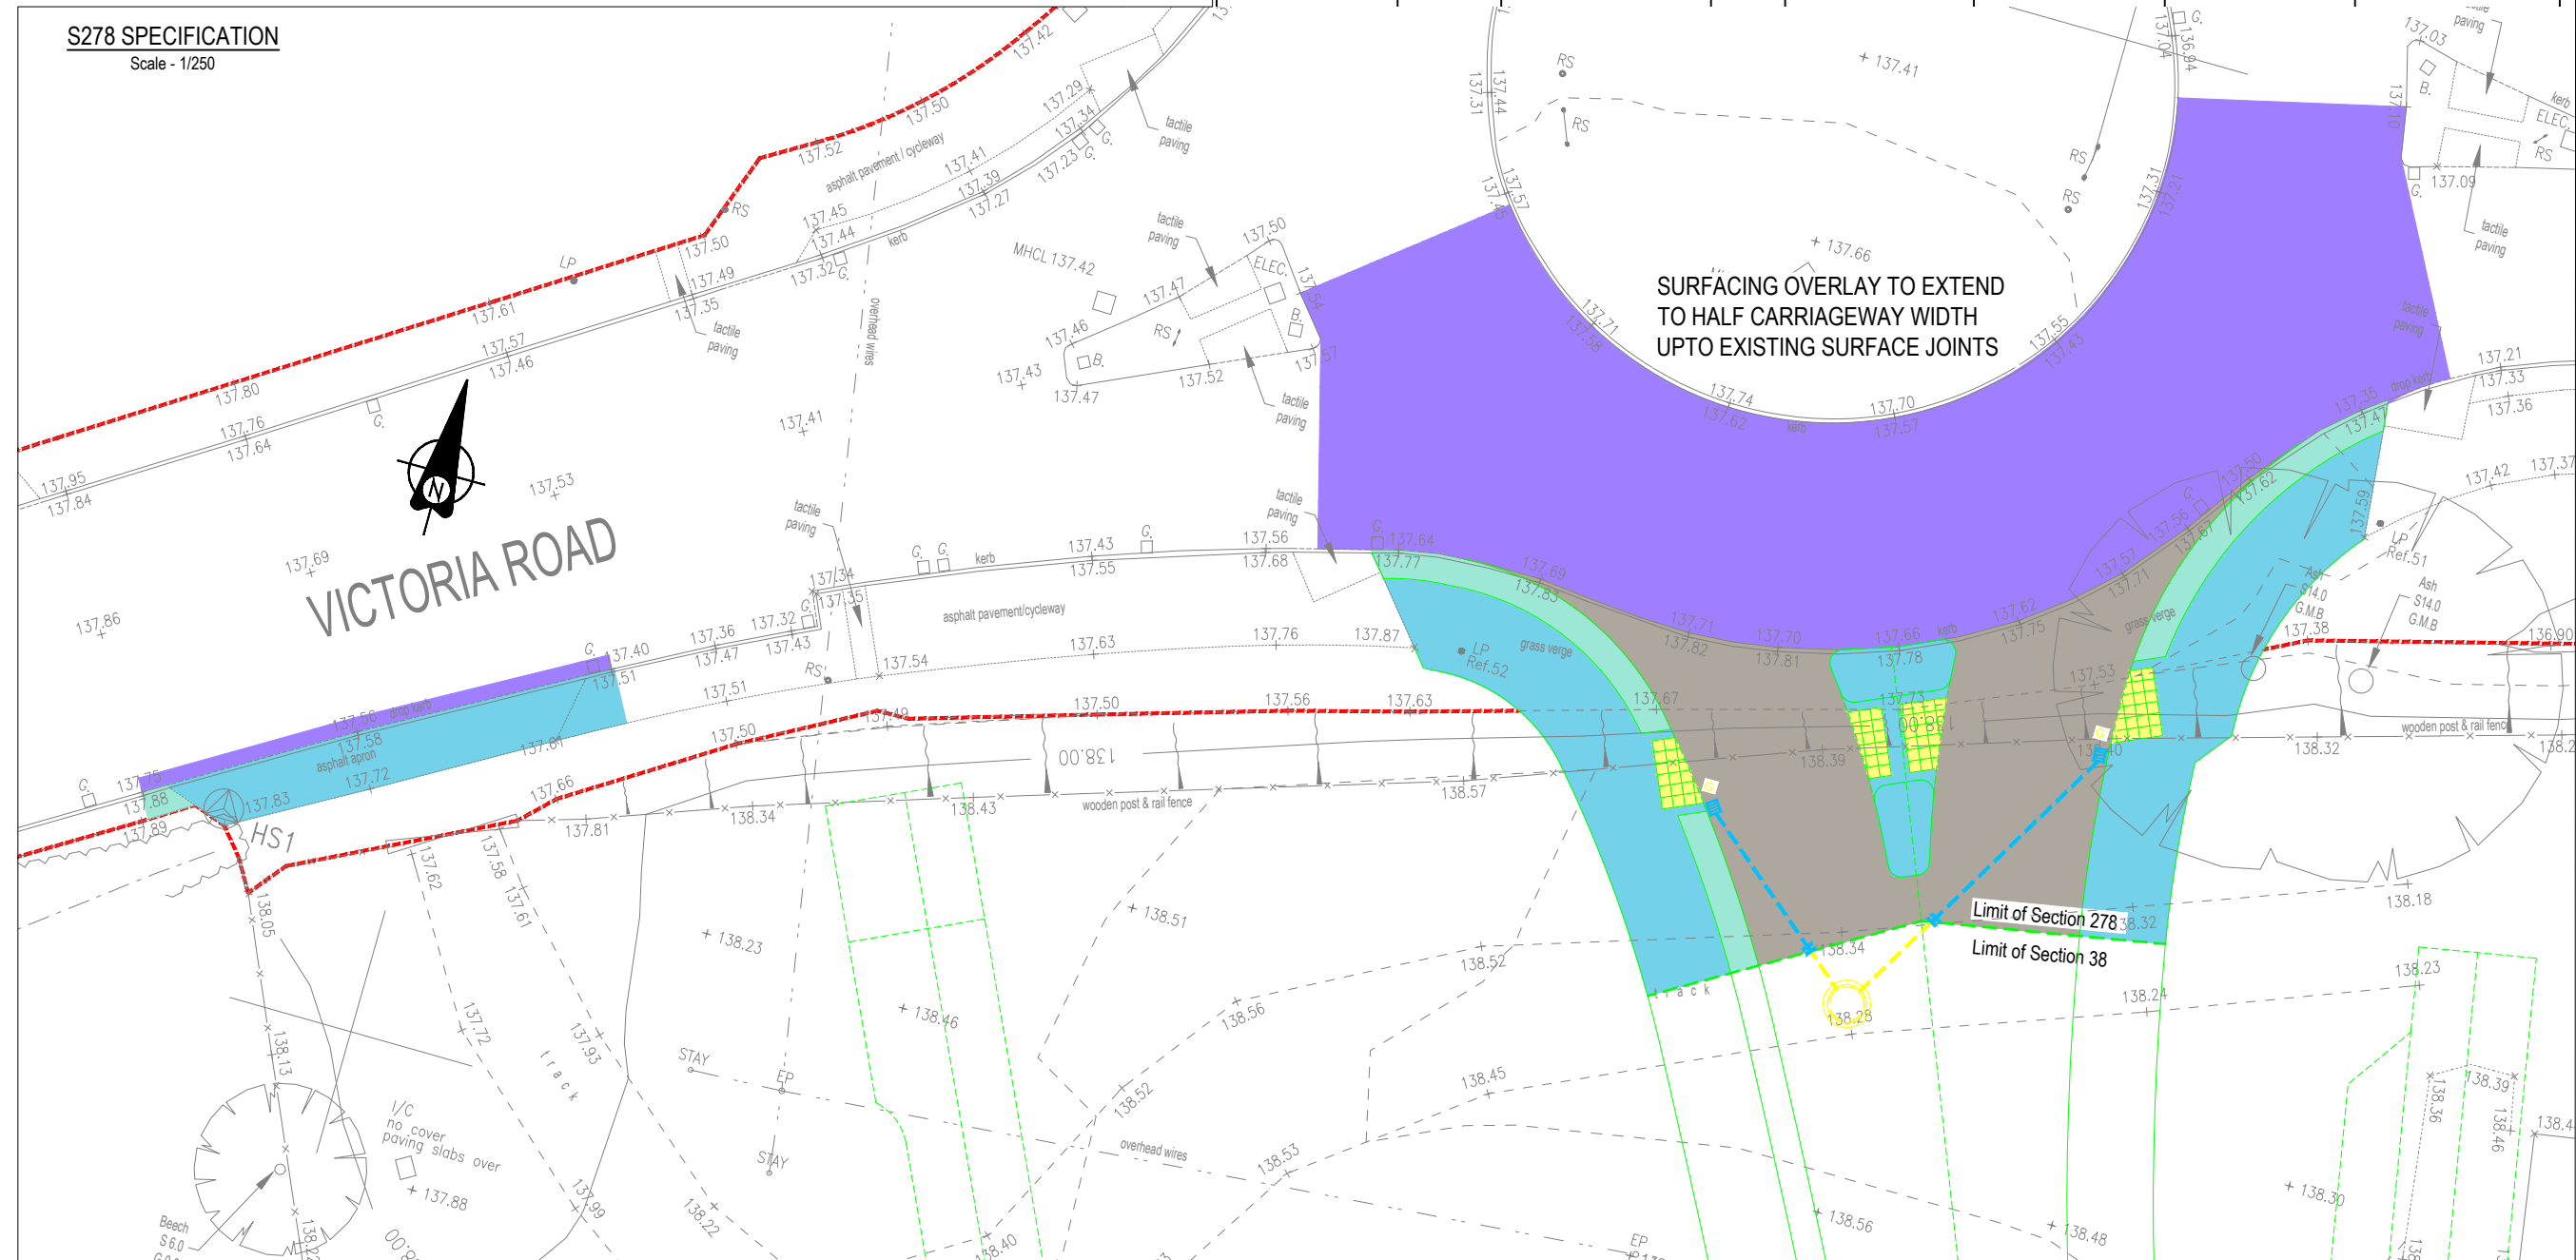


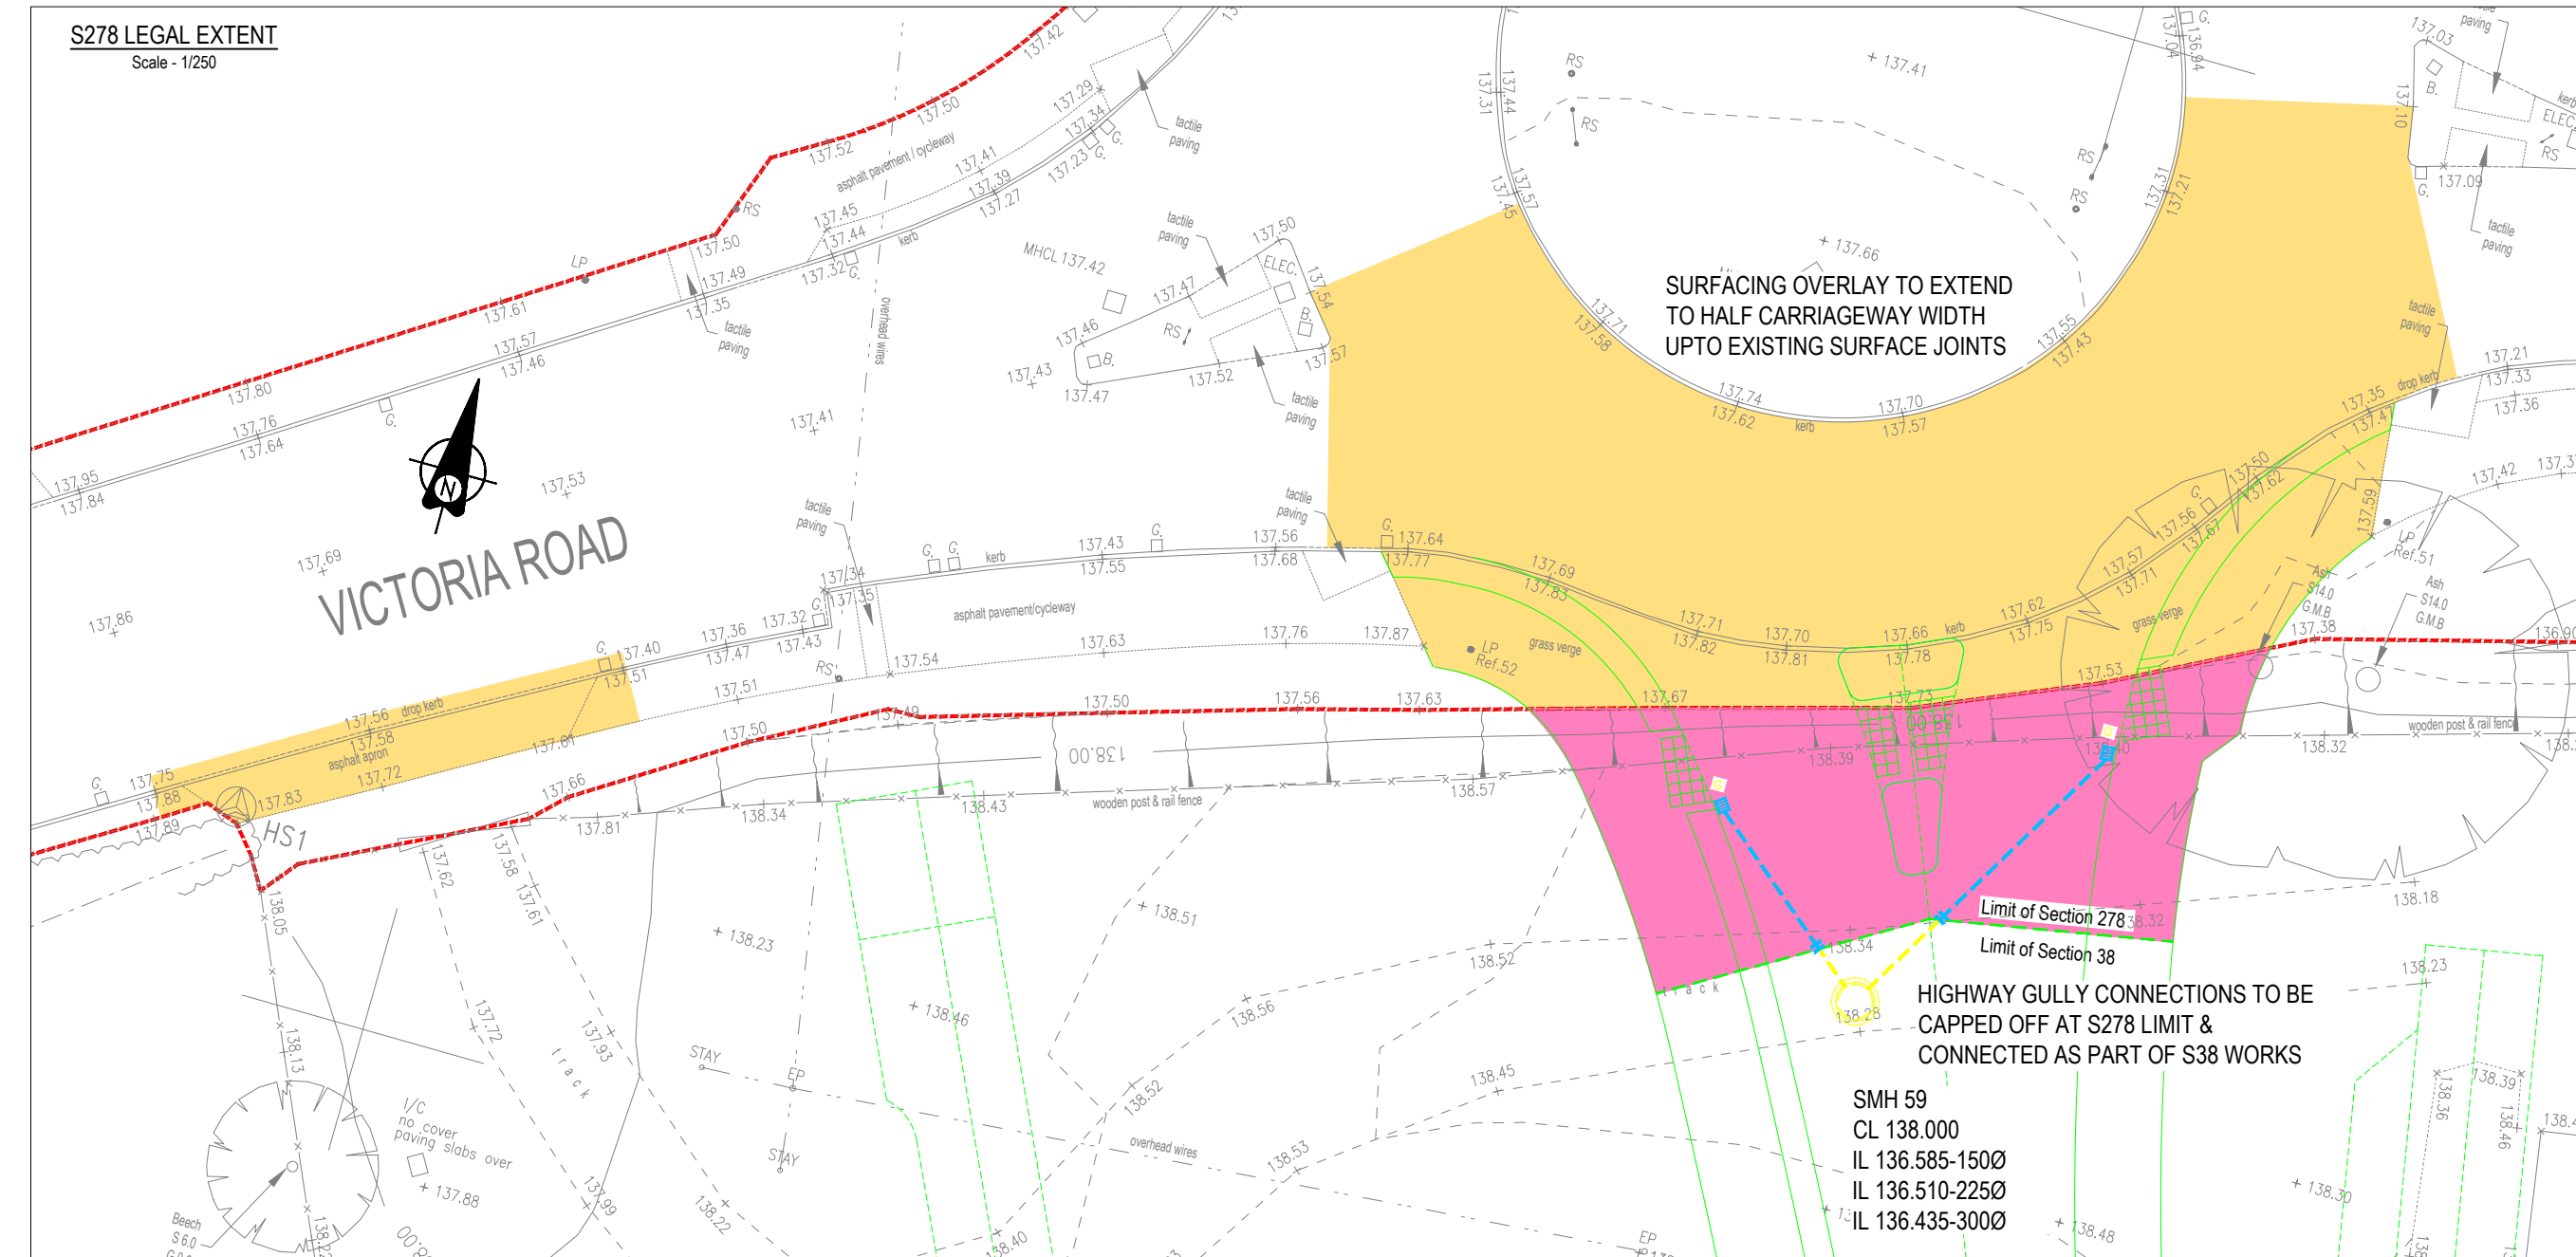

Legend:




- Highway Boundary
-  Works to existing highway
-  New highway (as part of S278 works)
-  Proposed S278 Highway Gully & Connection
- Proposed S38 Gully Connection
-  Proposed S104 Surface Water Manhole

- Notes:**
1. Drawing to be read in conjunction with S278 Construction Details, 24233-JUB-ZX-XX-DR-C-110
 2. Extent of surface overlay to be agreed with WCC site engineer
 3. Existing construction depth to be confirmed by Contractor on site prior to construction
 4. Pavement specification to be agreed with WCC prior to construction
 5. All material within 450mm of the proposed finish levels is to be non frost susceptible
 6. All soft spots to be fully excavated and backfilled with well compacted suitable sub-base material
 7. Any discrepancies in proposed levels to be reported to the Engineer immediately to be resolved
 8. Location and depth of existing below ground utilities to be confirmed by the Contractor prior to works commencing

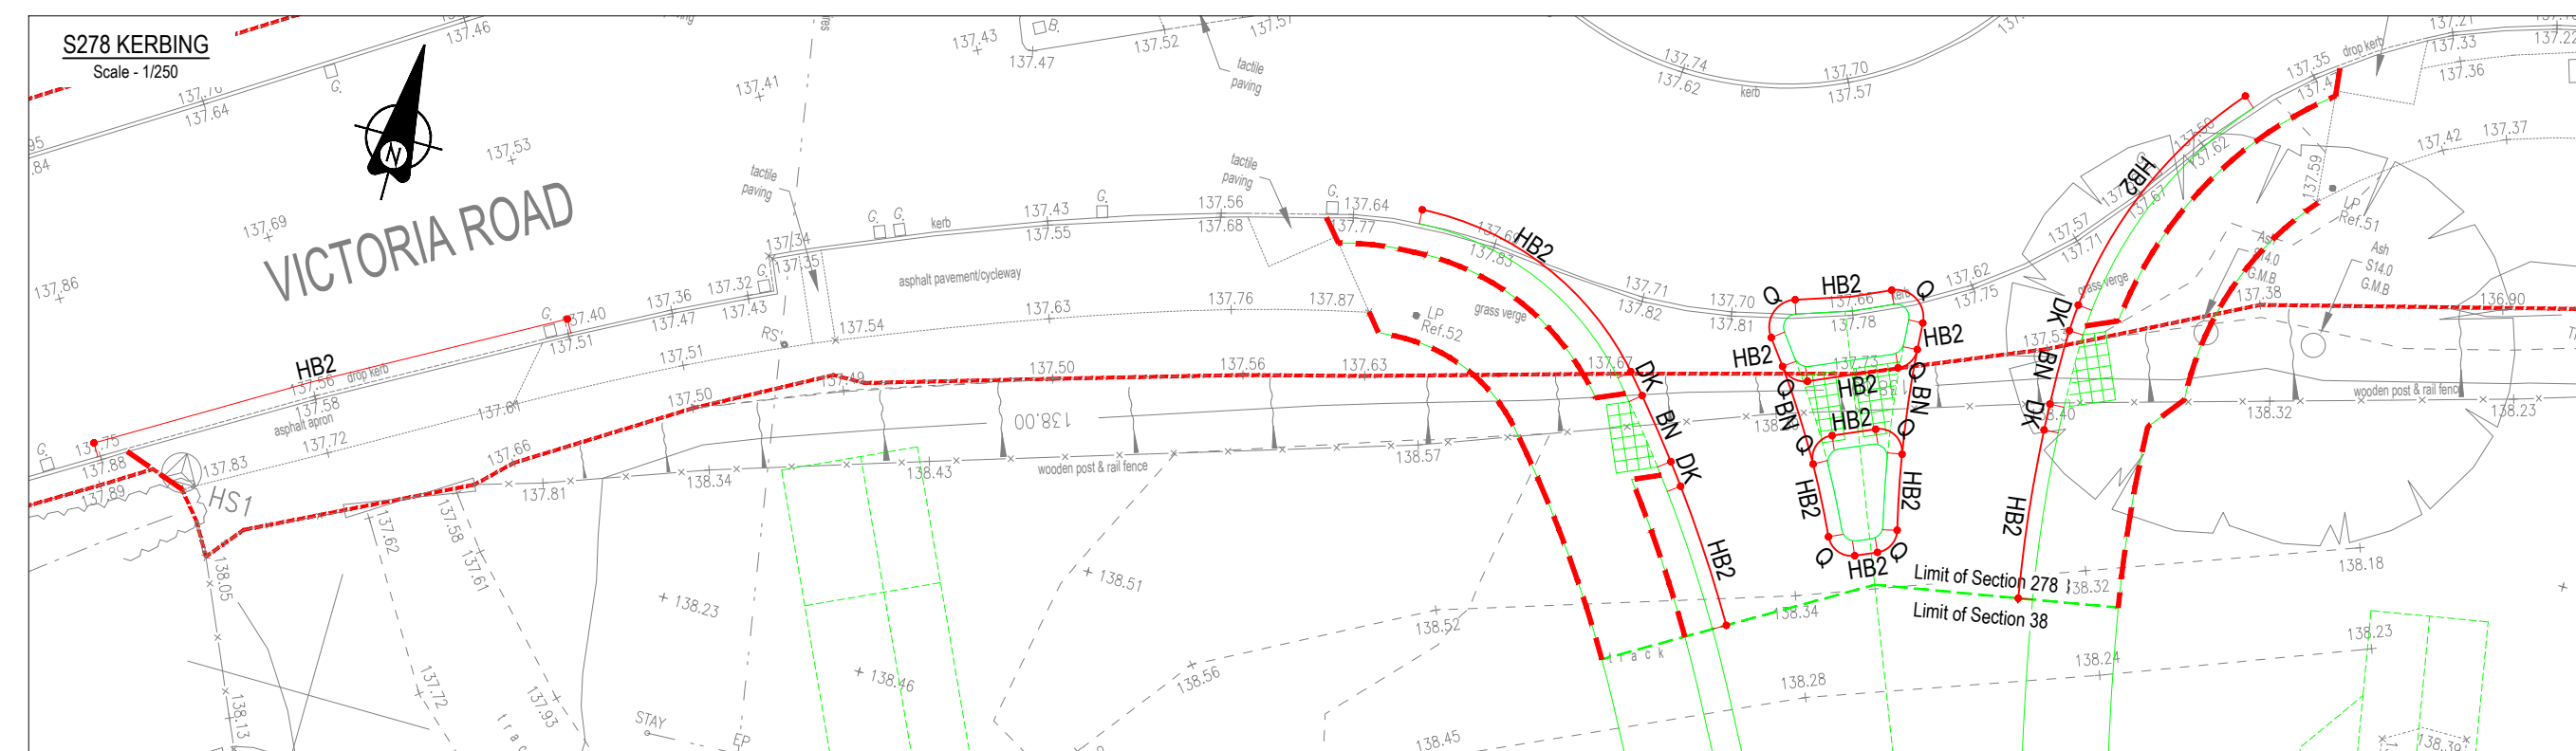

ADOPTABLE LEGEND

	HB2	Half battered kerb 125 x 255mm - 125mm upstand.
	Q	Half battered quadrant kerb 455 x 255mm - 125mm upstand.
	DK	Dropkerb - Half batter to Bullnose.
	BN	Bullnose dropped kerb 125 x 150mm - 0.6mm upstand.
		Flat top edging - 50 x 150mm. Flush upstand.

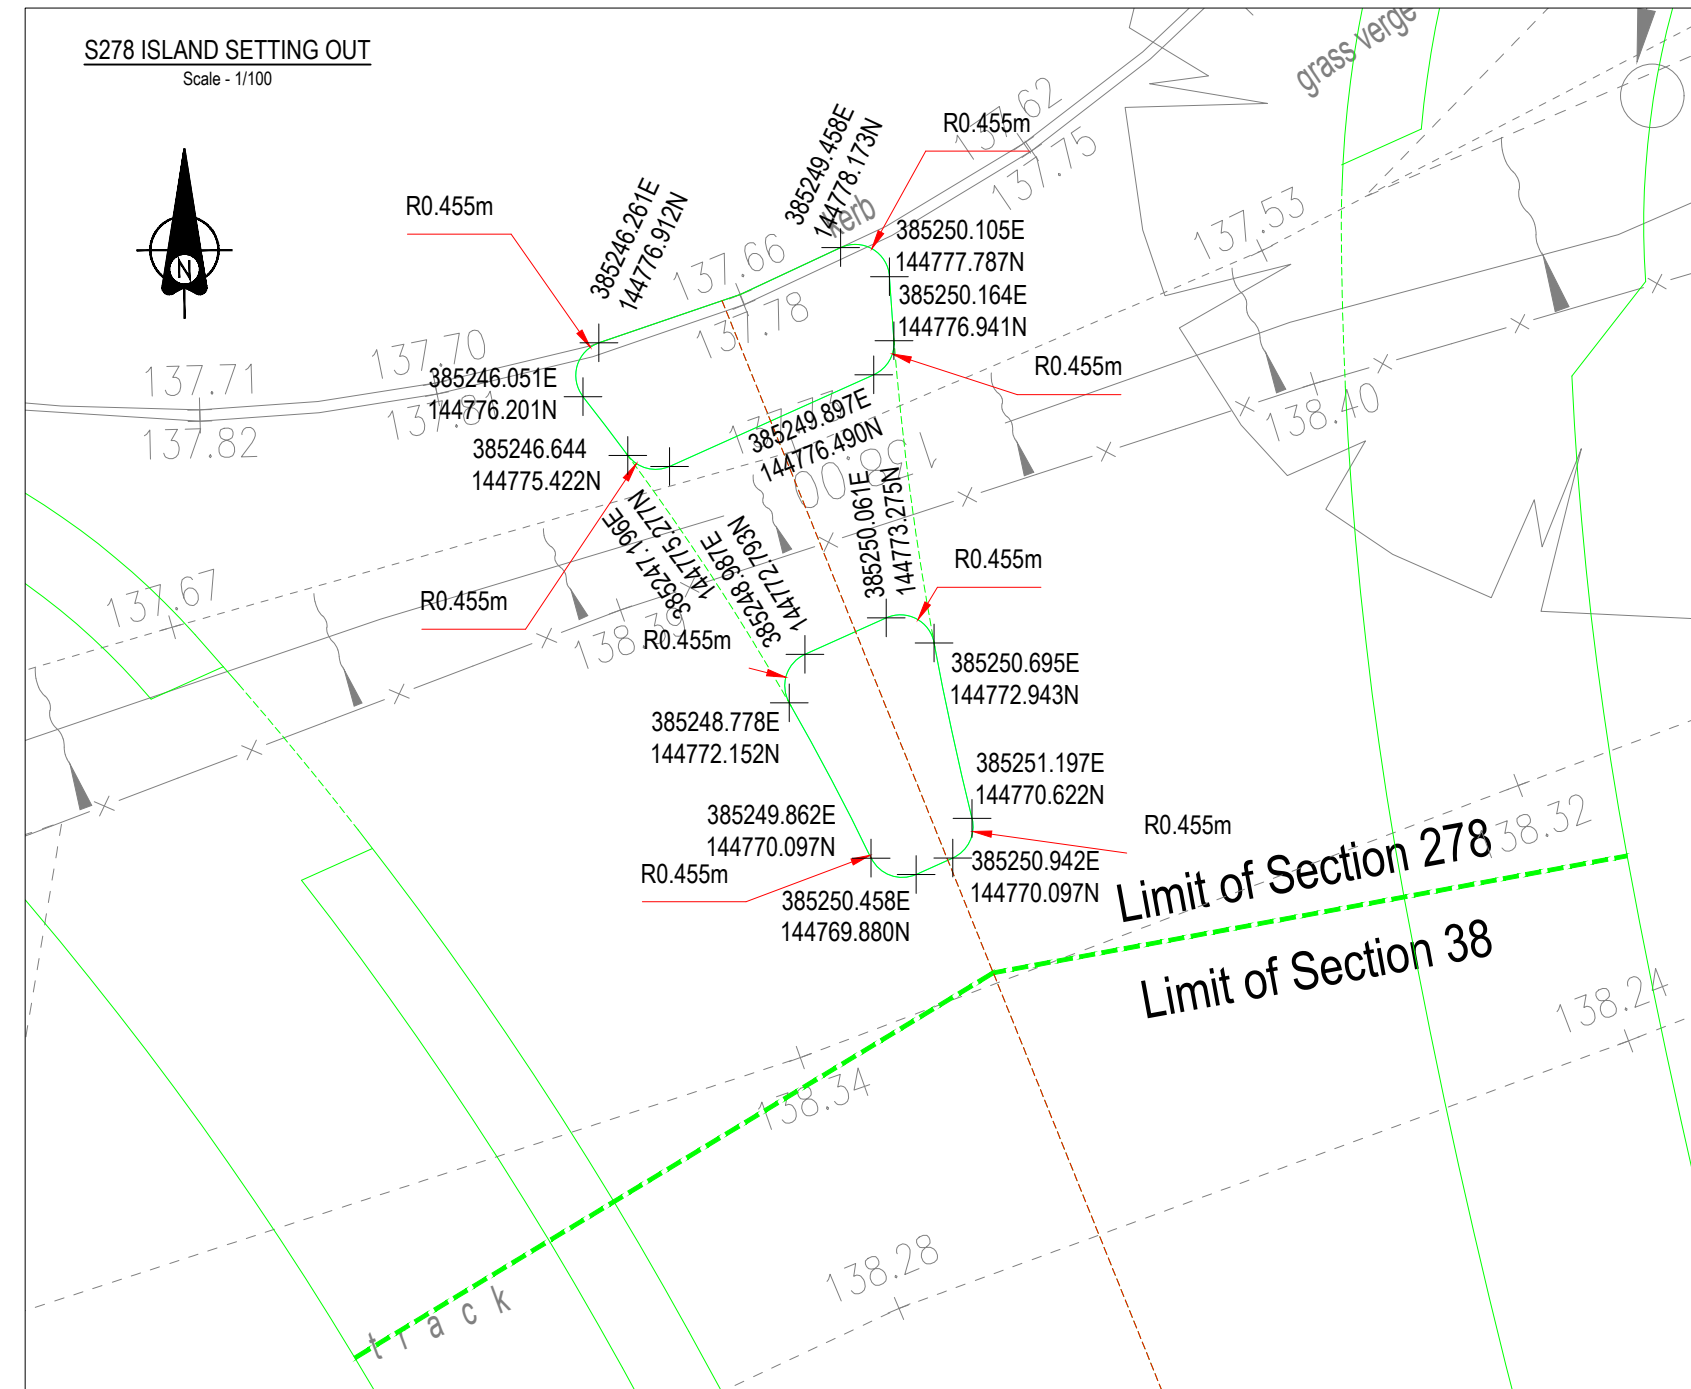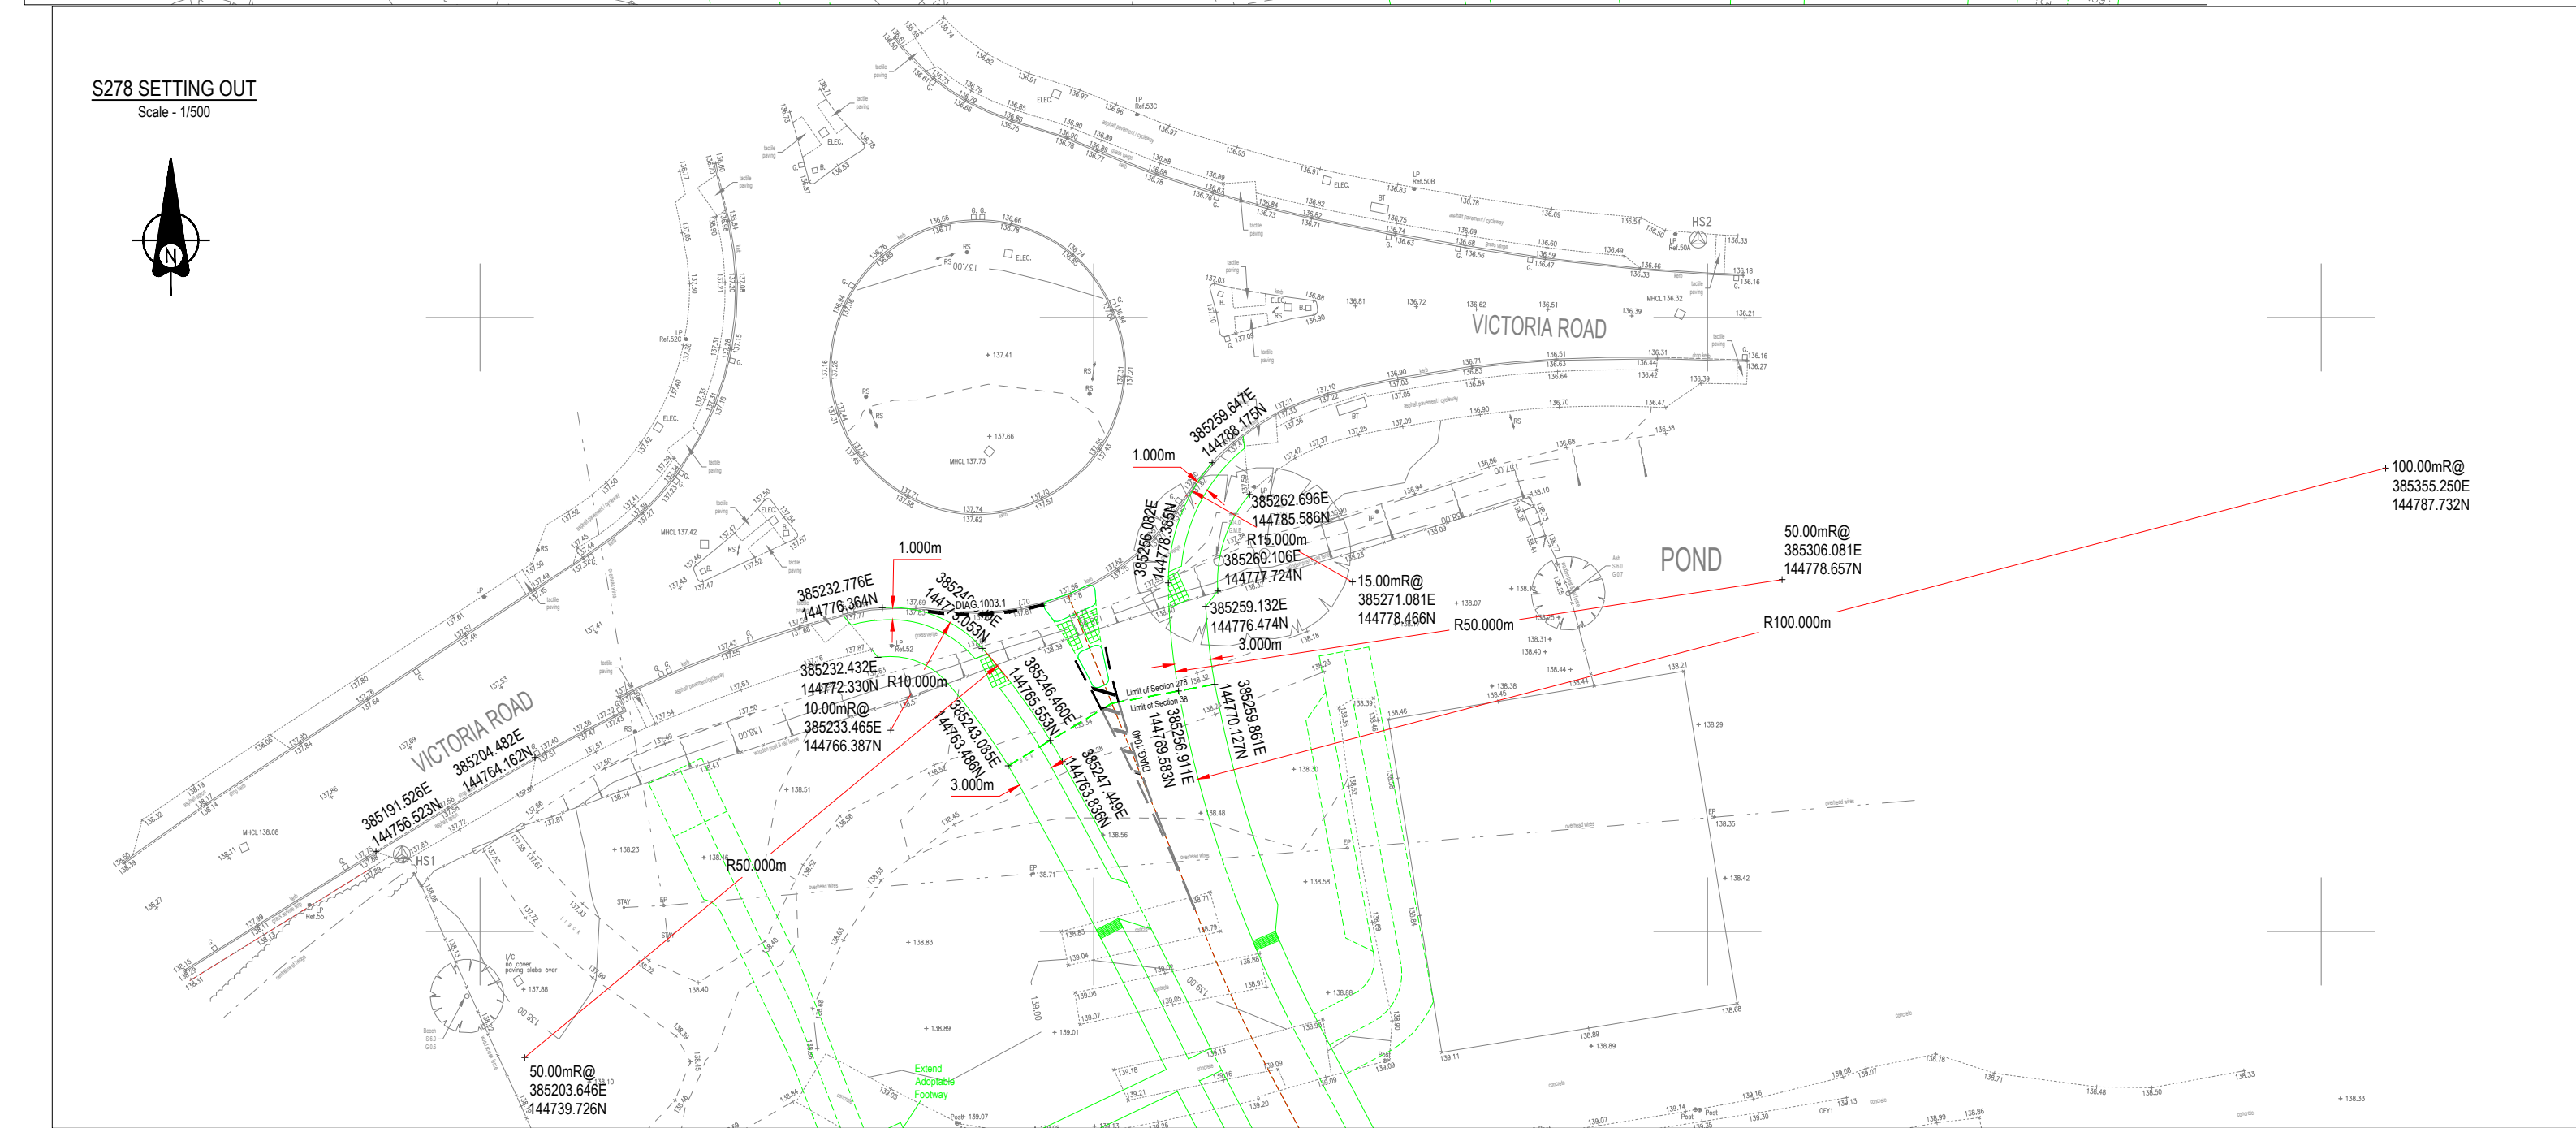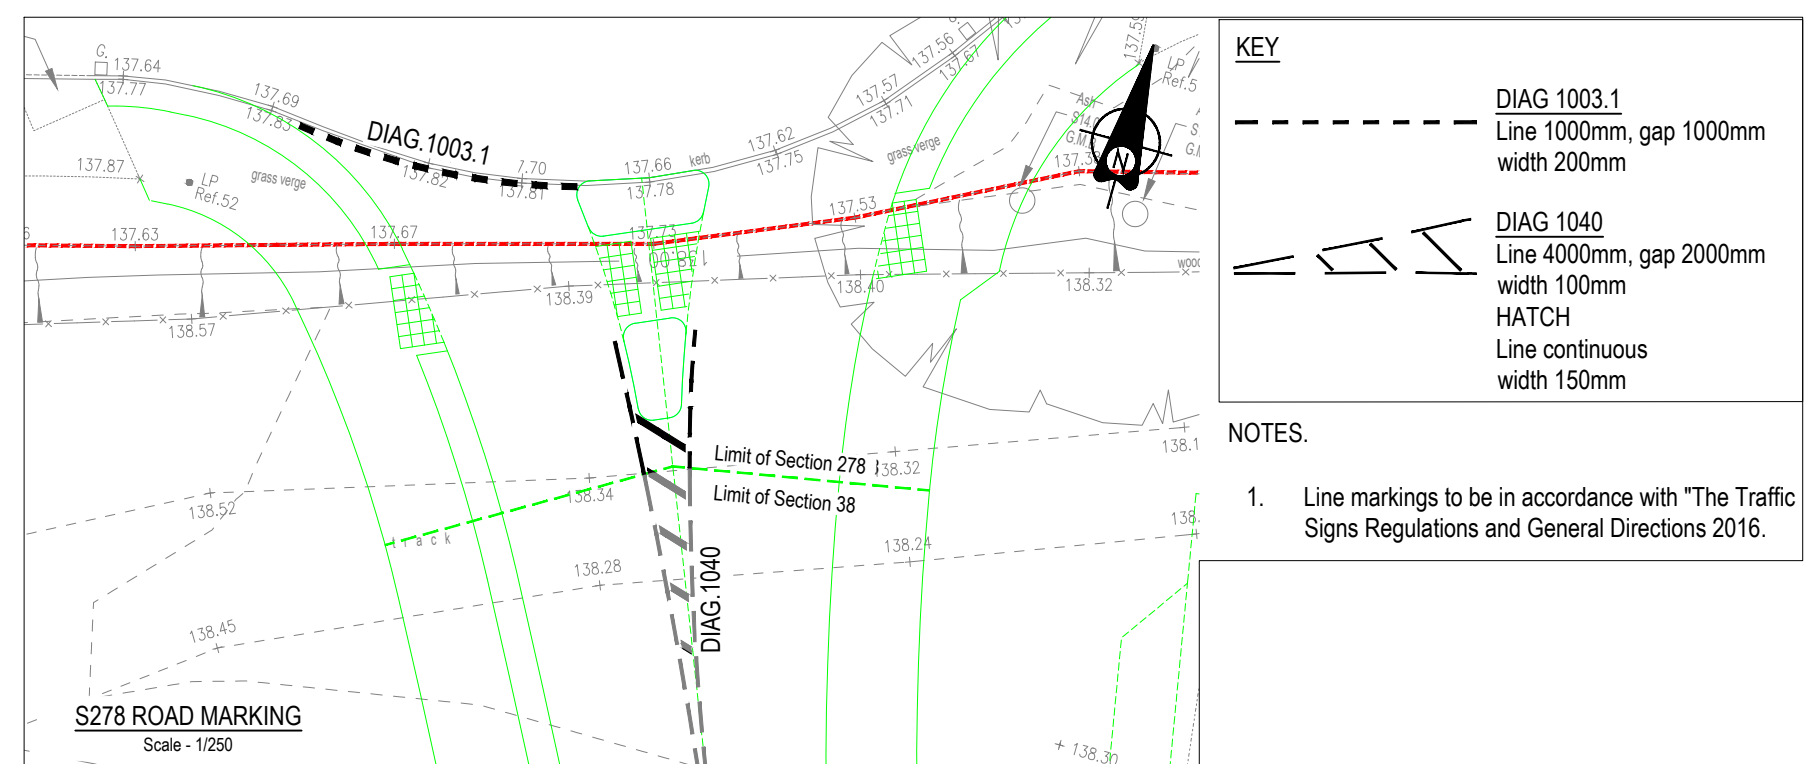

P4	24/11/25	Updated following Wiltshire Council technical comments received 21/1/25	S.H	EPH
P3	03/11/25	Updated following Wiltshire Council technical comments received 29/10/25	S.H	EPH
P2	02/10/25	Plane & overlay specification colouring changed following discussion.	S.H	EPH
P1	27/06/25	Preliminary issue	S.H	K.M

Rev	Date	Description	By	Apvd
-----	------	-------------	----	------

PROJECT:
VICTORIA ROAD
WARMINSTER

TITLE:
PROPOSED S278
LAYOUTS

CLIENT:
KEEPMOAT HOMES LTD

SCALE@A1:
AS SHOWN

PROJECT REF: 24233	
DRAWING No: 24233-JUB-ZZ-XX-DR-C-109	REV: P4
<i>Revision Referencing</i>	
P = Preliminary A = Approval T = Tender C = Construction	

