







Whitlocks, Bishopstone, Salisbury
REV A | PLANNING SUPPORT DOCUMENT

01 CONTENTS

2.	EXISTING SITE & LOCATION PLAN
3.	SITE & CONTEXT
4.	EXISTING SITE ANALYSIS
5.	EXISTING SITE ANALYSIS
6.	CONCEPT SUMMARY
7.	CONCEPT LAYOUT
8.	PROPOSED LAYOUT
9.	MATERIALS & APPEARANCE
10.	SITE SECTIONS / ELEVATIONS
11-13.	PROPOSED PERSPECTIVE VIEWS
14.	EXISTING OVERVIEW
15-18.	PROPOSED OVERVIEW

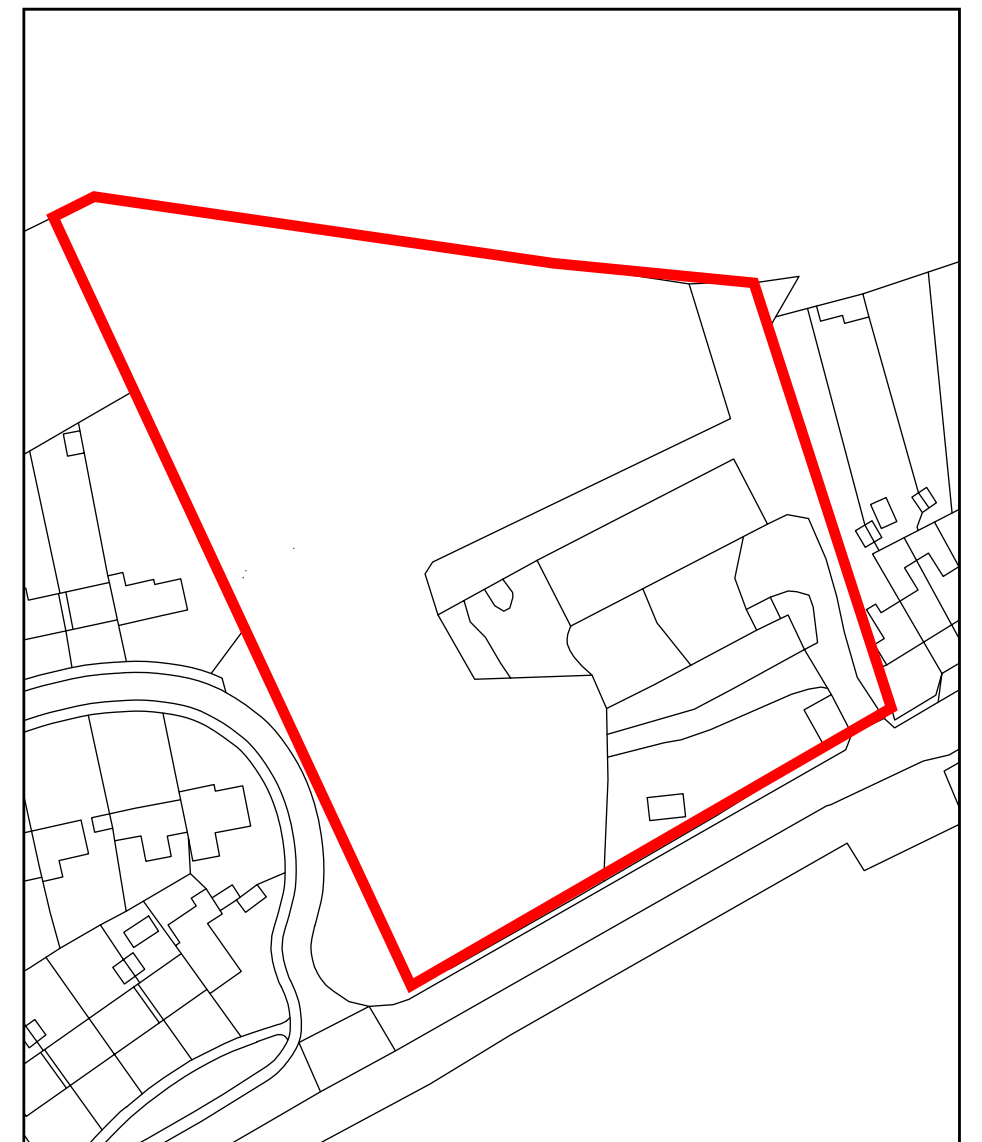

LOCATION PLAN
1:1250

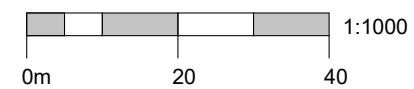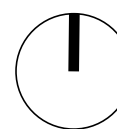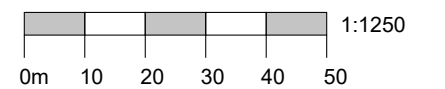



01



02



03




04




05



06

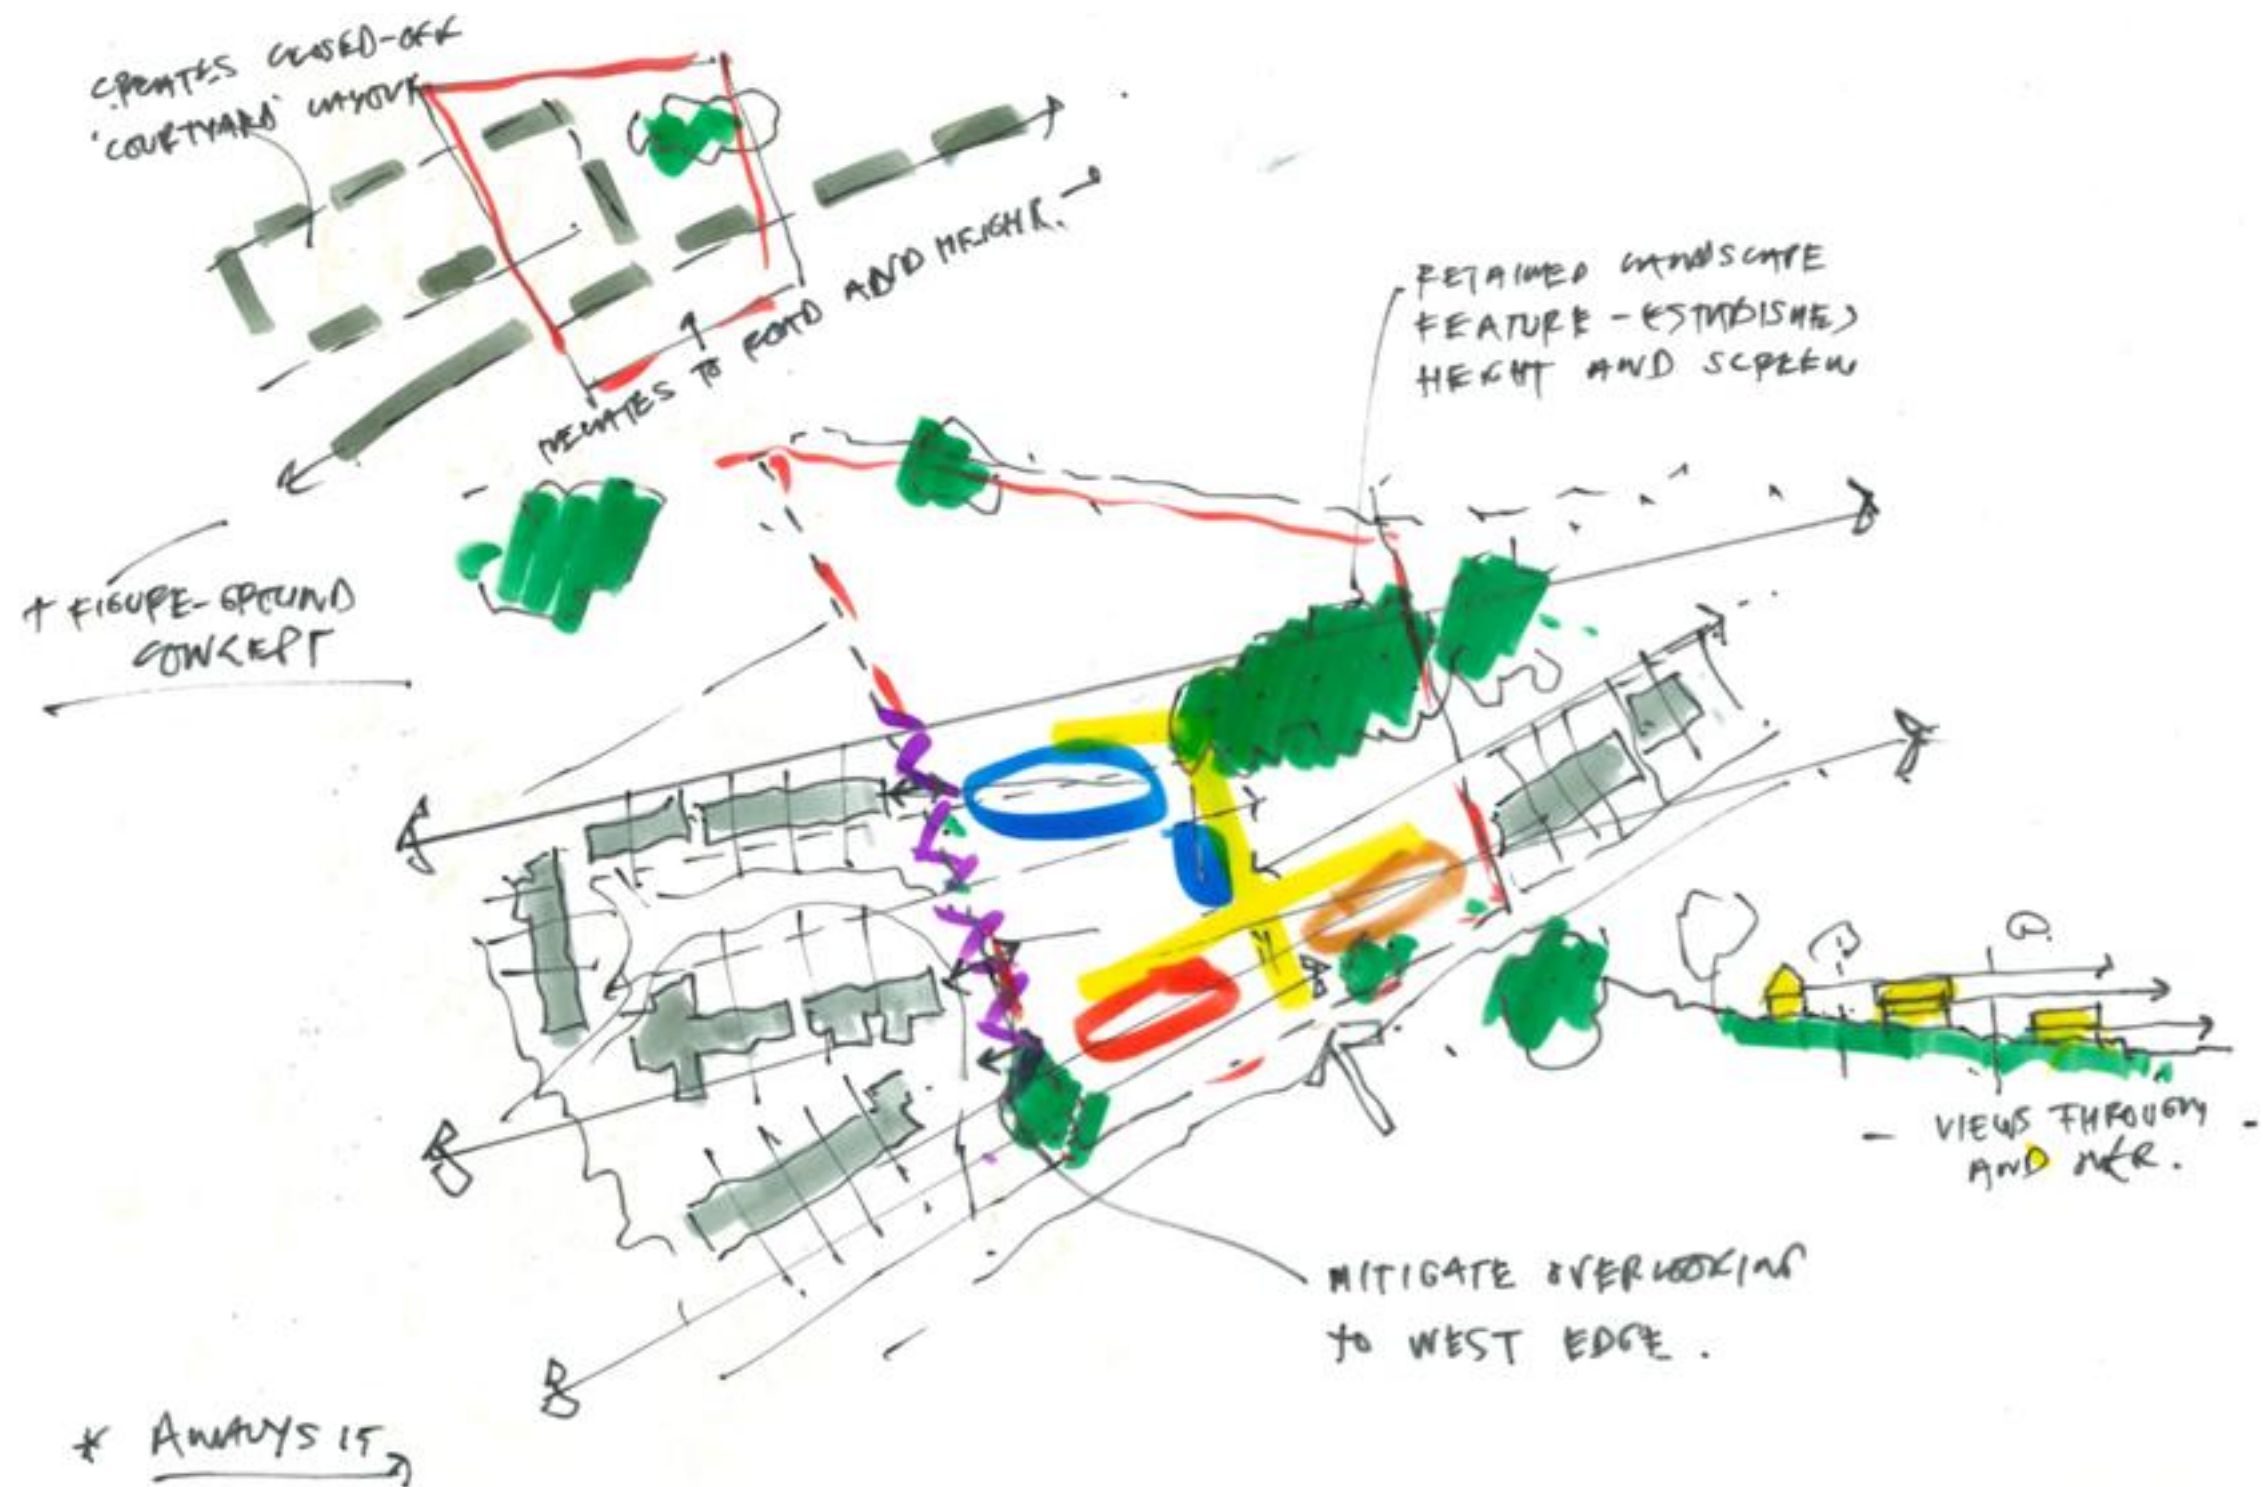


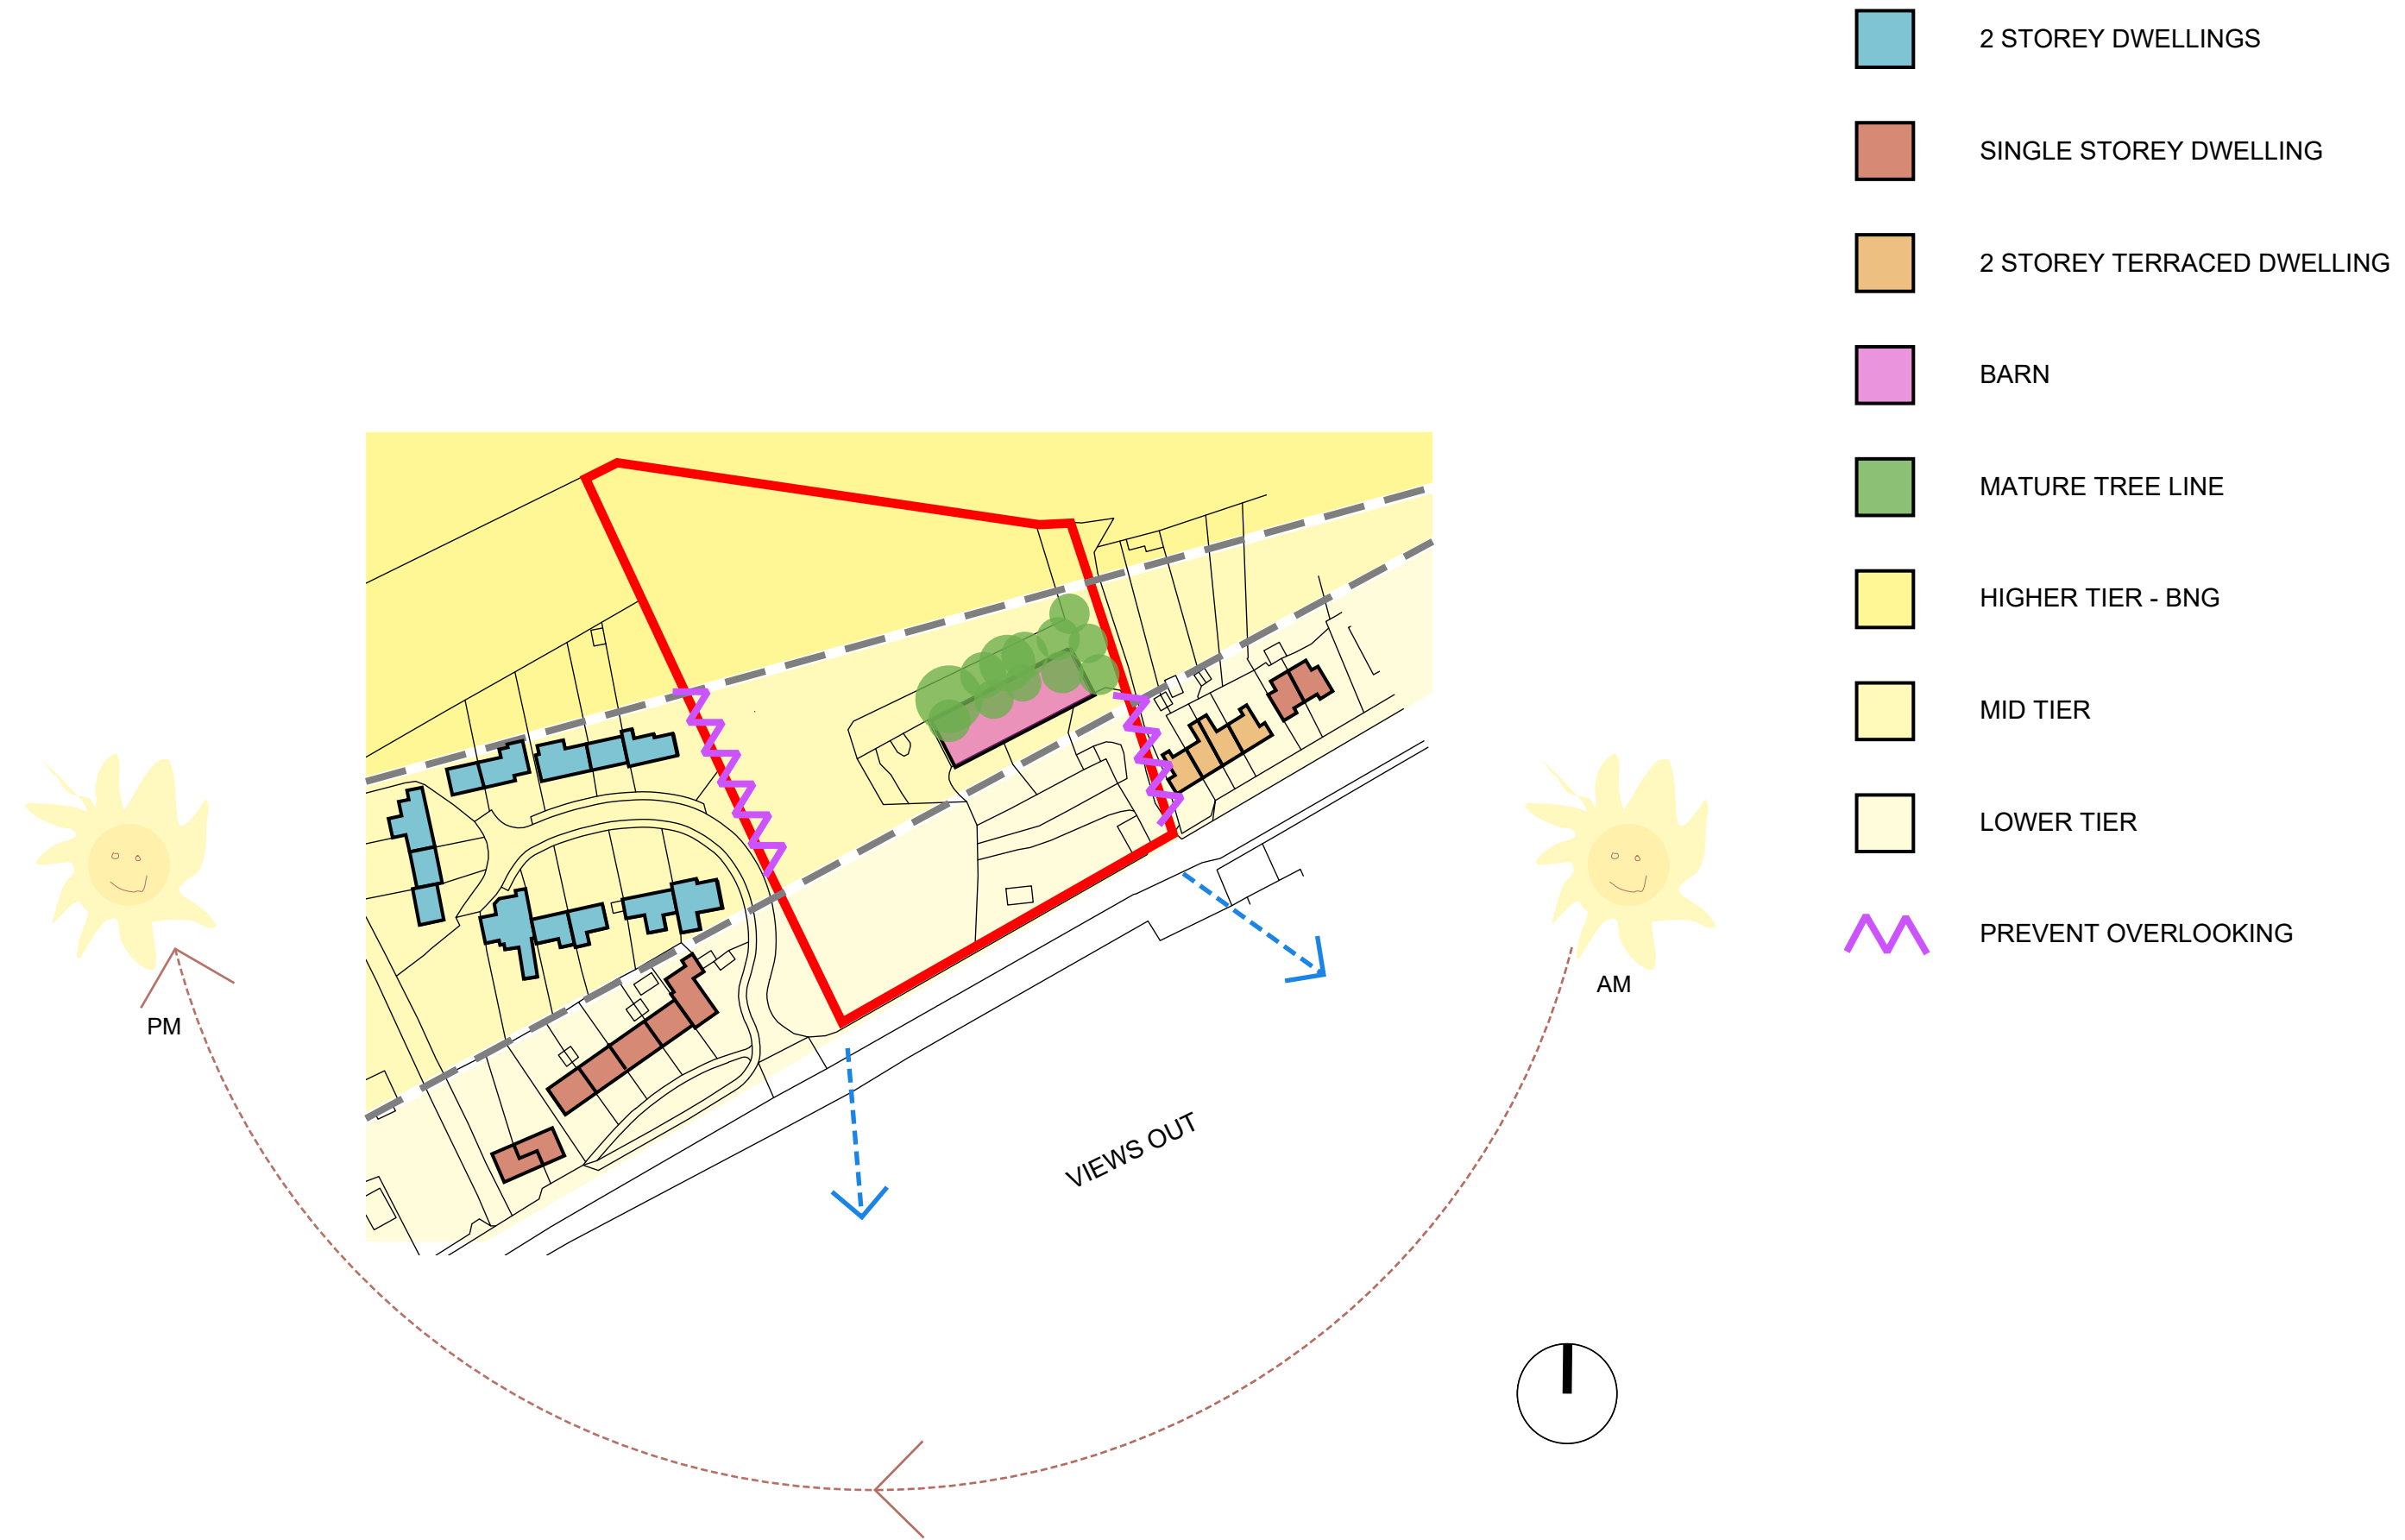









Unit	sq m	sq ft	Beds
1	120.0	1291	3
2	120.0	1291	3
3	80.0	860	2
4	88.0	950	3
5	88.0	950	3
6	80.0	860	2
7	156.0	1679	4
8	156.0	1679	4
9	175.0	1884	4/5
Total	1063	11442	28

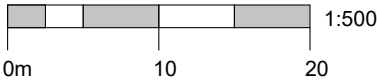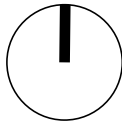


The design adopts the rural farmstead character typical of Bishopstone and the wider Ebble Valley, using a broken cluster of single- and two-storey forms with simple gabled roofs to sit quietly within the Cranborne Chase National Landscape.

A locally distinctive palette of natural slate, plain clay tiles, textured render, red brick and knapped flint anchors the building in its setting, while dark-stained timber boarding to upper-storey elements helps these forms visually recede against the hillside backdrop to the north. Glazing is used sparingly as barn-style openings, maintaining the simplicity associated with traditional rural buildings.

Together, the form, layout and materials create a sensitive, low-impact proposal that fits comfortably within the established character of the Ebble Valley.

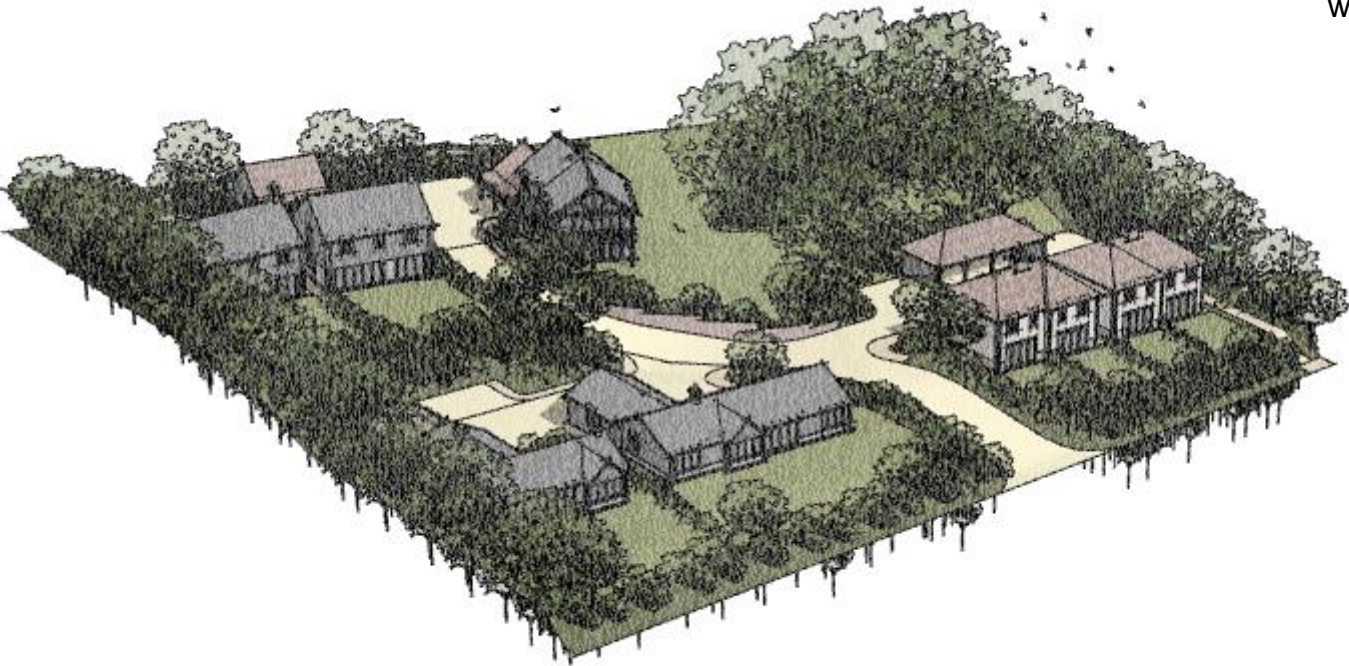

Natural slates

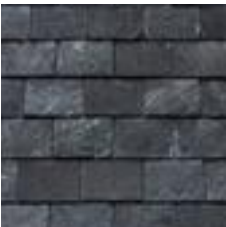


Plain clay tiles



Dark stained horizontal weatherboard cladding



Red clay brick

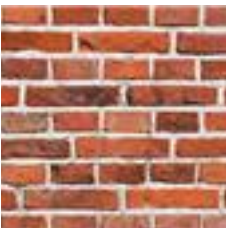


Textured render



Knapped flint



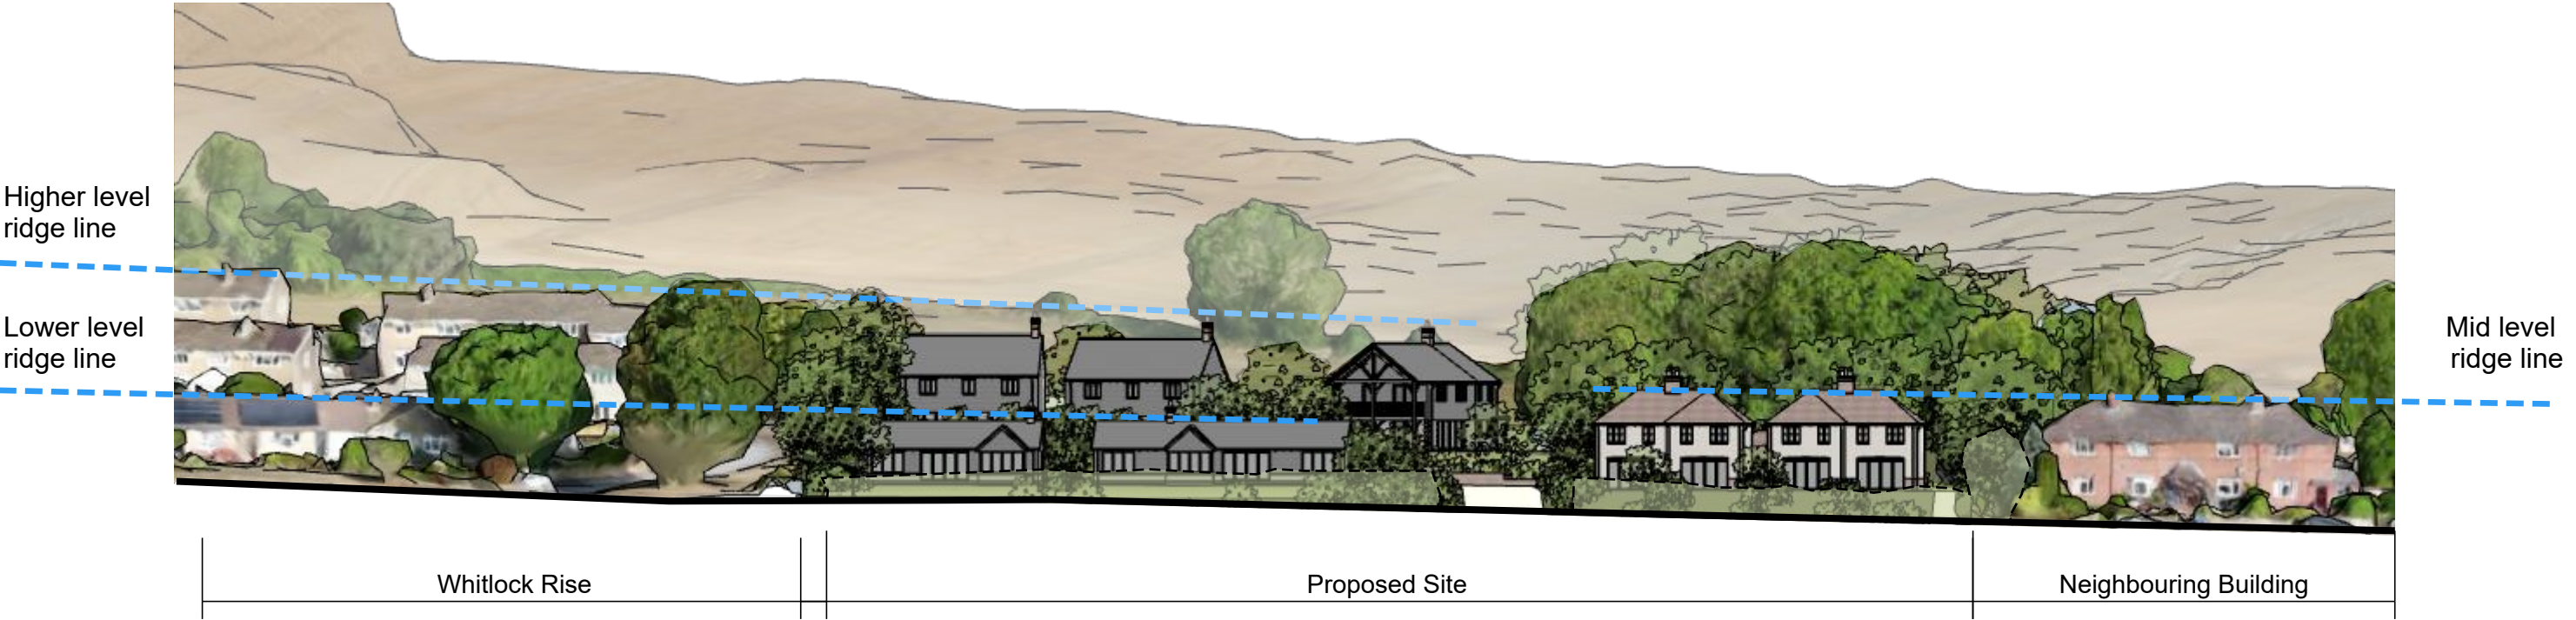



Section A-A - South Elevation


1:500



Section B-B - West Elevation

1:500

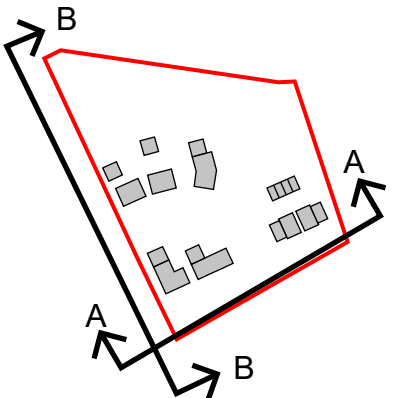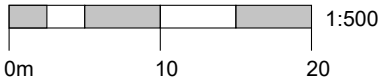


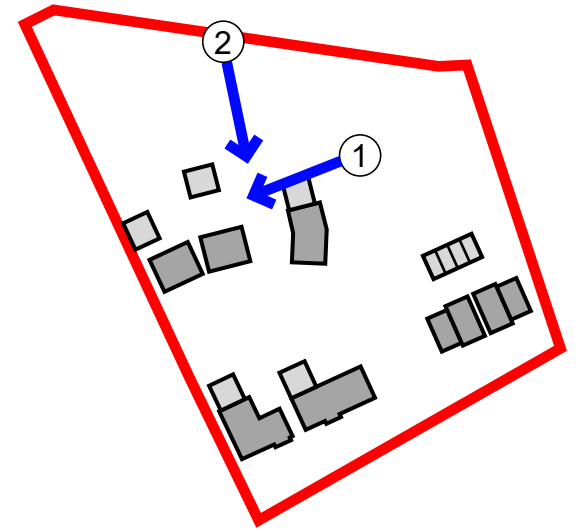

01




02

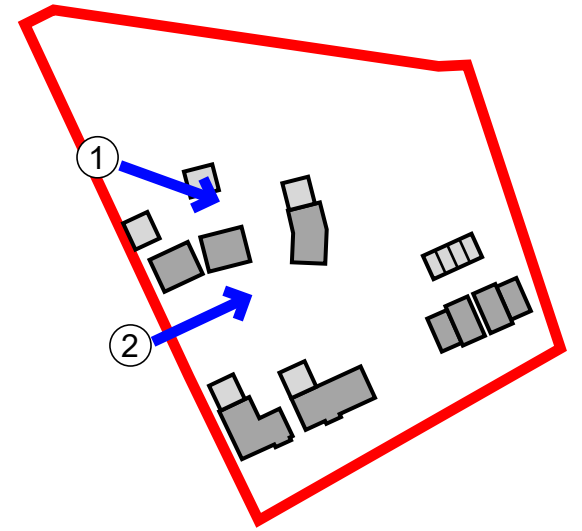

01



02

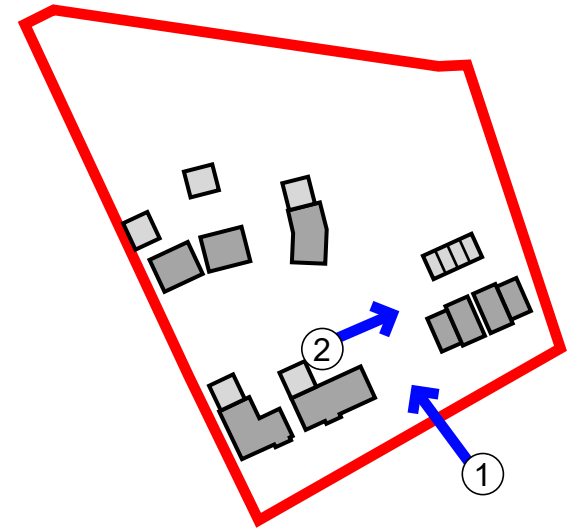

01



02











