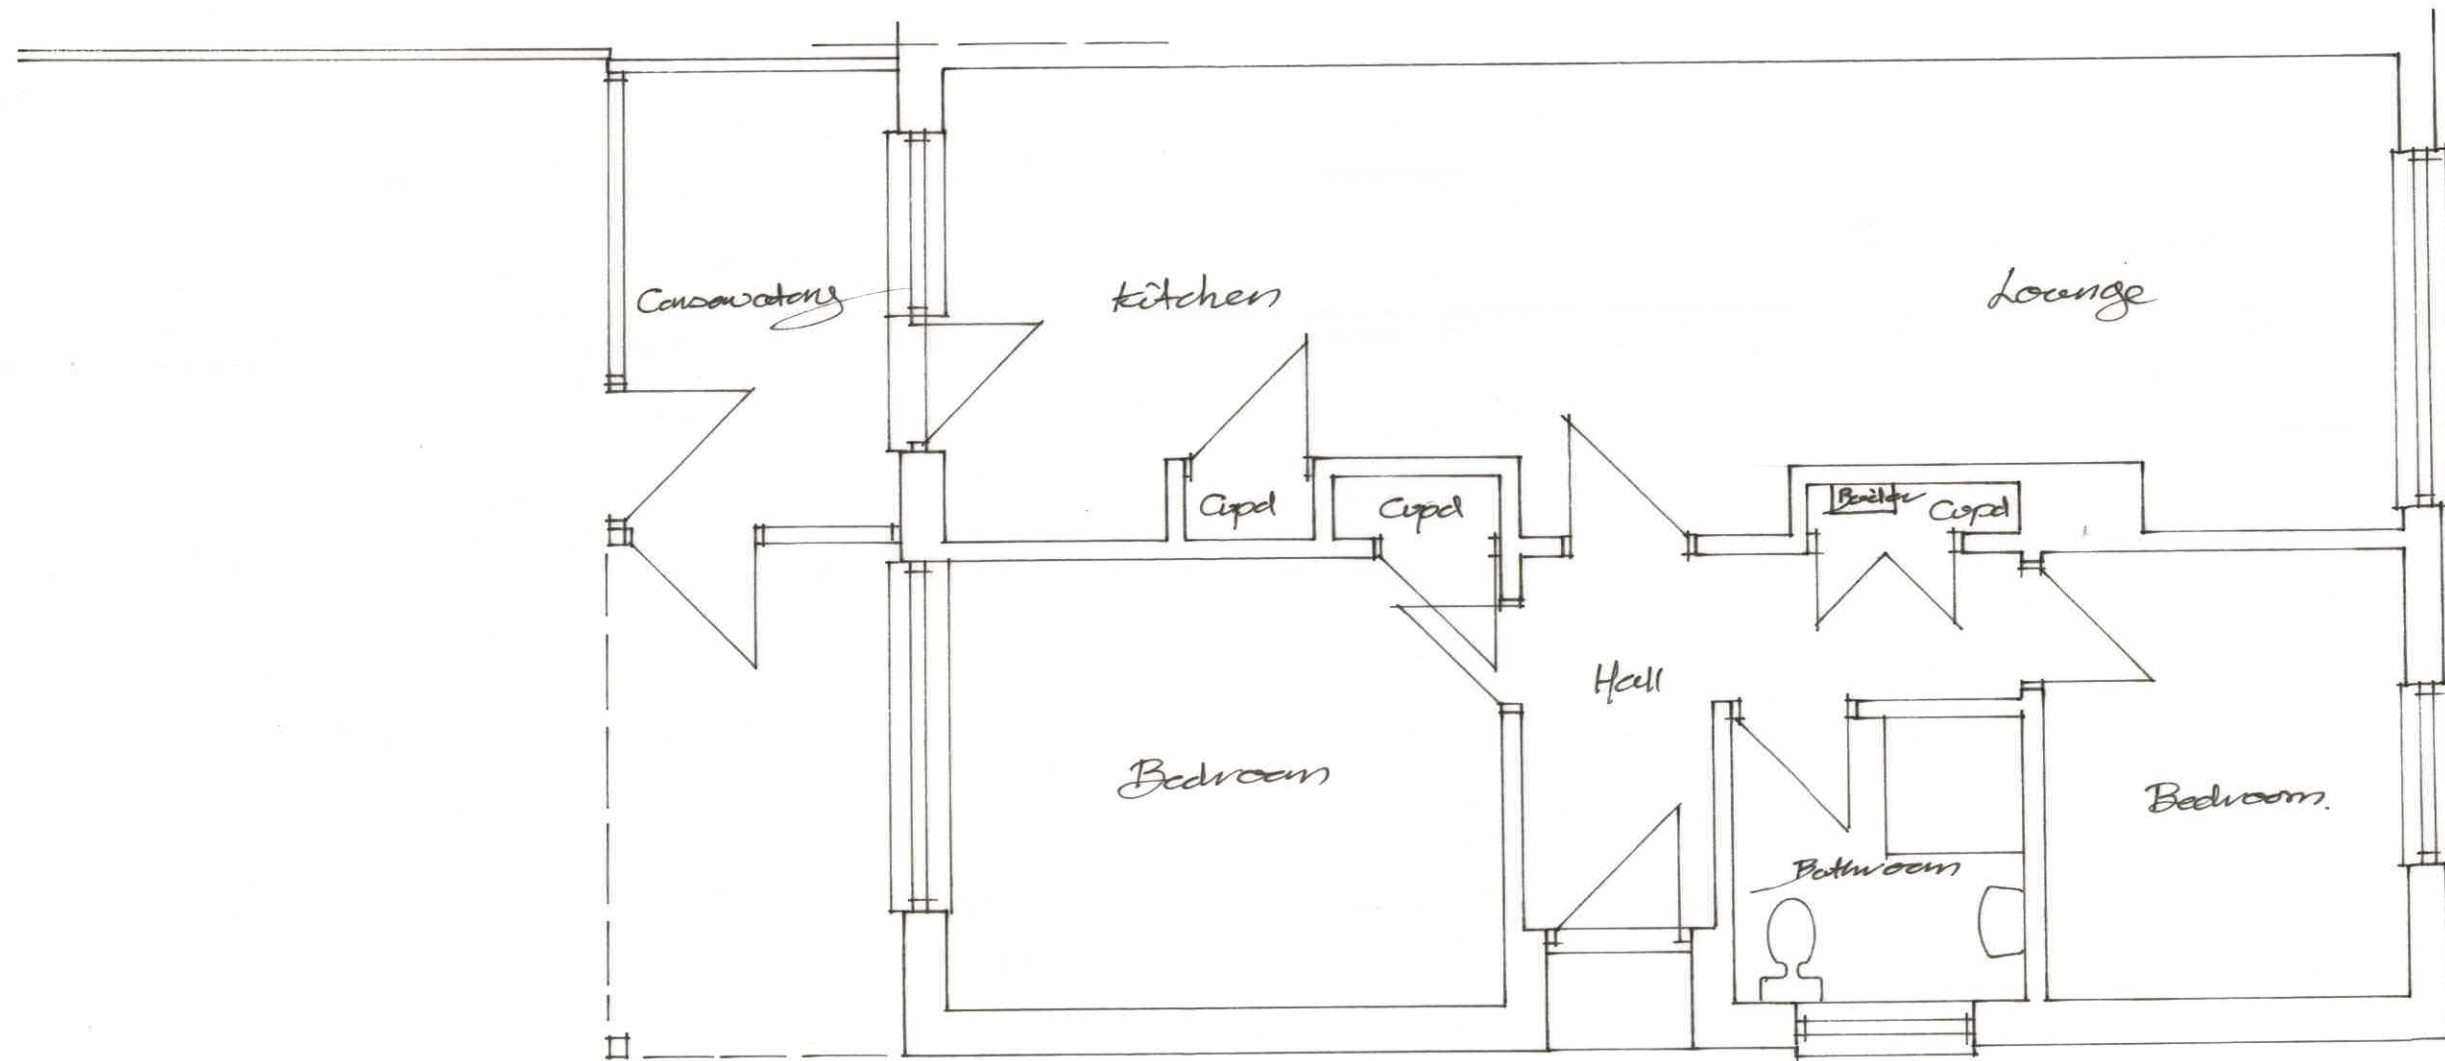


A3

 3 Potley Lane Corsham, Wilts SN13 9RY 01225811057	
Project 8 Fairwood Colne SN1102LE	
Drawing GROUND FLOOR EXISTING	
Scale 1:50 A3	Drawing No 2664/1
Date Dec 2025	Drawn Chris Hyde