


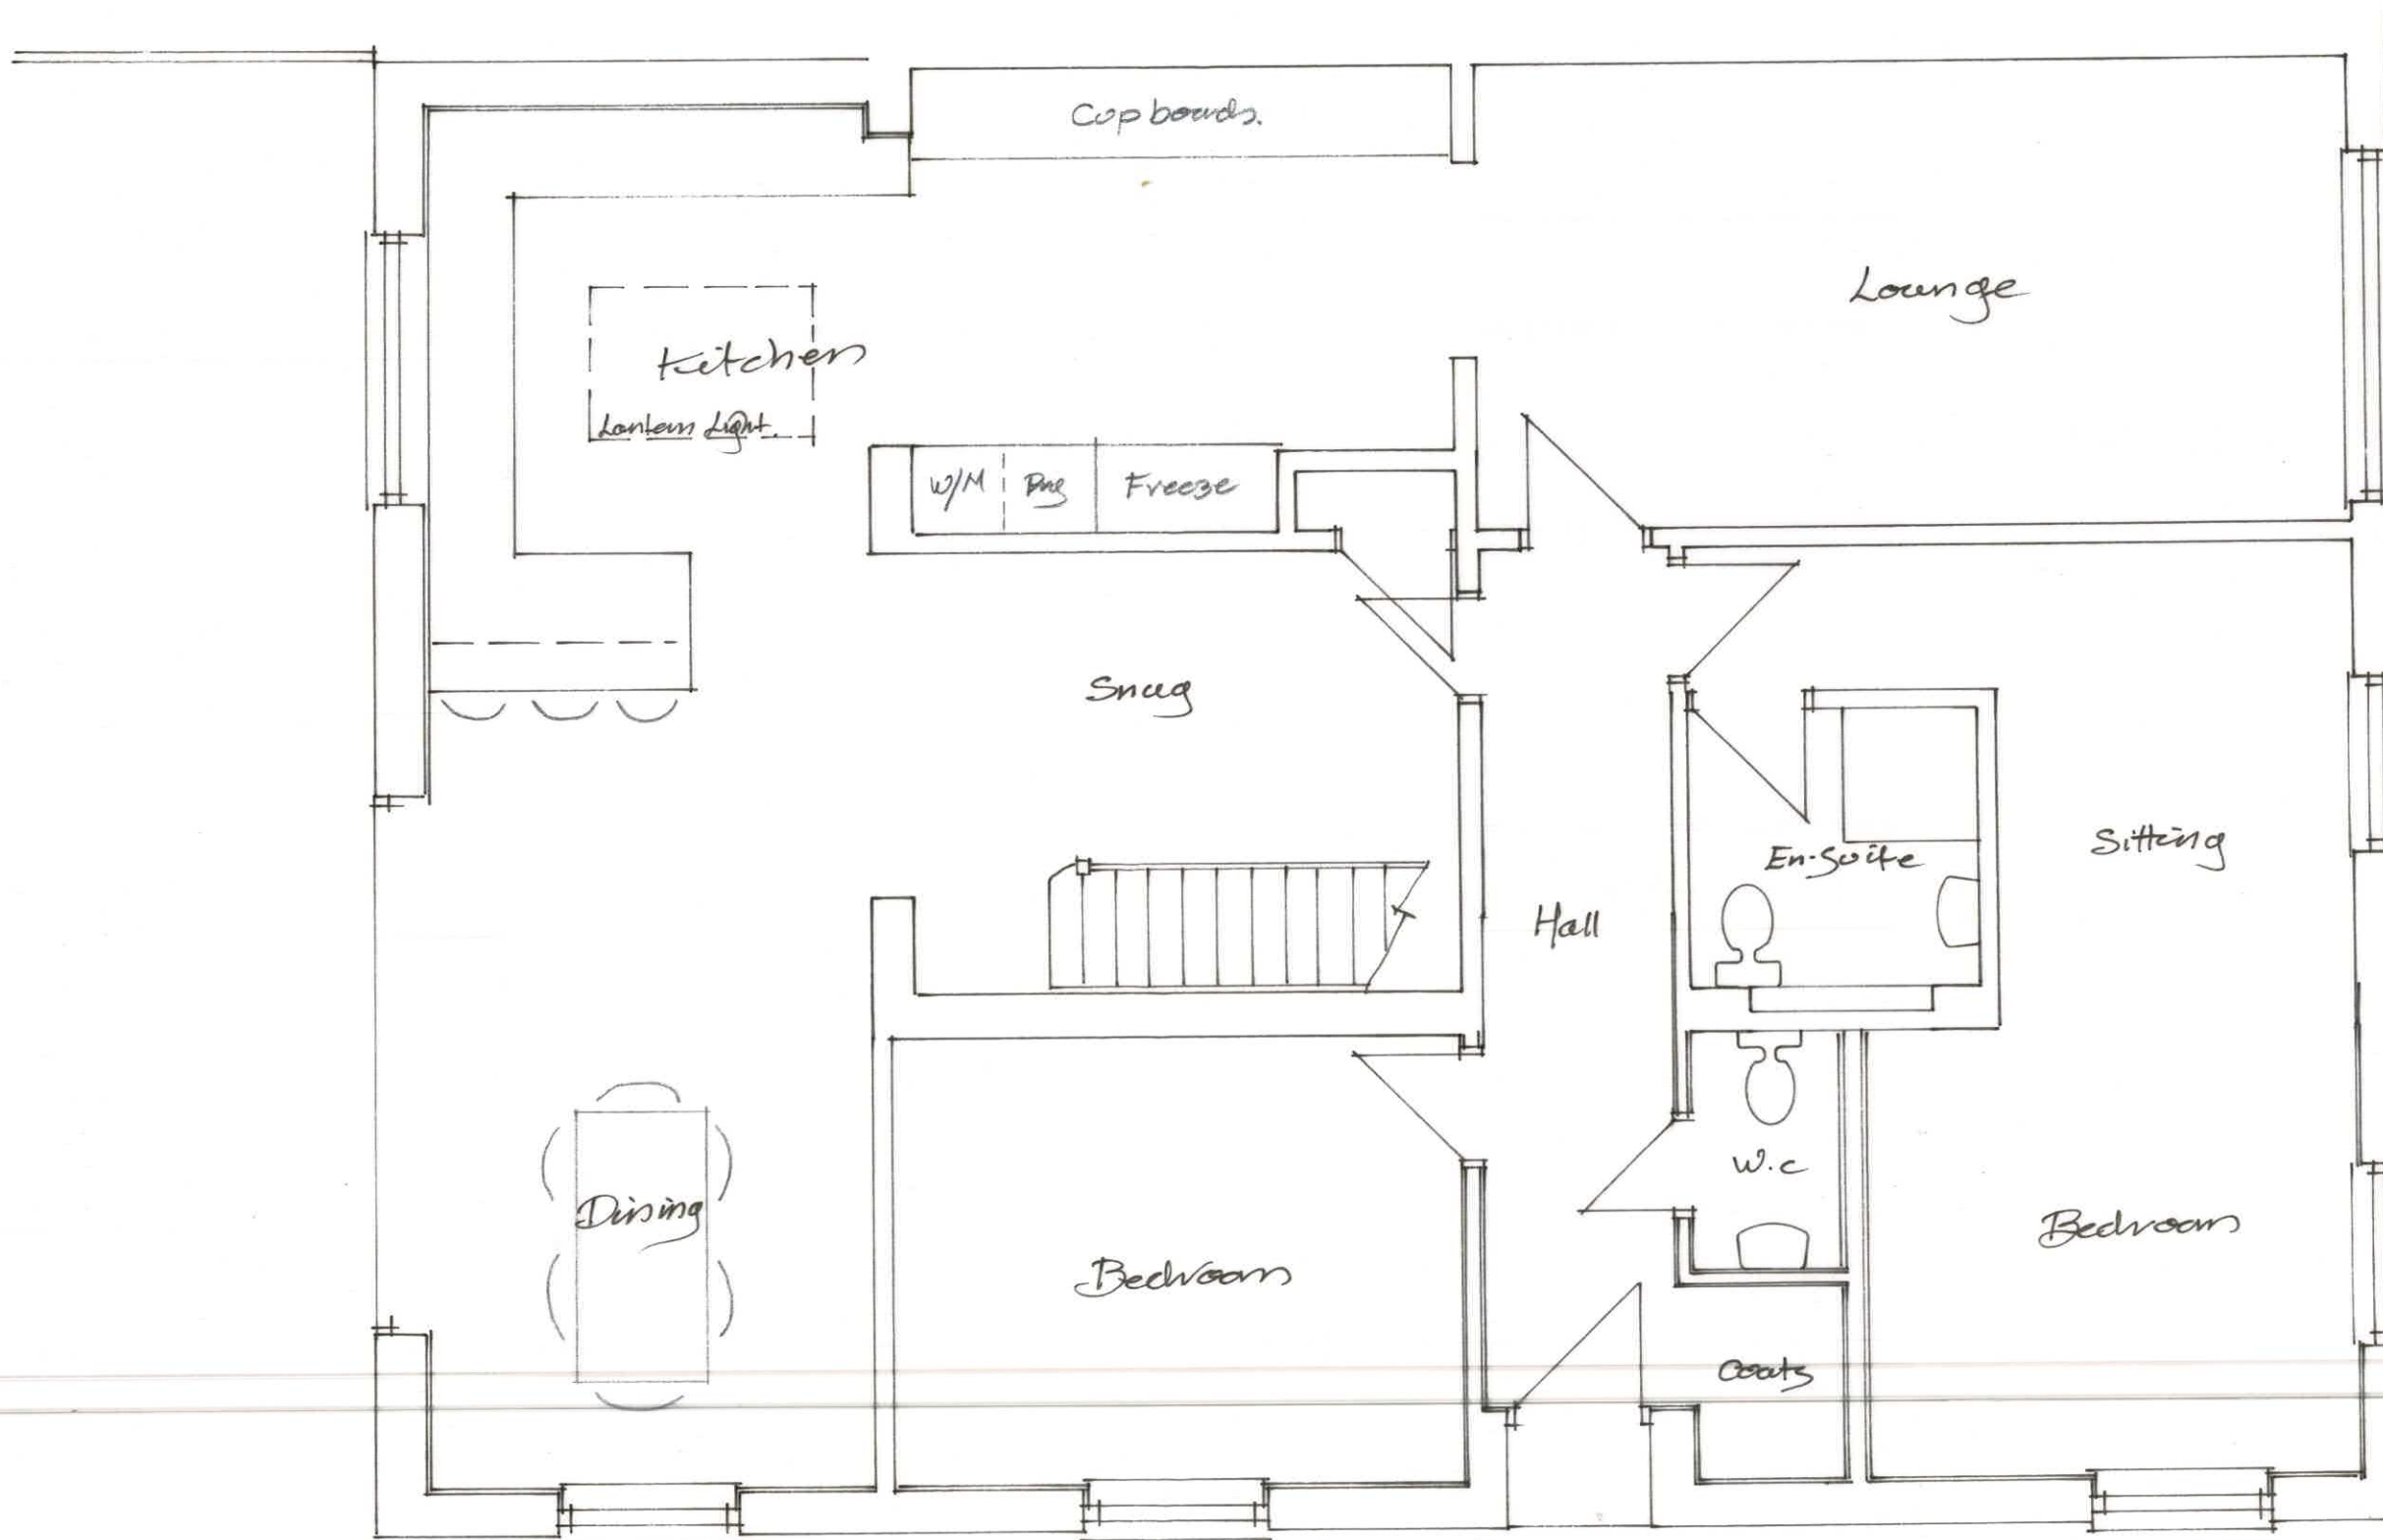

A3



3 Potley Lane
Corsham, Wilts
SN13 9RY
01225811057

CHRIS HYDE

Project: Fairways
Calne SN11 0LE

Drawing: Ground Floor
Proposed

Scale: 1:50
Drawing No: 2664/3
Date: Dec 2023
Drawn: Chris Hyde