
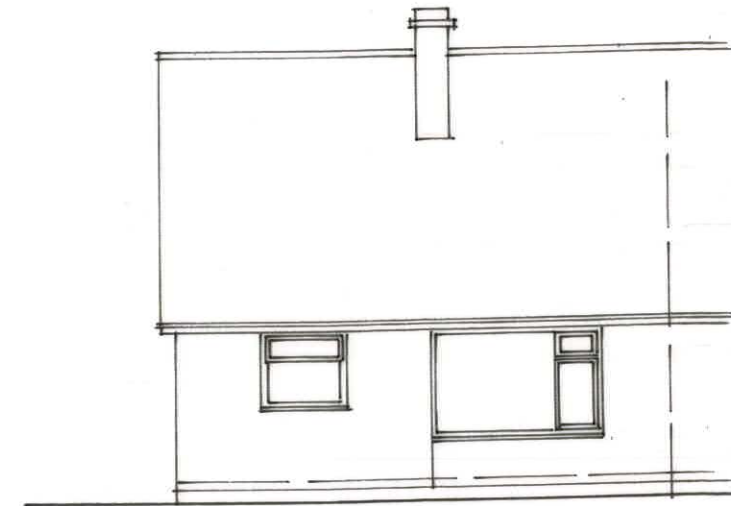
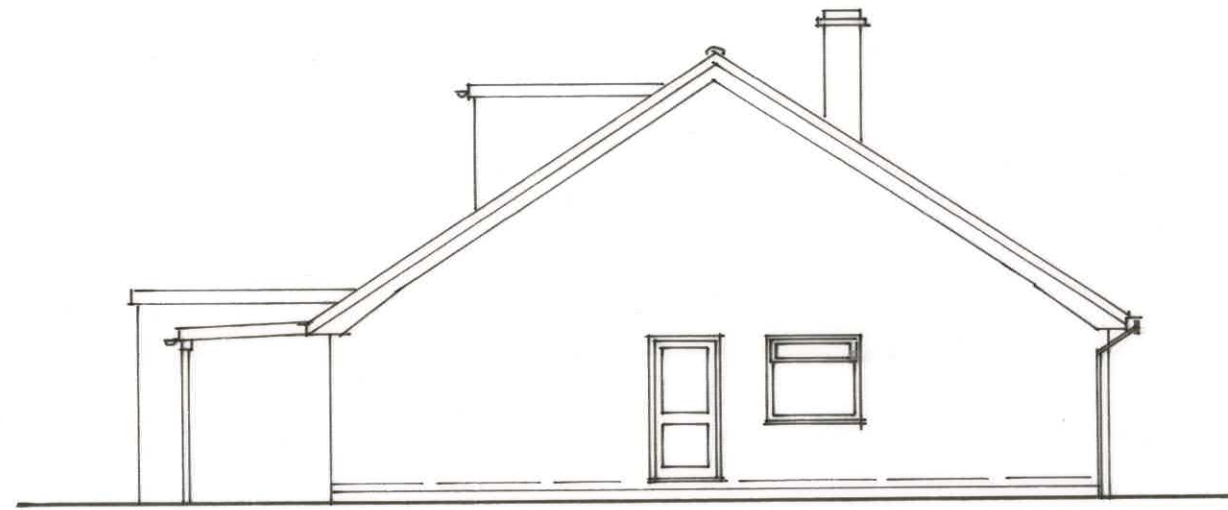



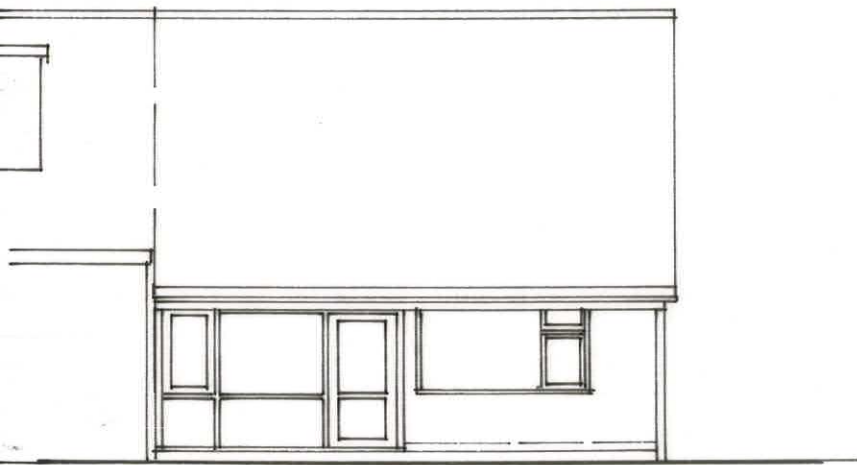


Rear - North

Side - West

Front - South


Existing Elevations 1:100

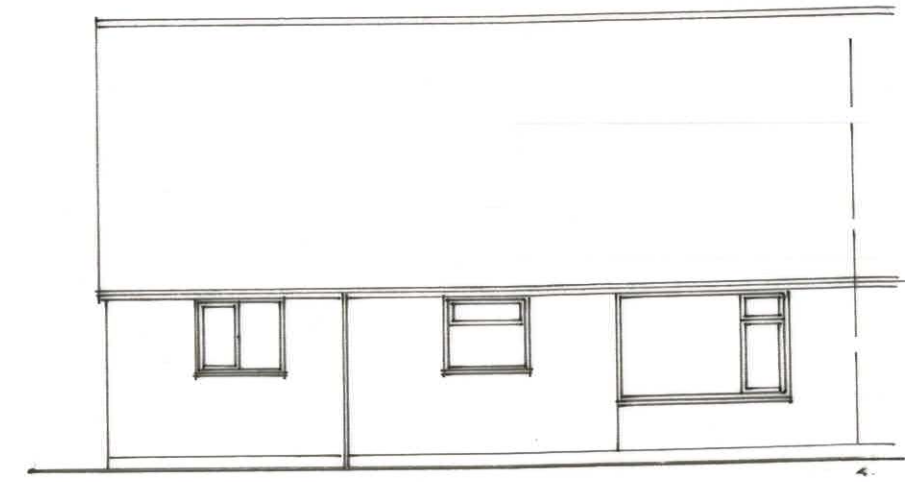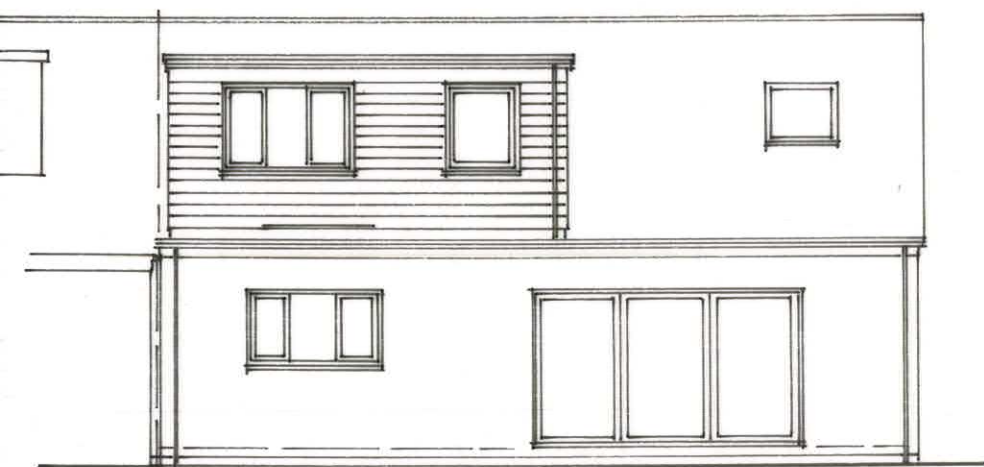

Rear - North

Side - West


Front - South

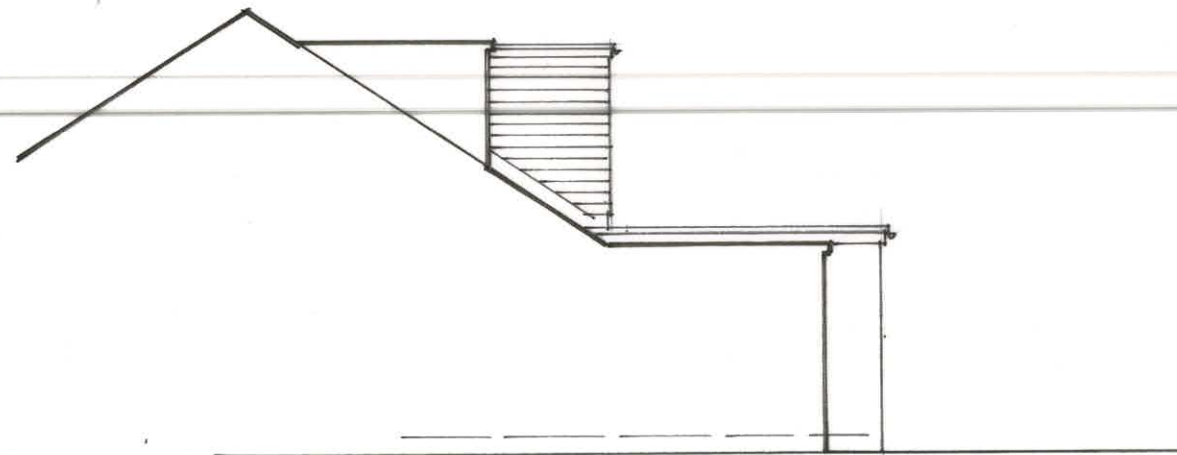

Side - East

Proposed Elevations 1:100

A3

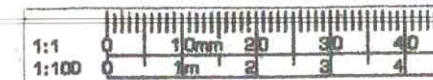

		3 Potley Lane Corsham, Wilts SN13 9RY 01225811057
Project 8 Fairwood Calne SN11 0LE		
Drawing Elevations Existing & Proposed		
Scale 1:100 A3	Drawing No 2664/5	Date Jan 2026
Drawn Chris Hyde		