


* This drawing is copyright of Openplanman®.
All rights reserved. Do not scale this drawing.
Check all dimensions on site. This drawing is
only to be used on the site for which designed.
All materials specified are subject to
confirmation on site prior to works commencing.

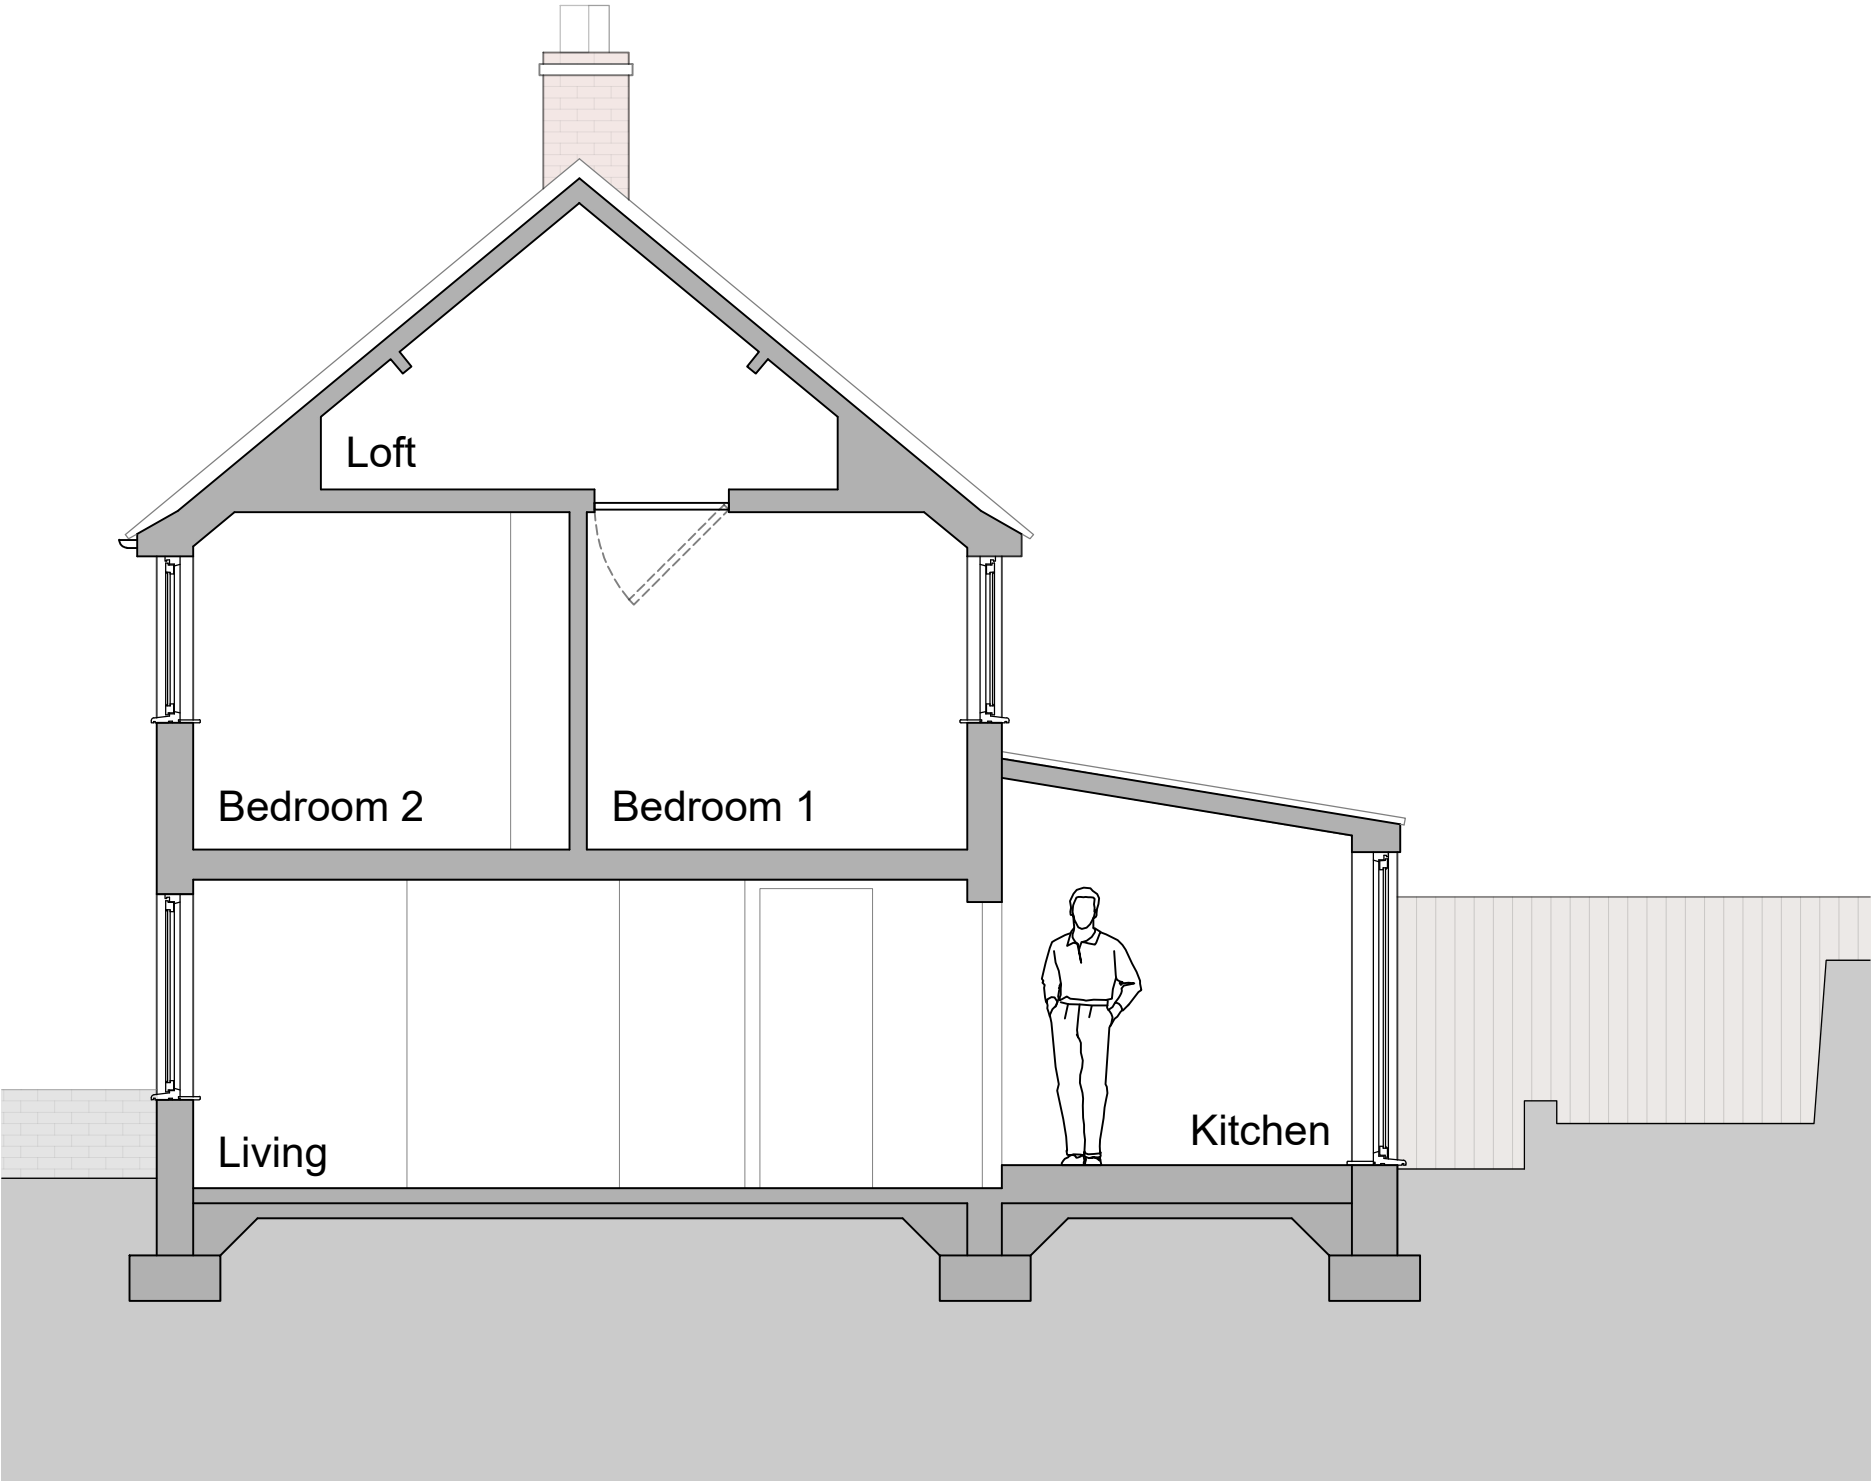

Existing Section A-A

FOR PLANNING

Rev.	Description.	Date.	Initial.
------	--------------	-------	----------

OPEN PLAN MAN[®]
DESIGNlimited

18 Bewley Crescent
Lacock
Wiltshire
SN15 2PL

info@opmdesign.co.uk

Client:	Ms K. Melville		
Project:	Proposed Single & Two-Storey Side & Rear Extensions 8 Duck Street, Potterne, Devizes, Wiltshire, SN10 5NB		
Drawing Title:	Existing Section		
Scale:	1:50 @ A3	Date:	Nov 24
		Drawn:	AJ
		Checked:	JLG
Drawing No:	MDS/24/400		Revision:
			B