

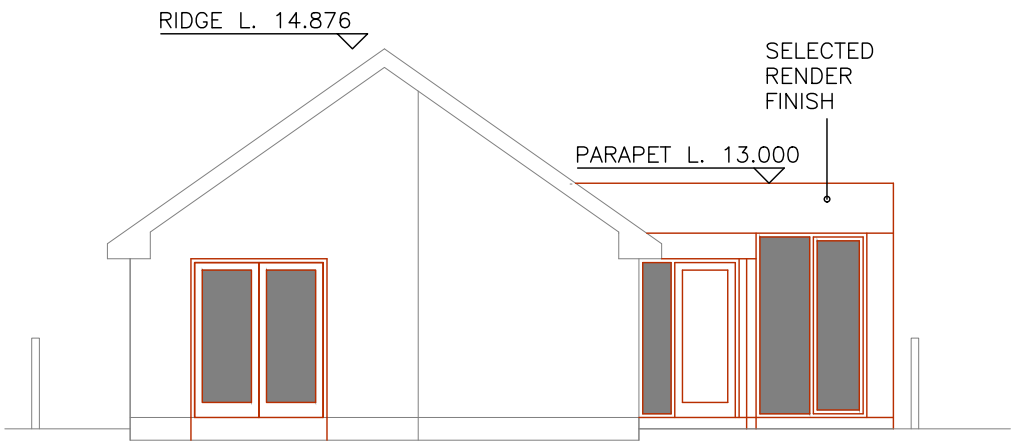


PROPOSED
EXISTING
DEMOLITION

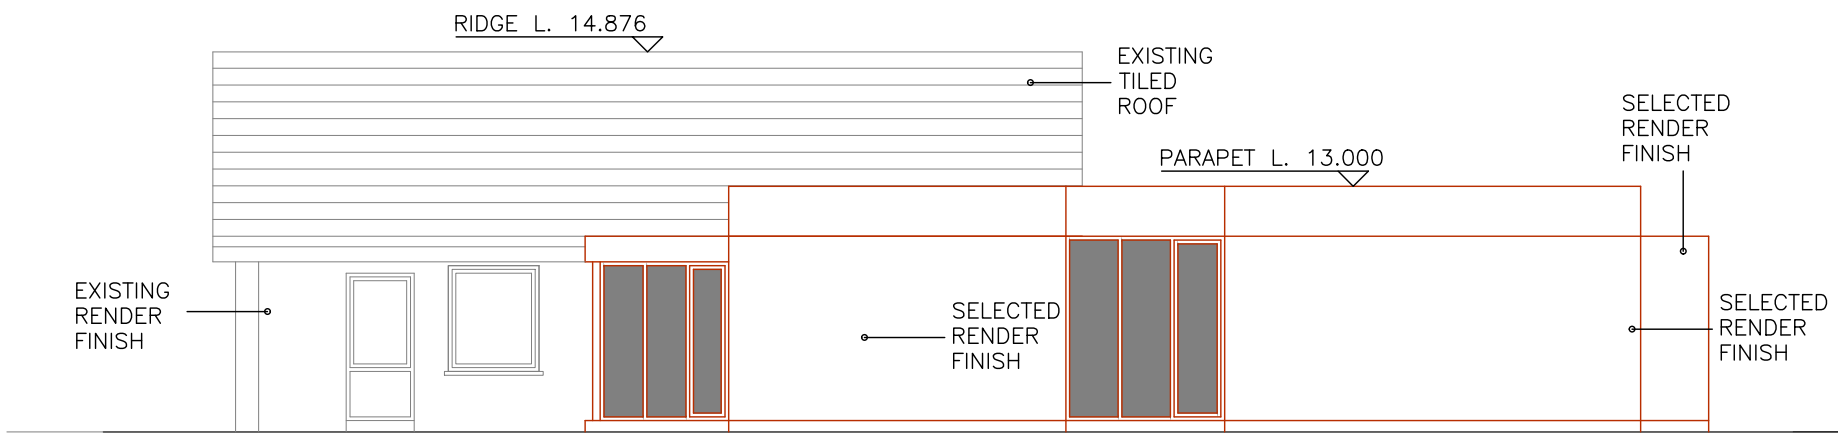



ELEVATION 1 - FRONT

PROPOSED - SCALE: 1:100@A3

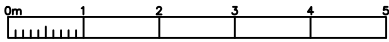



ELEVATION 3 - SIDE

EXISTING - SCALE: 1:100@A3

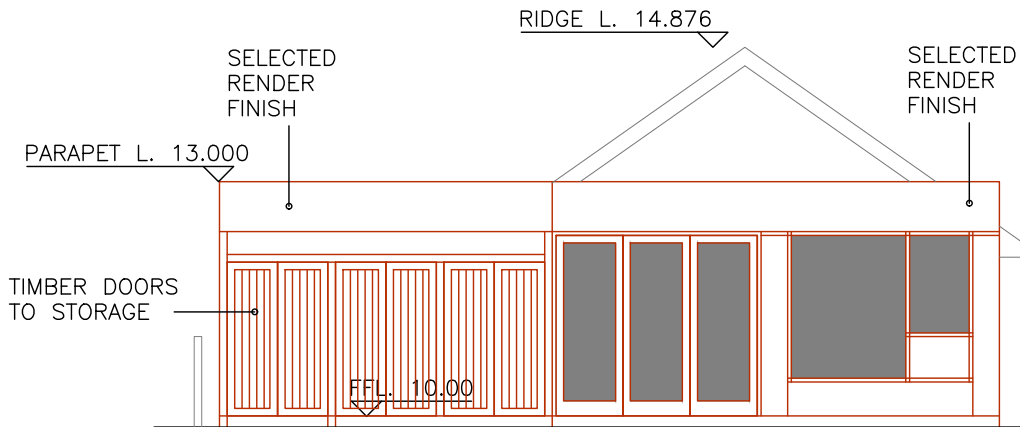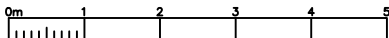


ELEVATION 2 - REAR

PROPOSED - SCALE: 1:100@A3

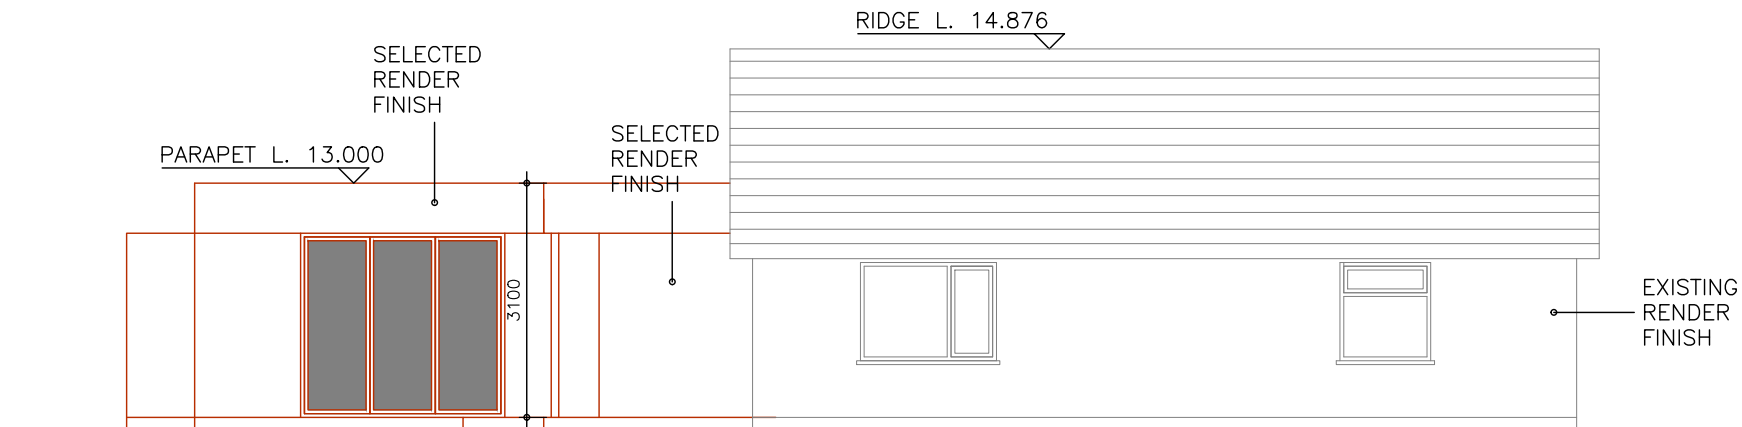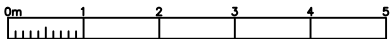

ELEVATION 4 - SIDE

PROPOSED - SCALE: 1:100@A3

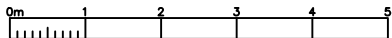

GENERAL NOTES:
ALL DRAWINGS AND DESIGNS REMAIN THE PROPERTY OF THE ARCHITECTS AND MAY NEITHER BE REPRODUCED, EXECUTED, OR COPIED WITHOUT WRITTEN CONSENT.

DO NOT SCALE DRAWINGS. USE FIGURED DIMENSIONS ONLY. THIS DRAWING IS TO BE READ IN CONJUNCTION WITH ALL

REF	REVISIONS	DATE

TITLE:	Extension to the existing dwelling at 2 Hillview Close, Amesbury.
CLIENT:	Mr. Andy Price
DRAWING TITLE:	ELEVATIONS
DRAWN:	
CHECKED:	
SCALE:	
DATE:	
STATUS:	
ISSUE NO:	

praxis architecture

Tel: 0203 008 4544 Mob: 0743 222 3668 Email: info@praxisarc.com
WARNFORD COURT, 29 THROGMORTON ST., LONDON, EC2N 2AT