




Elevation
Scale 1:10

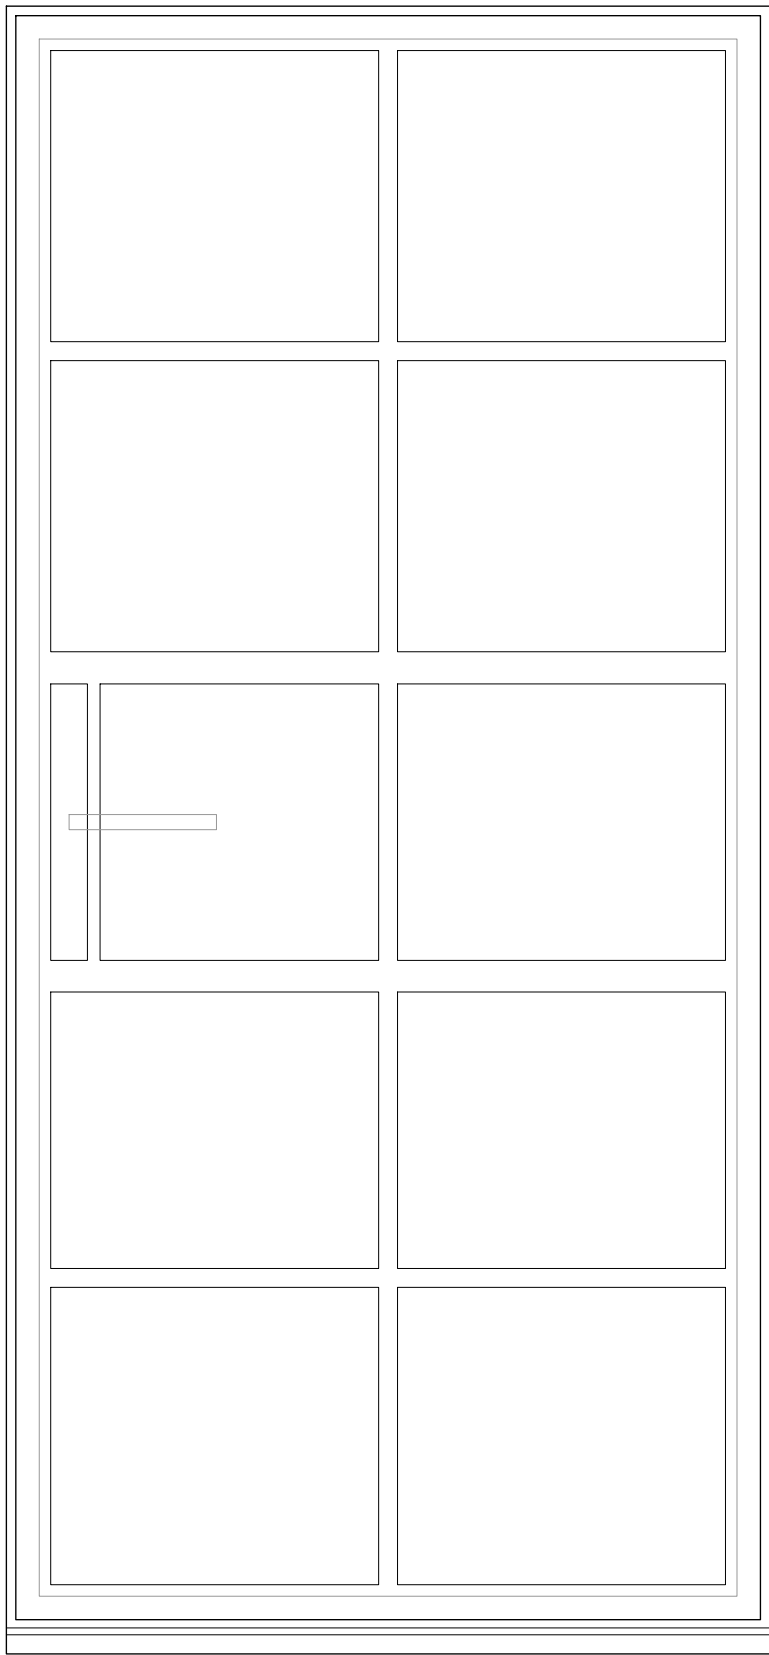




Plan
Scale 1:10

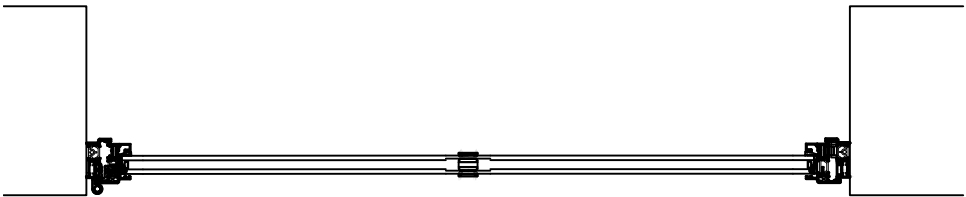


Section
Section 1:10

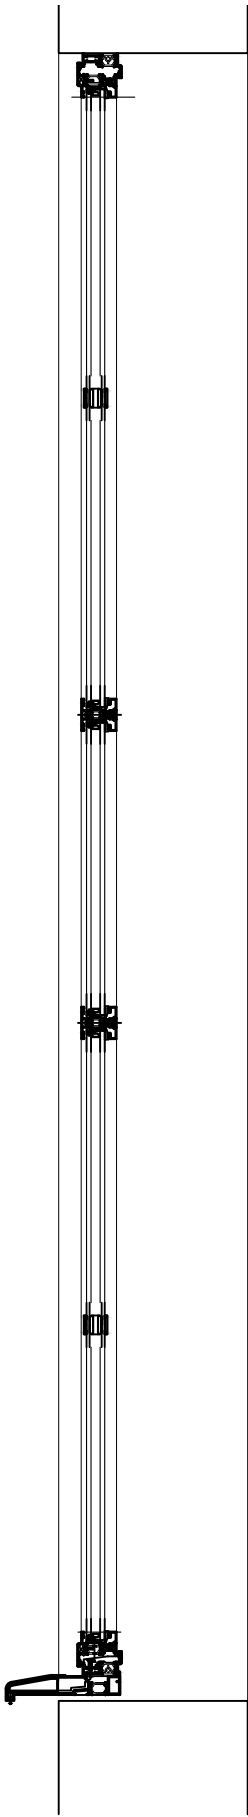

Section Details
Section 1:2

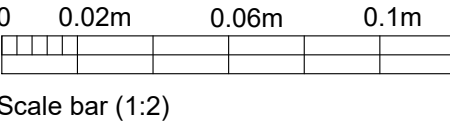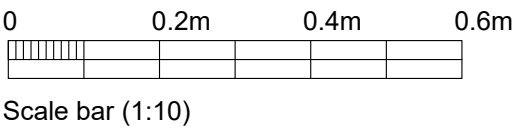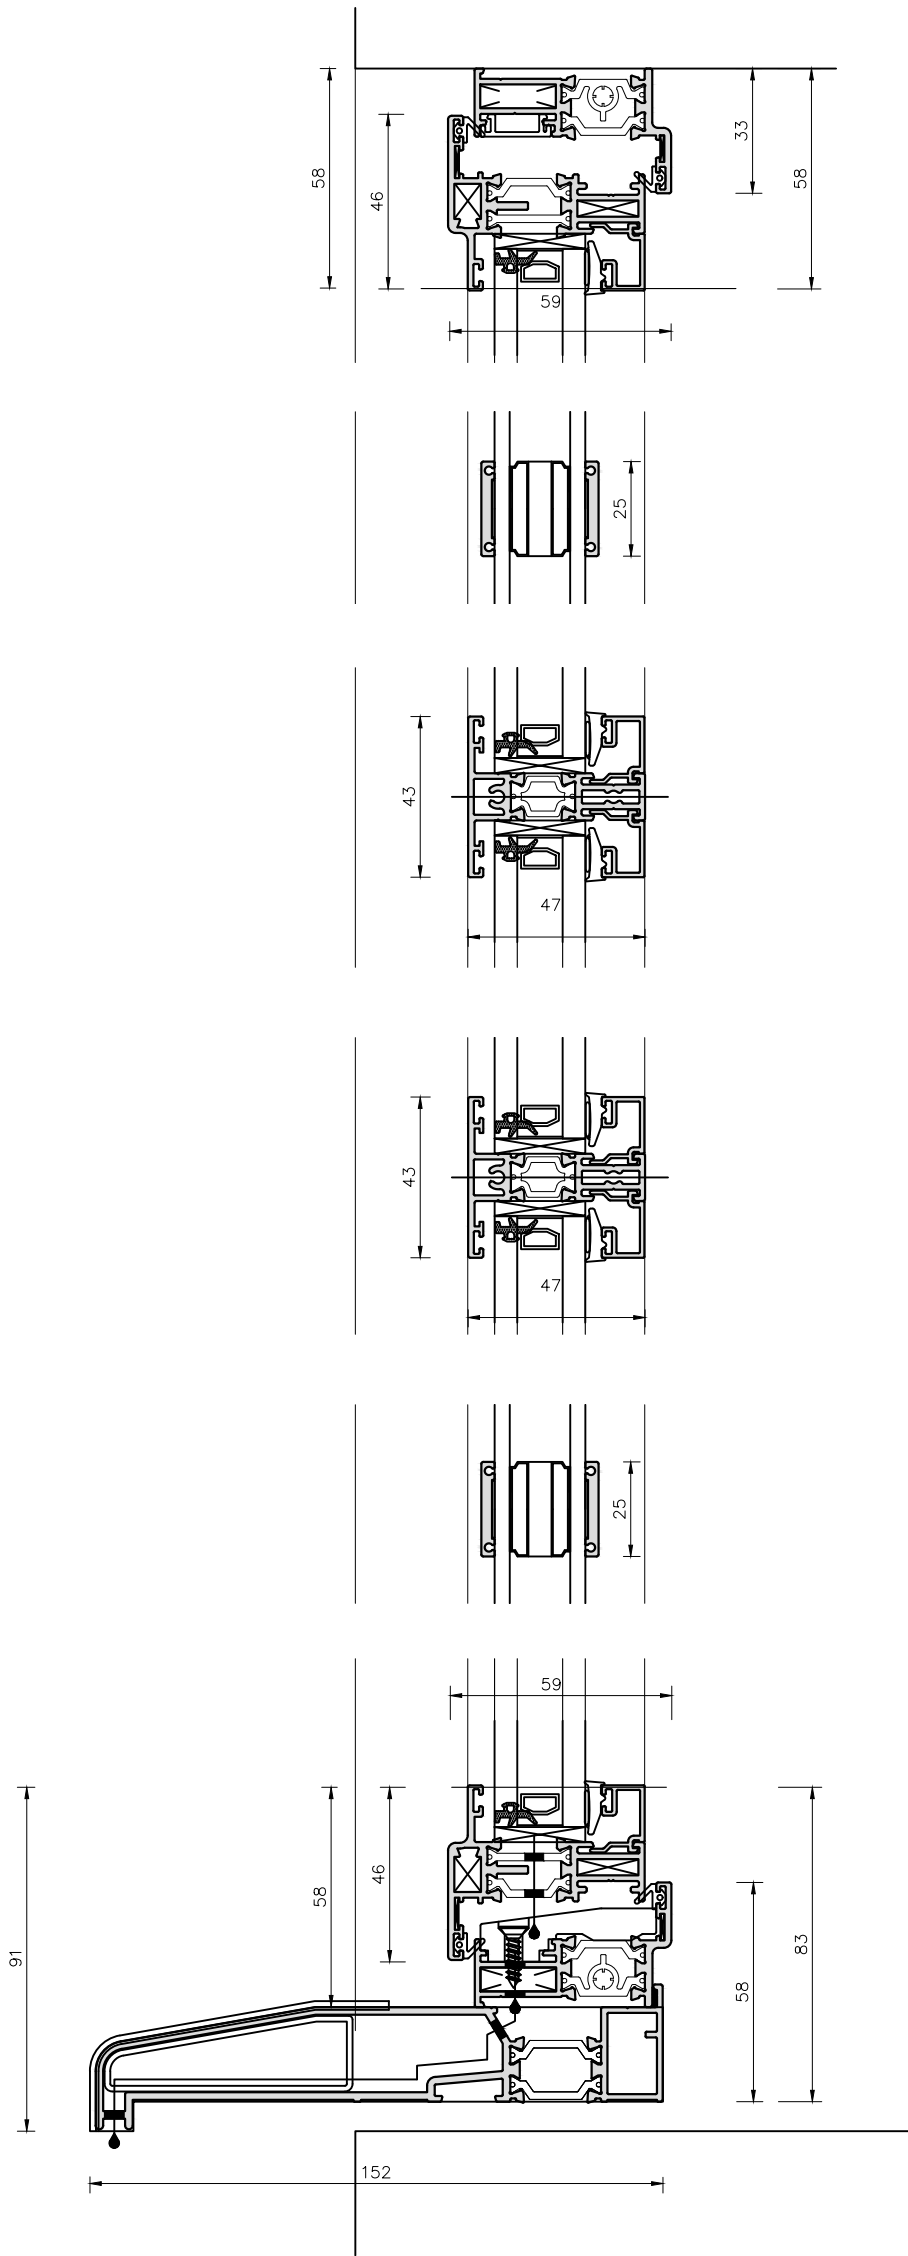

Plan Details
Scale 1:2

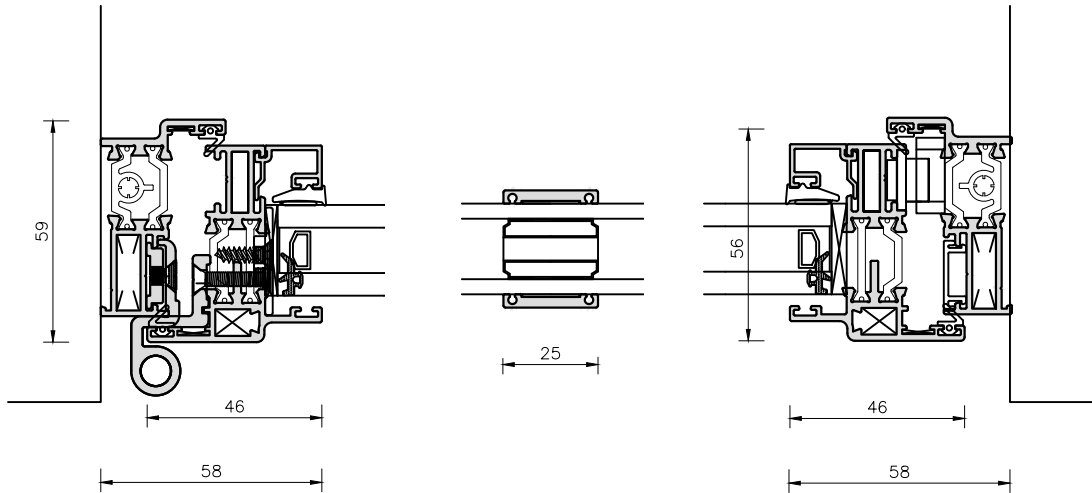

THIS DRAWING IS COPYRIGHT
Contractor must take site sizes

Any discrepancies between the
drawing and site conditions
should be reported to the
Principal Designer

Rev.	Date		Init

CLIENT		
Dr. KEATINGE		
PROJECT		
ALTERATIONS AND REFURBISHMENT ENDERLEY COTTAGE, TEFFONT EVIAS SP3 5RJ		
DRAWING		
PROPOSED ALITHERM HERITAGE DOOR TO PRIVATE DINING		
DRAWN: AB	Date: 06/02/2026	Scale: As stated @ A2
Drawing number: 3875-58		Rev.
DOLMAN		
ARCHITECTURAL DESIGNERS BUILDING SURVEYORS COST CONSULTANTS CDM PRINCIPAL DESIGNERS		
Sussex House Bath Road Devizes Wiltshire SN10 2AF		
Tel: 01380 729456 Web: www.dolmansurveyors.co.uk Email: info@dolmansurveyors.co.uk		