




 


Elevation
Scale 1:10

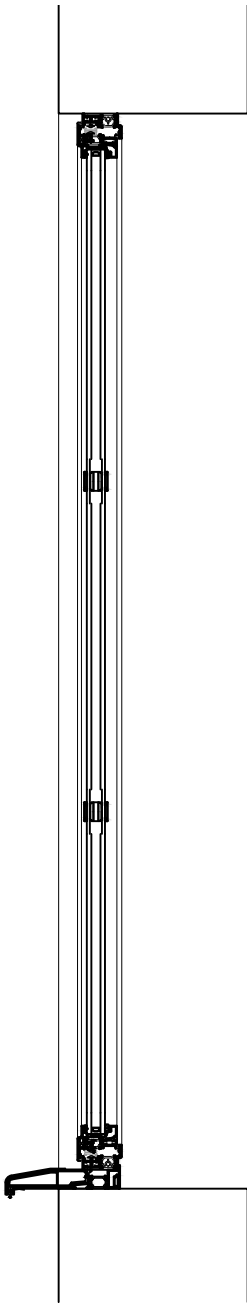


Section
Section 1:10

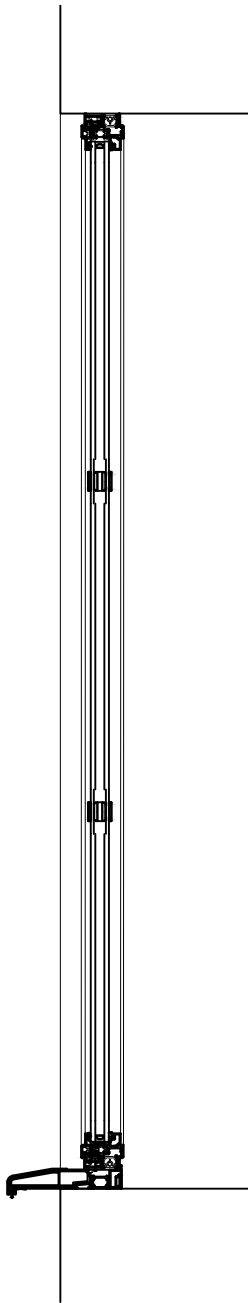


Section
Section 1:10

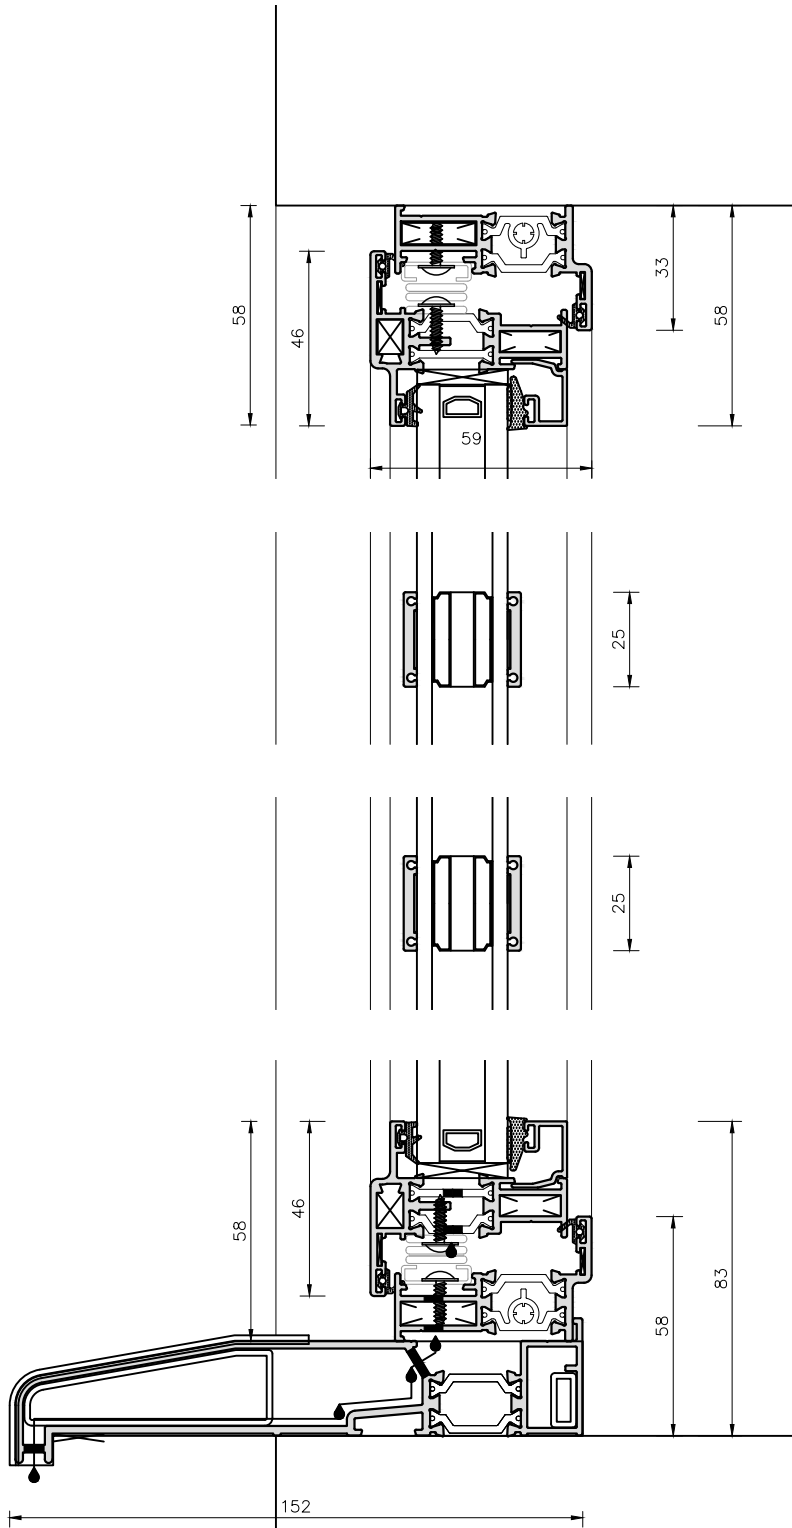


Section Details Casement
Section 1:2

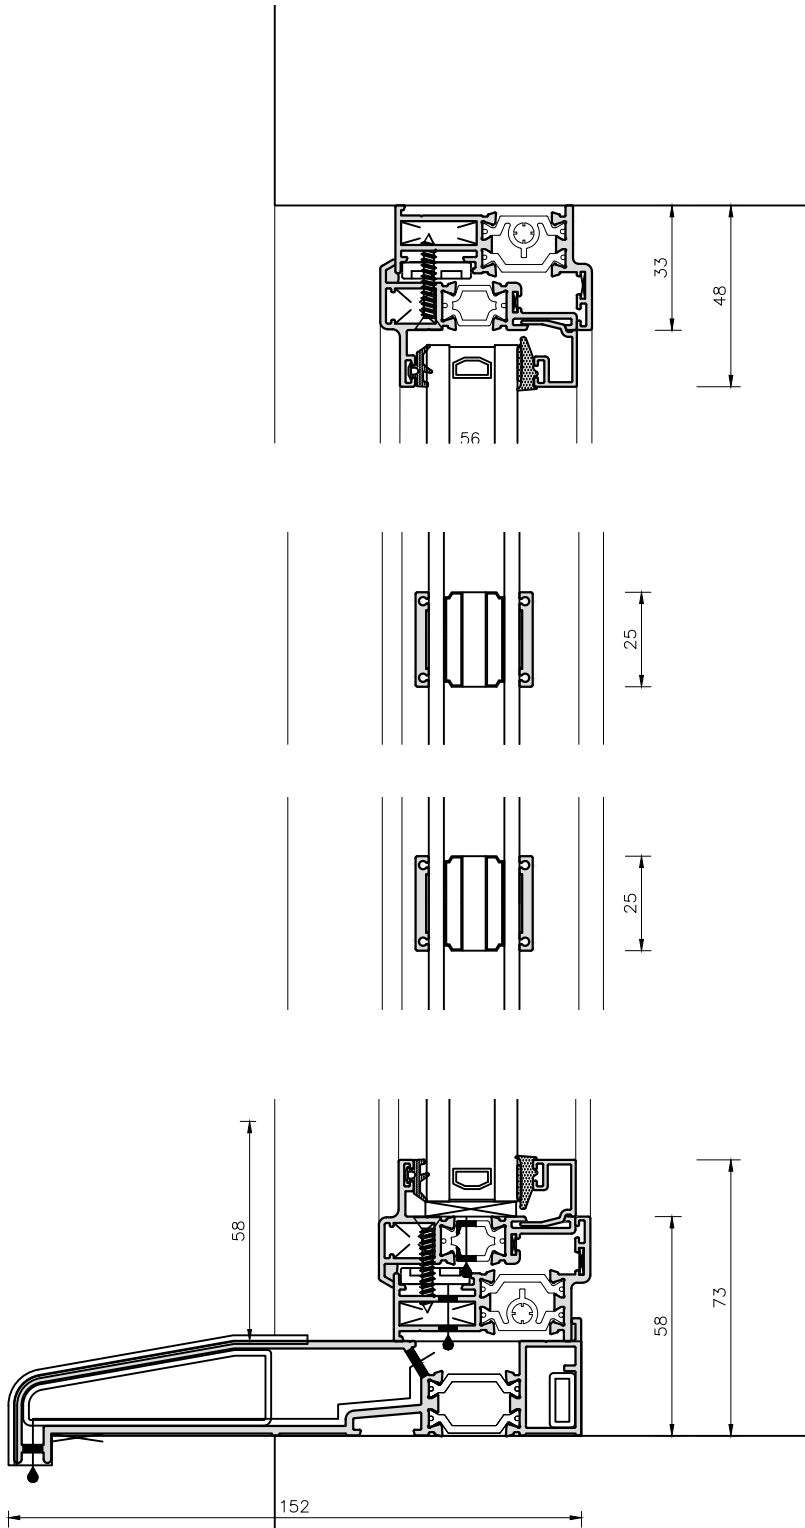

Section Details fixed
Section 1:2

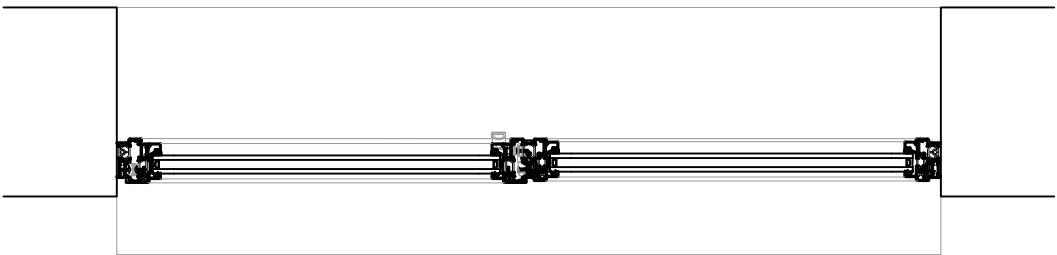



Plan
Scale 1:10

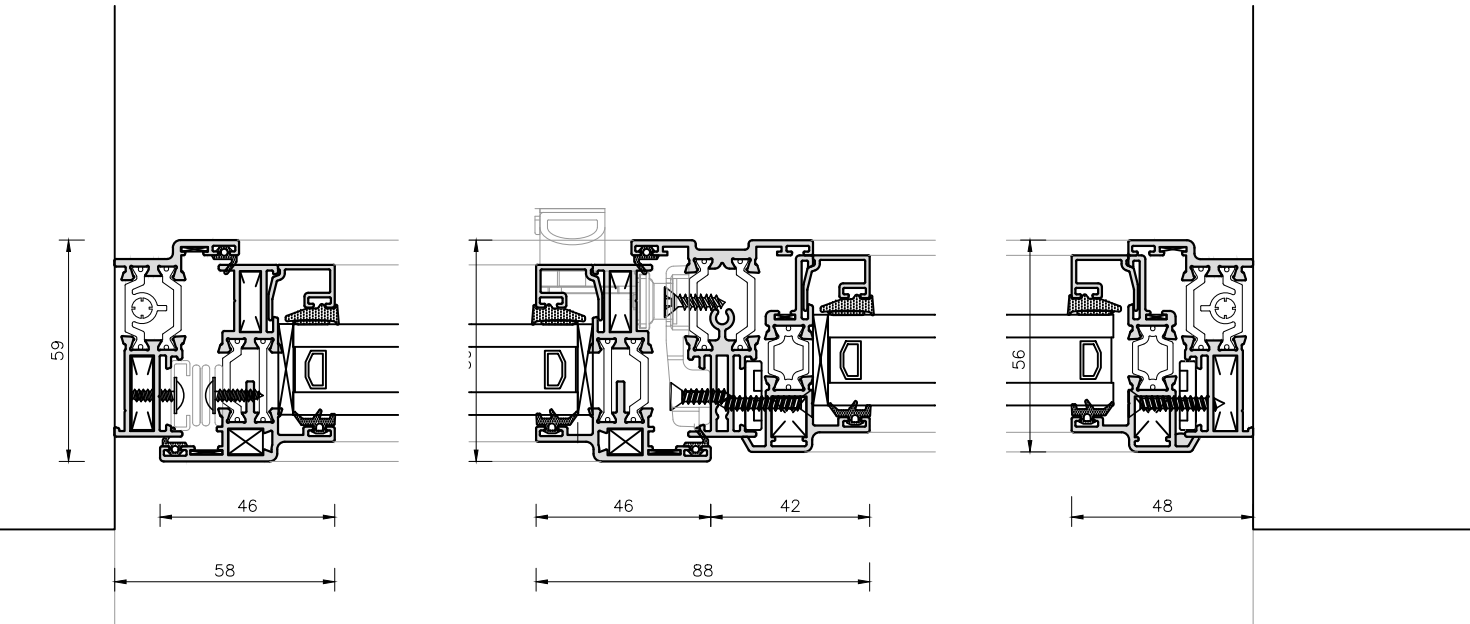

Plan Details
Scale 1:2

THIS DRAWING IS COPYRIGHT
Contractor must take site sizes

Any discrepancies between the
drawing and site conditions
should be reported to the
Principal Designer

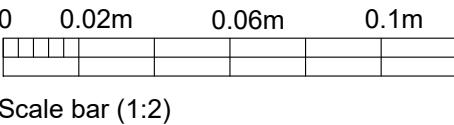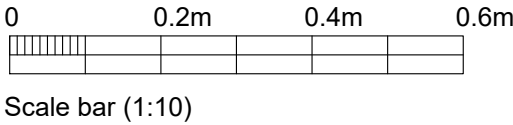

Rev.	Date		Init
CLIENT			
Dr. KEATINGE			
PROJECT			
ALTERATIONS AND REFURBISHMENT ENDERLEY COTTAGE, TEFFONT EVIAS SP3 5RJ			
DRAWING			
PROPOSED ALITHERM HERITAGE WINDOW TO PRIVATE DINING			
DRAWN: AB	Date: 06/02/2026	Scale: As stated @ A2	
Drawing number: 3875-57		Rev.	
DOLMAN			
ARCHITECTURAL DESIGNERS		BUILDING SURVEYORS	
COST CONSULTANTS		CDM PRINCIPAL DESIGNERS	
Sussex House Bath Road Devizes Wiltshire SN10 2AF		Tel: 01380 729456 Web: www.dolmansurveyors.co.uk Email: info@dolmansurveyors.co.uk	