


EXISTING BLOCK PLAN [SCALE 1:500]

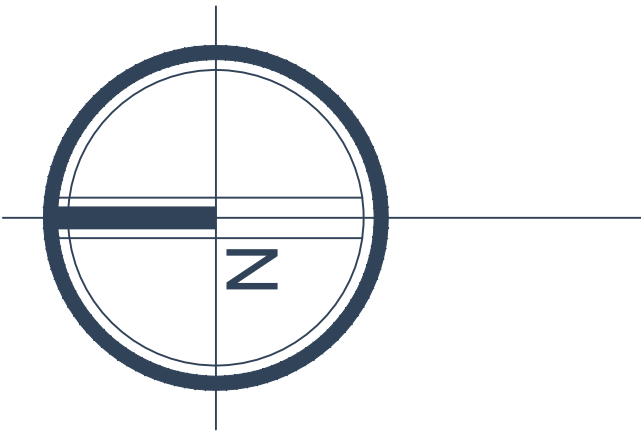

P03	Change in description	02.02.2026
P02	Changes in layout	29.10.2025
P01	First Issue	20.10.2025
Drawn by	Checked by	Date created
MC	DW	September 2025
Project		
AGM 2025 039 Ashley Stables, Box, Corsham, SN13 8AN. Installation of an outdoor Riding Manège, a supporting temporary Log Cabin and extending the existing barn.		
Title		
Existing Block Plan		

Drawing No.	Revision No.
2025_039_02	P03
Scale	
1:500 @ A1	
ARENA GLOBAL MANAGEMENT PLANNING CONSULTANTS Suite 2, 5 Argyle Street, Bath, BA2 4BA info@agm-ld.co.uk	
AGM PLANNING CONSULTANTS	