


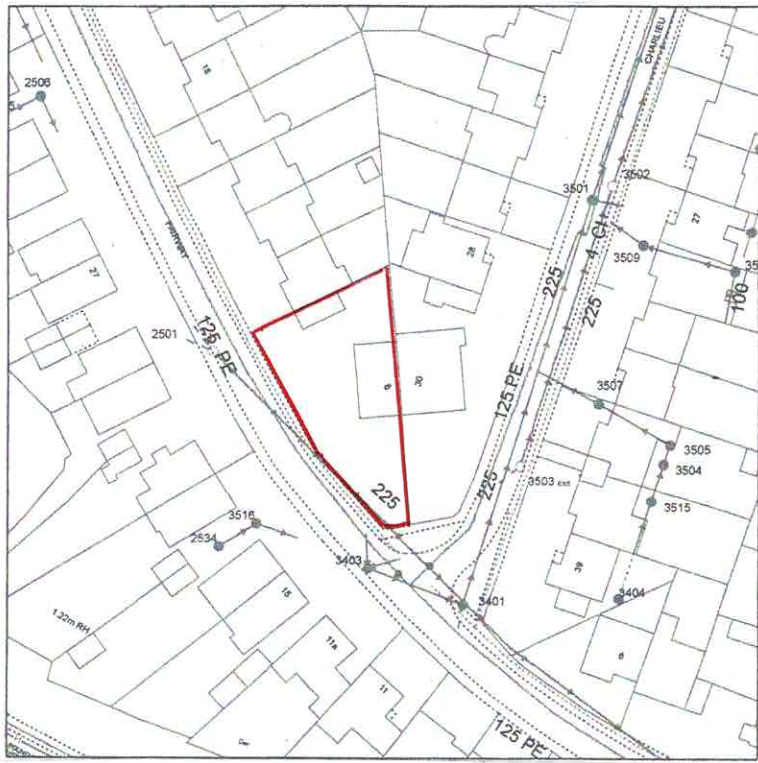

Location Plan 1:1250

A Fence height amended
Parking added






3 Potley Lane
Corsham, Wilts
SN13 9RY
01225811057

Project **8 Fairway**
Calne SNH OLE

Drawing
**Location &
Block Plan**

Scale 1:1250 1:500	Drawing No 2664/6 A
Date Jan 2026	Drawn Chris Hyde

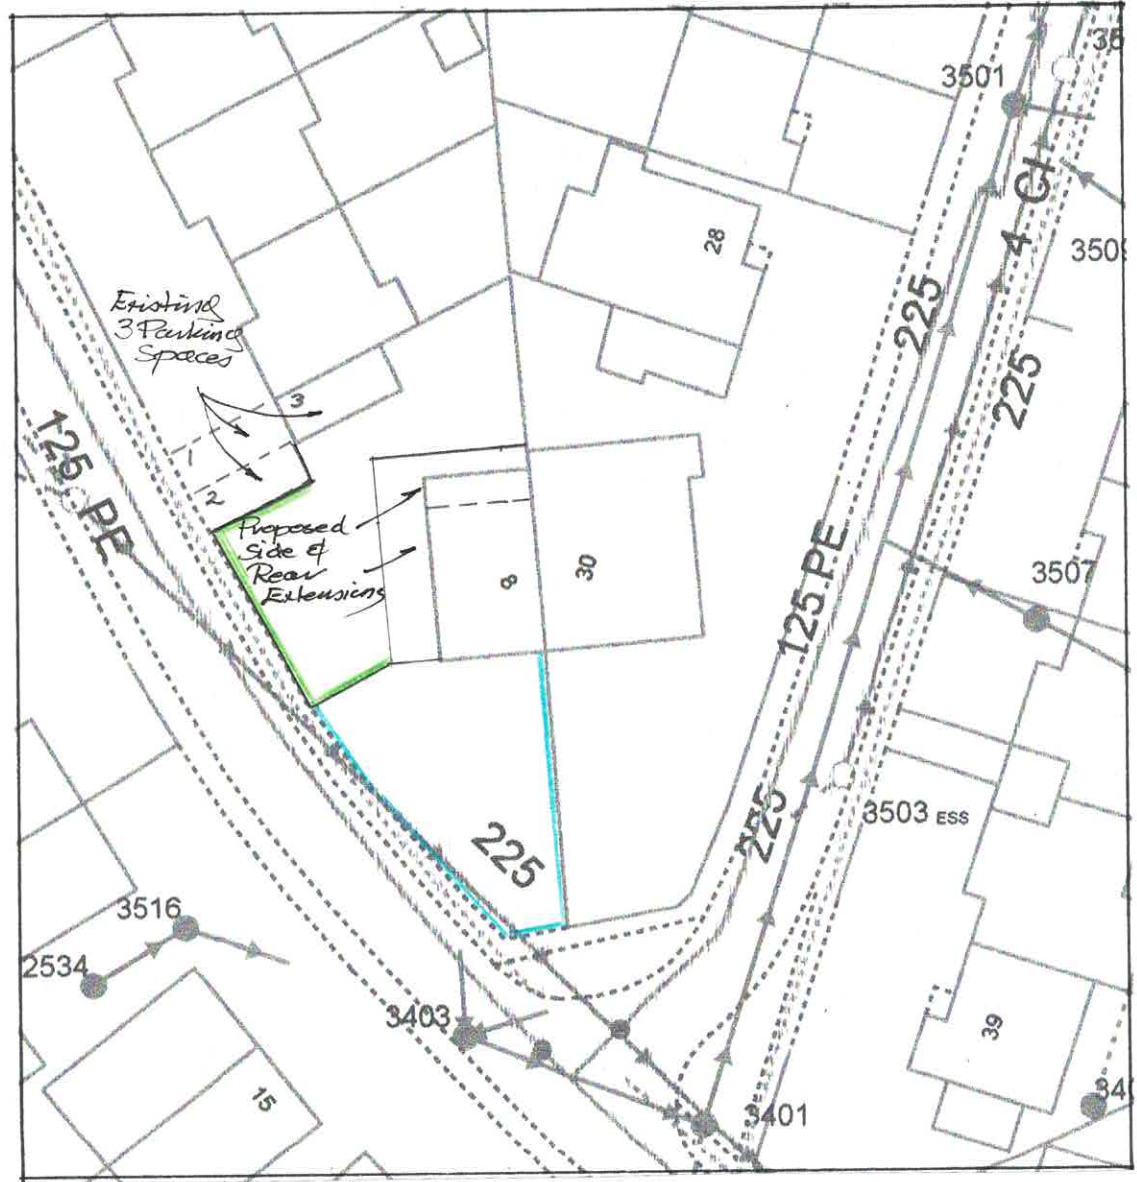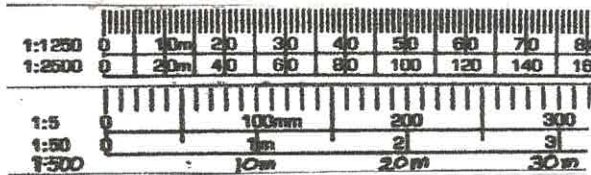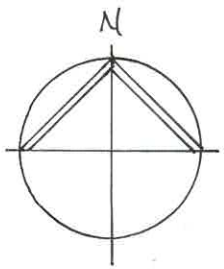

Block Plan 1:500

- New 1.8m high Vertical boarded Timber fence
- New 0.9m high Vertical boarded Timber fence.

A4