



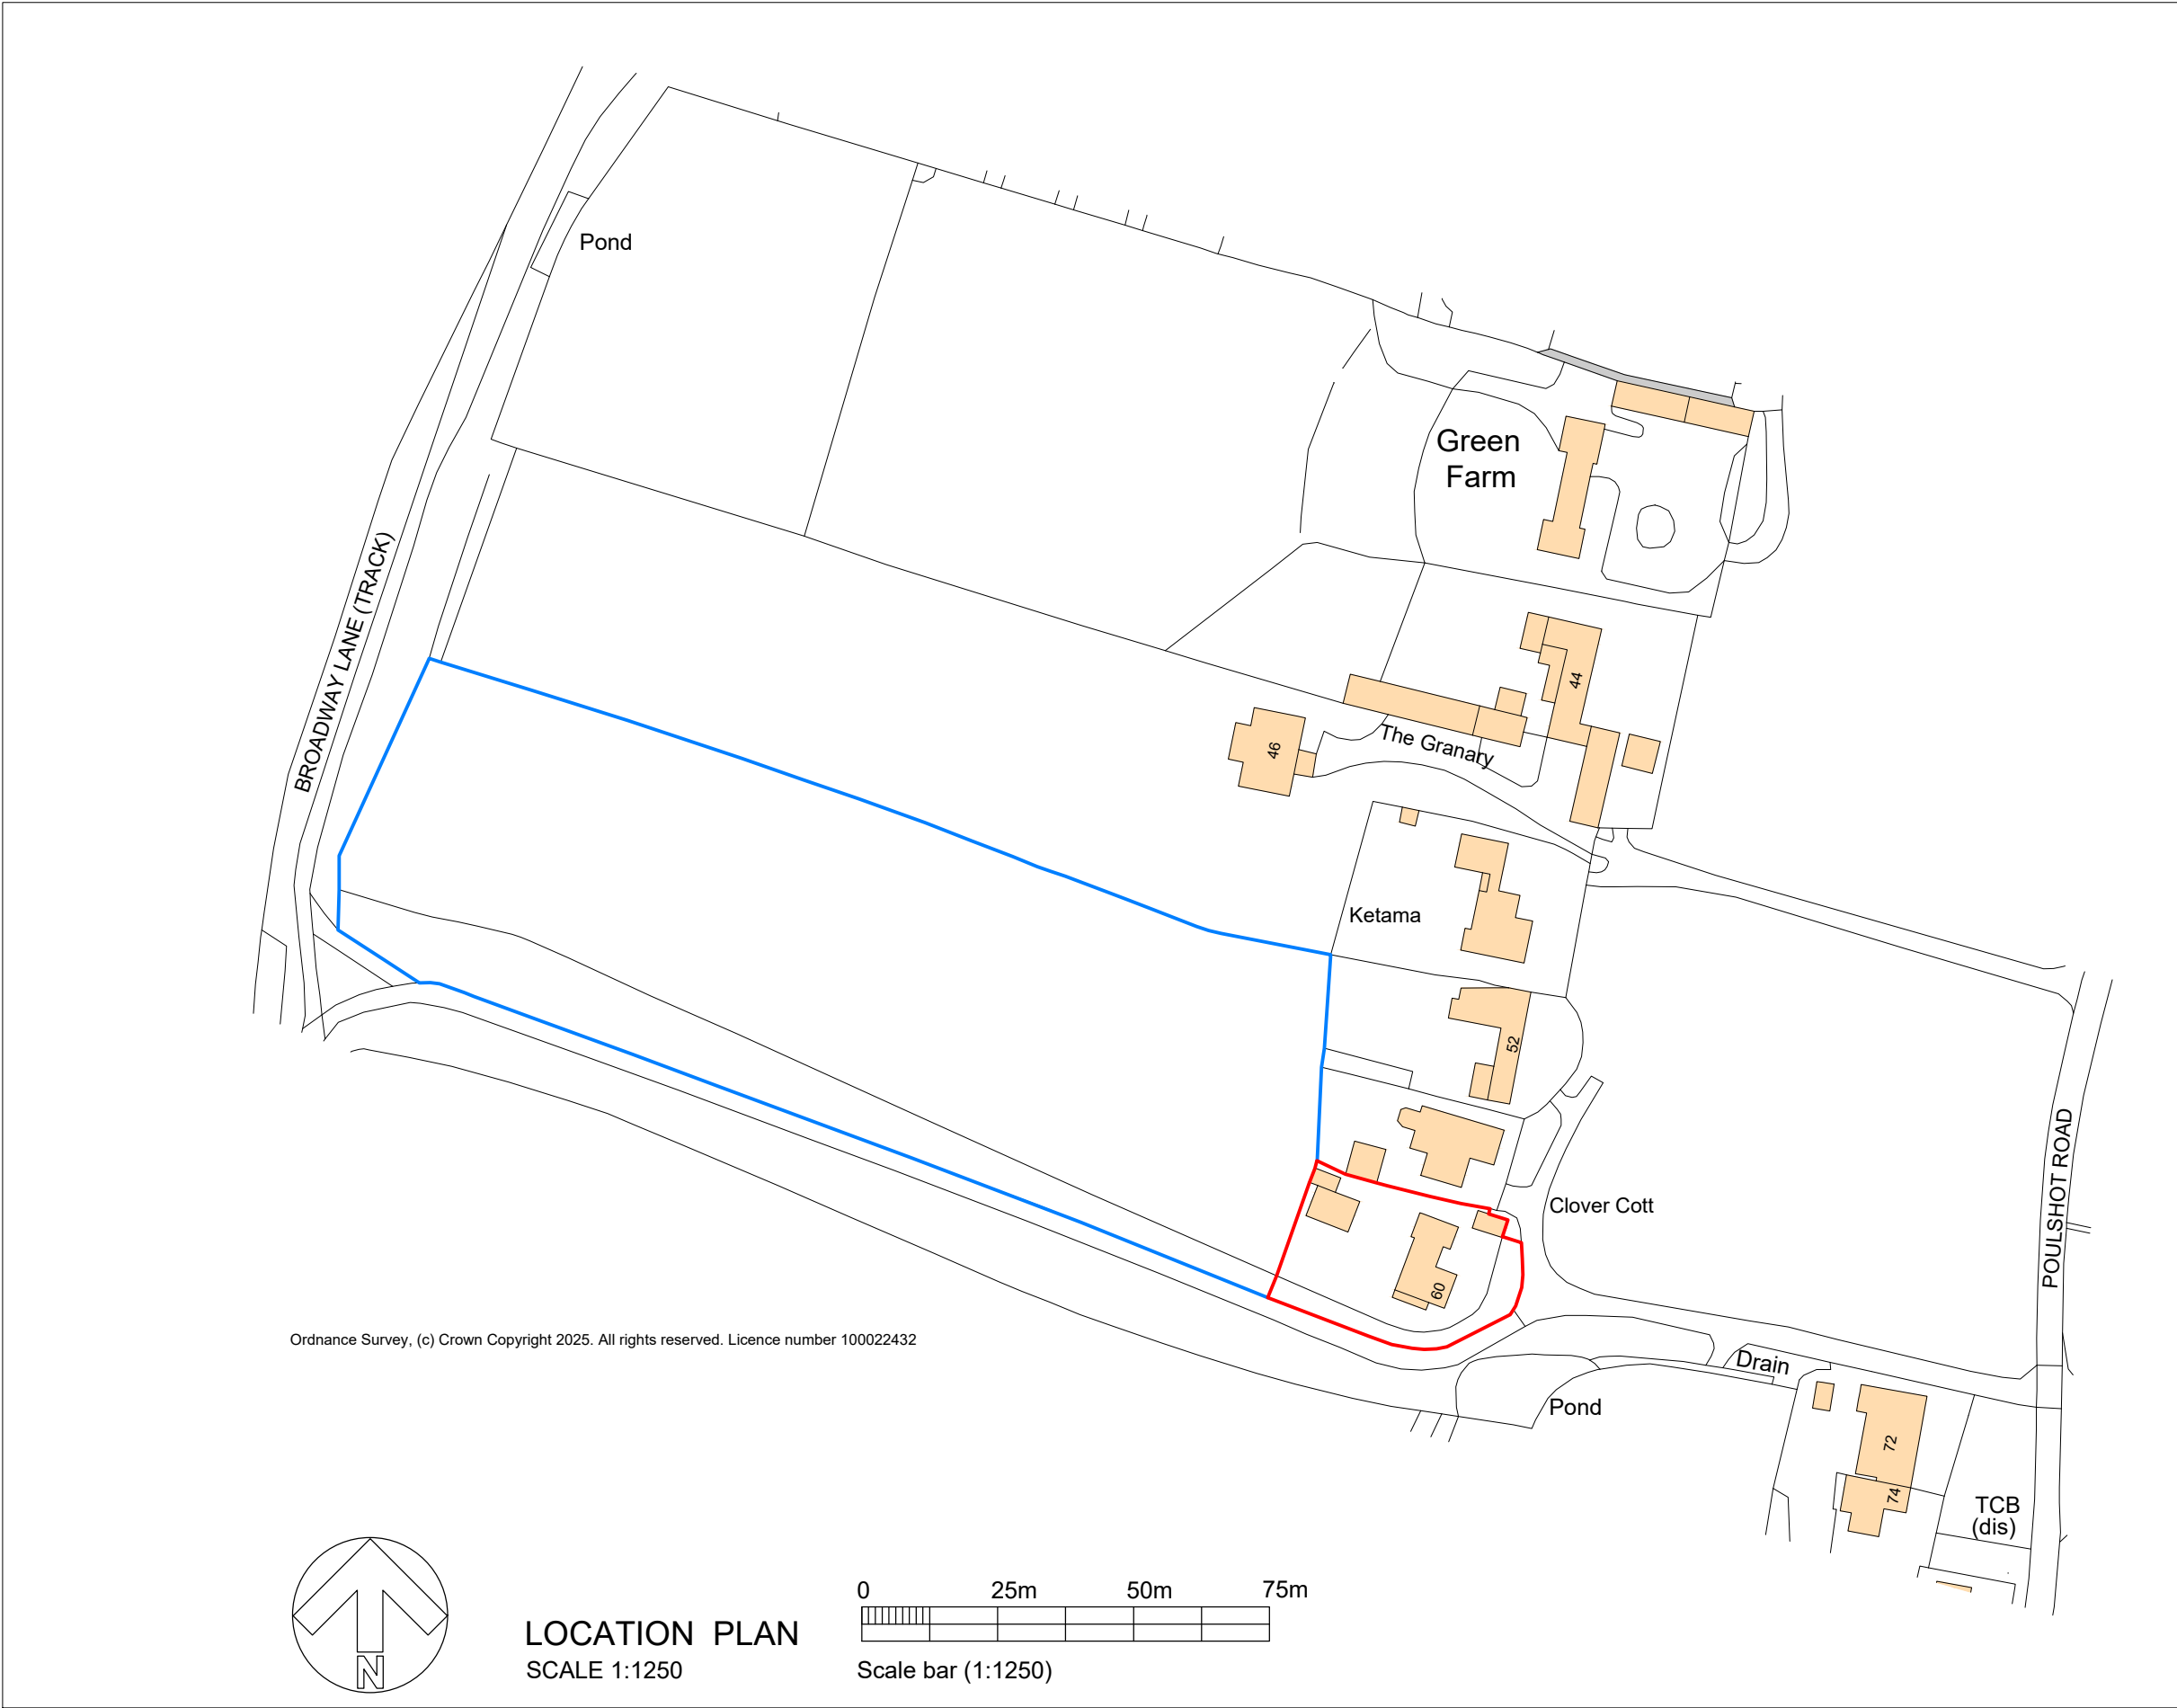

THIS DRAWING IS COPYRIGHT
Contractor must take site sizes

Any discrepancies between the
drawing and site conditions
should be reported to the
Principal Designer

THIS DRAWING HAS BEEN
BASED
ON M. READ ON SITE
SURVEY AND PROMAP

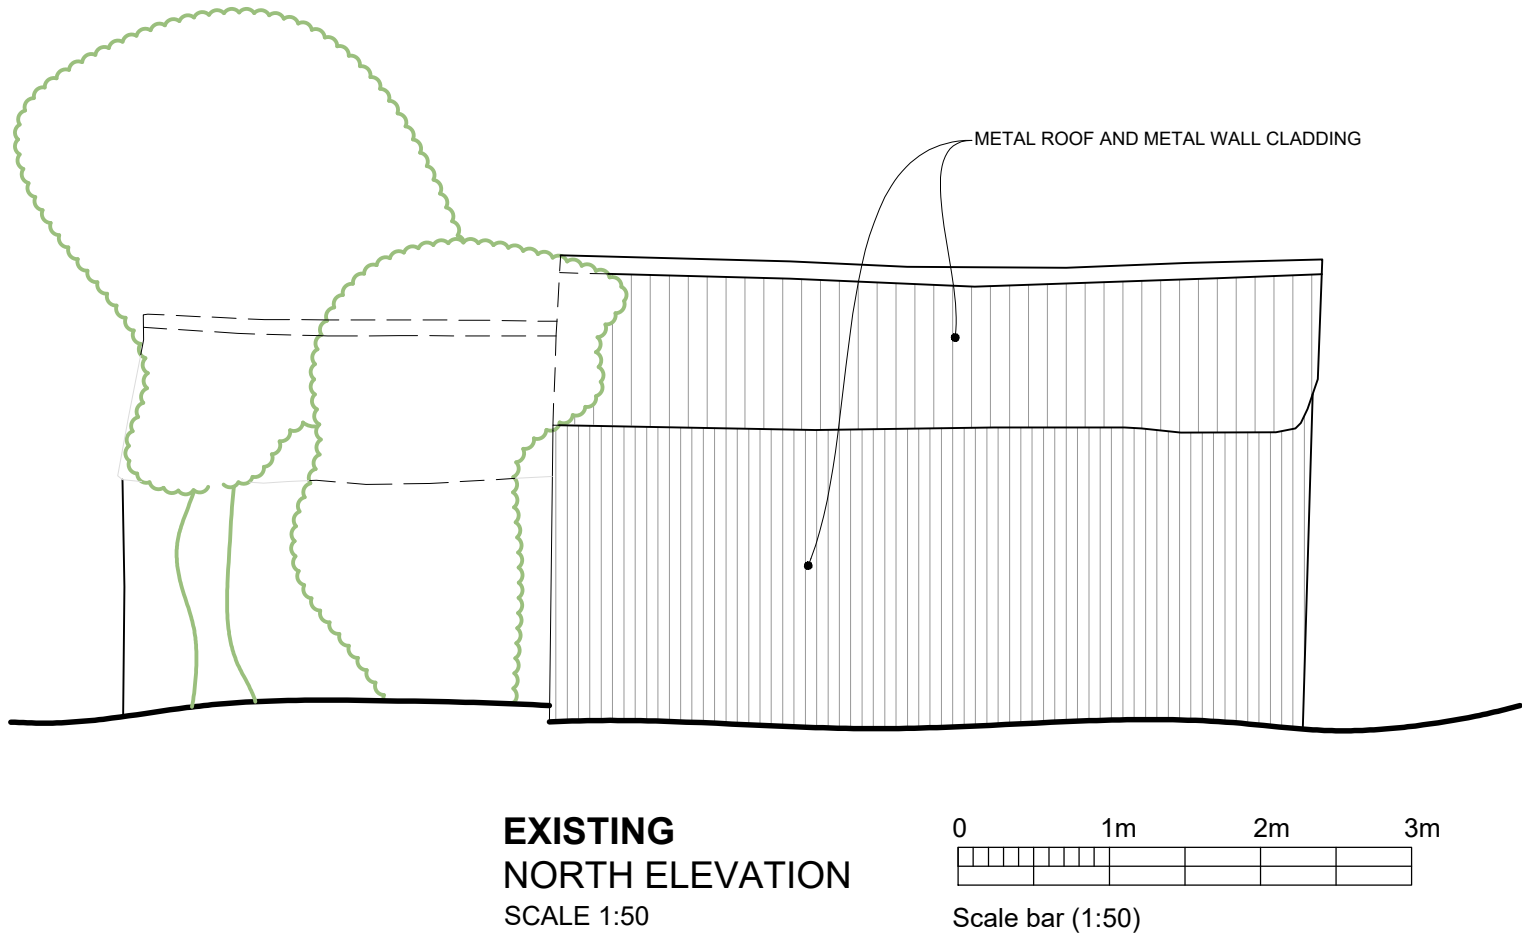

Rev.	Date	Description	Init
D	16/01/26	Planning issue.	EK
C	17/12/25	Project description amended in title block. Red line and blue line amended, and minor tweaks.	EK
B	01/10/25	Minor tweaks.	EK
A	01/09/25	Existing shed on plan hatched in purple colour.	EK
Rev.	Date		Init

CLIENT	
Mrs D. CLEVERLY	
PROJECT	
ANCILLARY BUILDING AT POND COTTAGE, 60 THE GREEN, POULSHOT, DEVIZES	
DRAWING	
EXISTING PLANS AND ELEVATIONS	
DRAWN:	Date:
EK	08/08/2025
Drawing number:	Scale:
4403-01	as noted @ A1
Rev.	D
DOLMAN	
ARCHITECTURAL DESIGNERS	BUILDING SURVEYORS
COST CONSULTANTS	CDM PRINCIPAL DESIGNERS
Sussex House	Tel: 01380 729456
Bath Road	Web: www.dolmansurveyors.co.uk
Devizes	Email: info@dolmansurveyors.co.uk
Wiltshire SN10 2AF	