


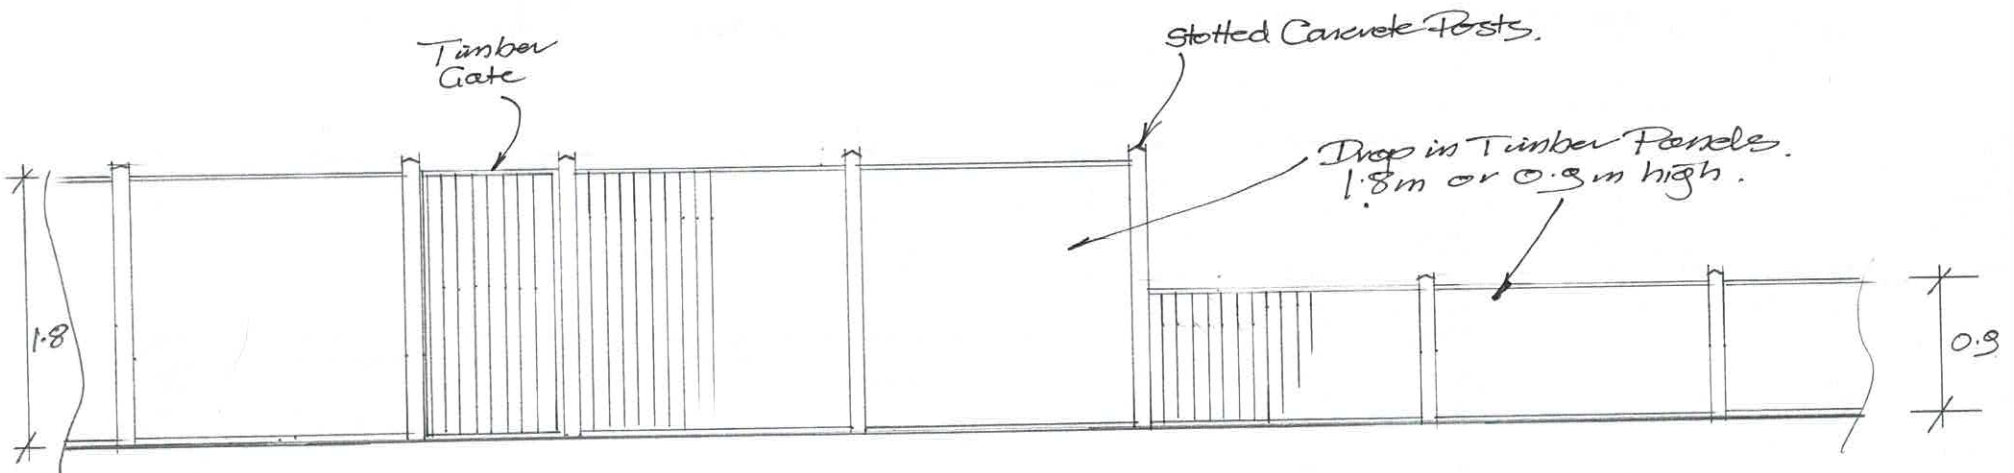

Typical outside elevation  
of Proposed Fencing  
1:50

|   |                      |
|---|----------------------|
|  3 Potley Lane<br>Corsham, Wilts<br>SN13 9RY<br>01225811057 |                      |
| Project 8 Fairway<br>Calne SN11 0LE   |                      |
| Drawing<br>Elevation of<br>Fence   |                      |
| Scale 1:50   | Drawing No<br>2664/7 |
| Date<br>Feb 26   | Drawn<br>CH.         |

0 0.5 1.0 2.0 3.0 1:50 @ A4.