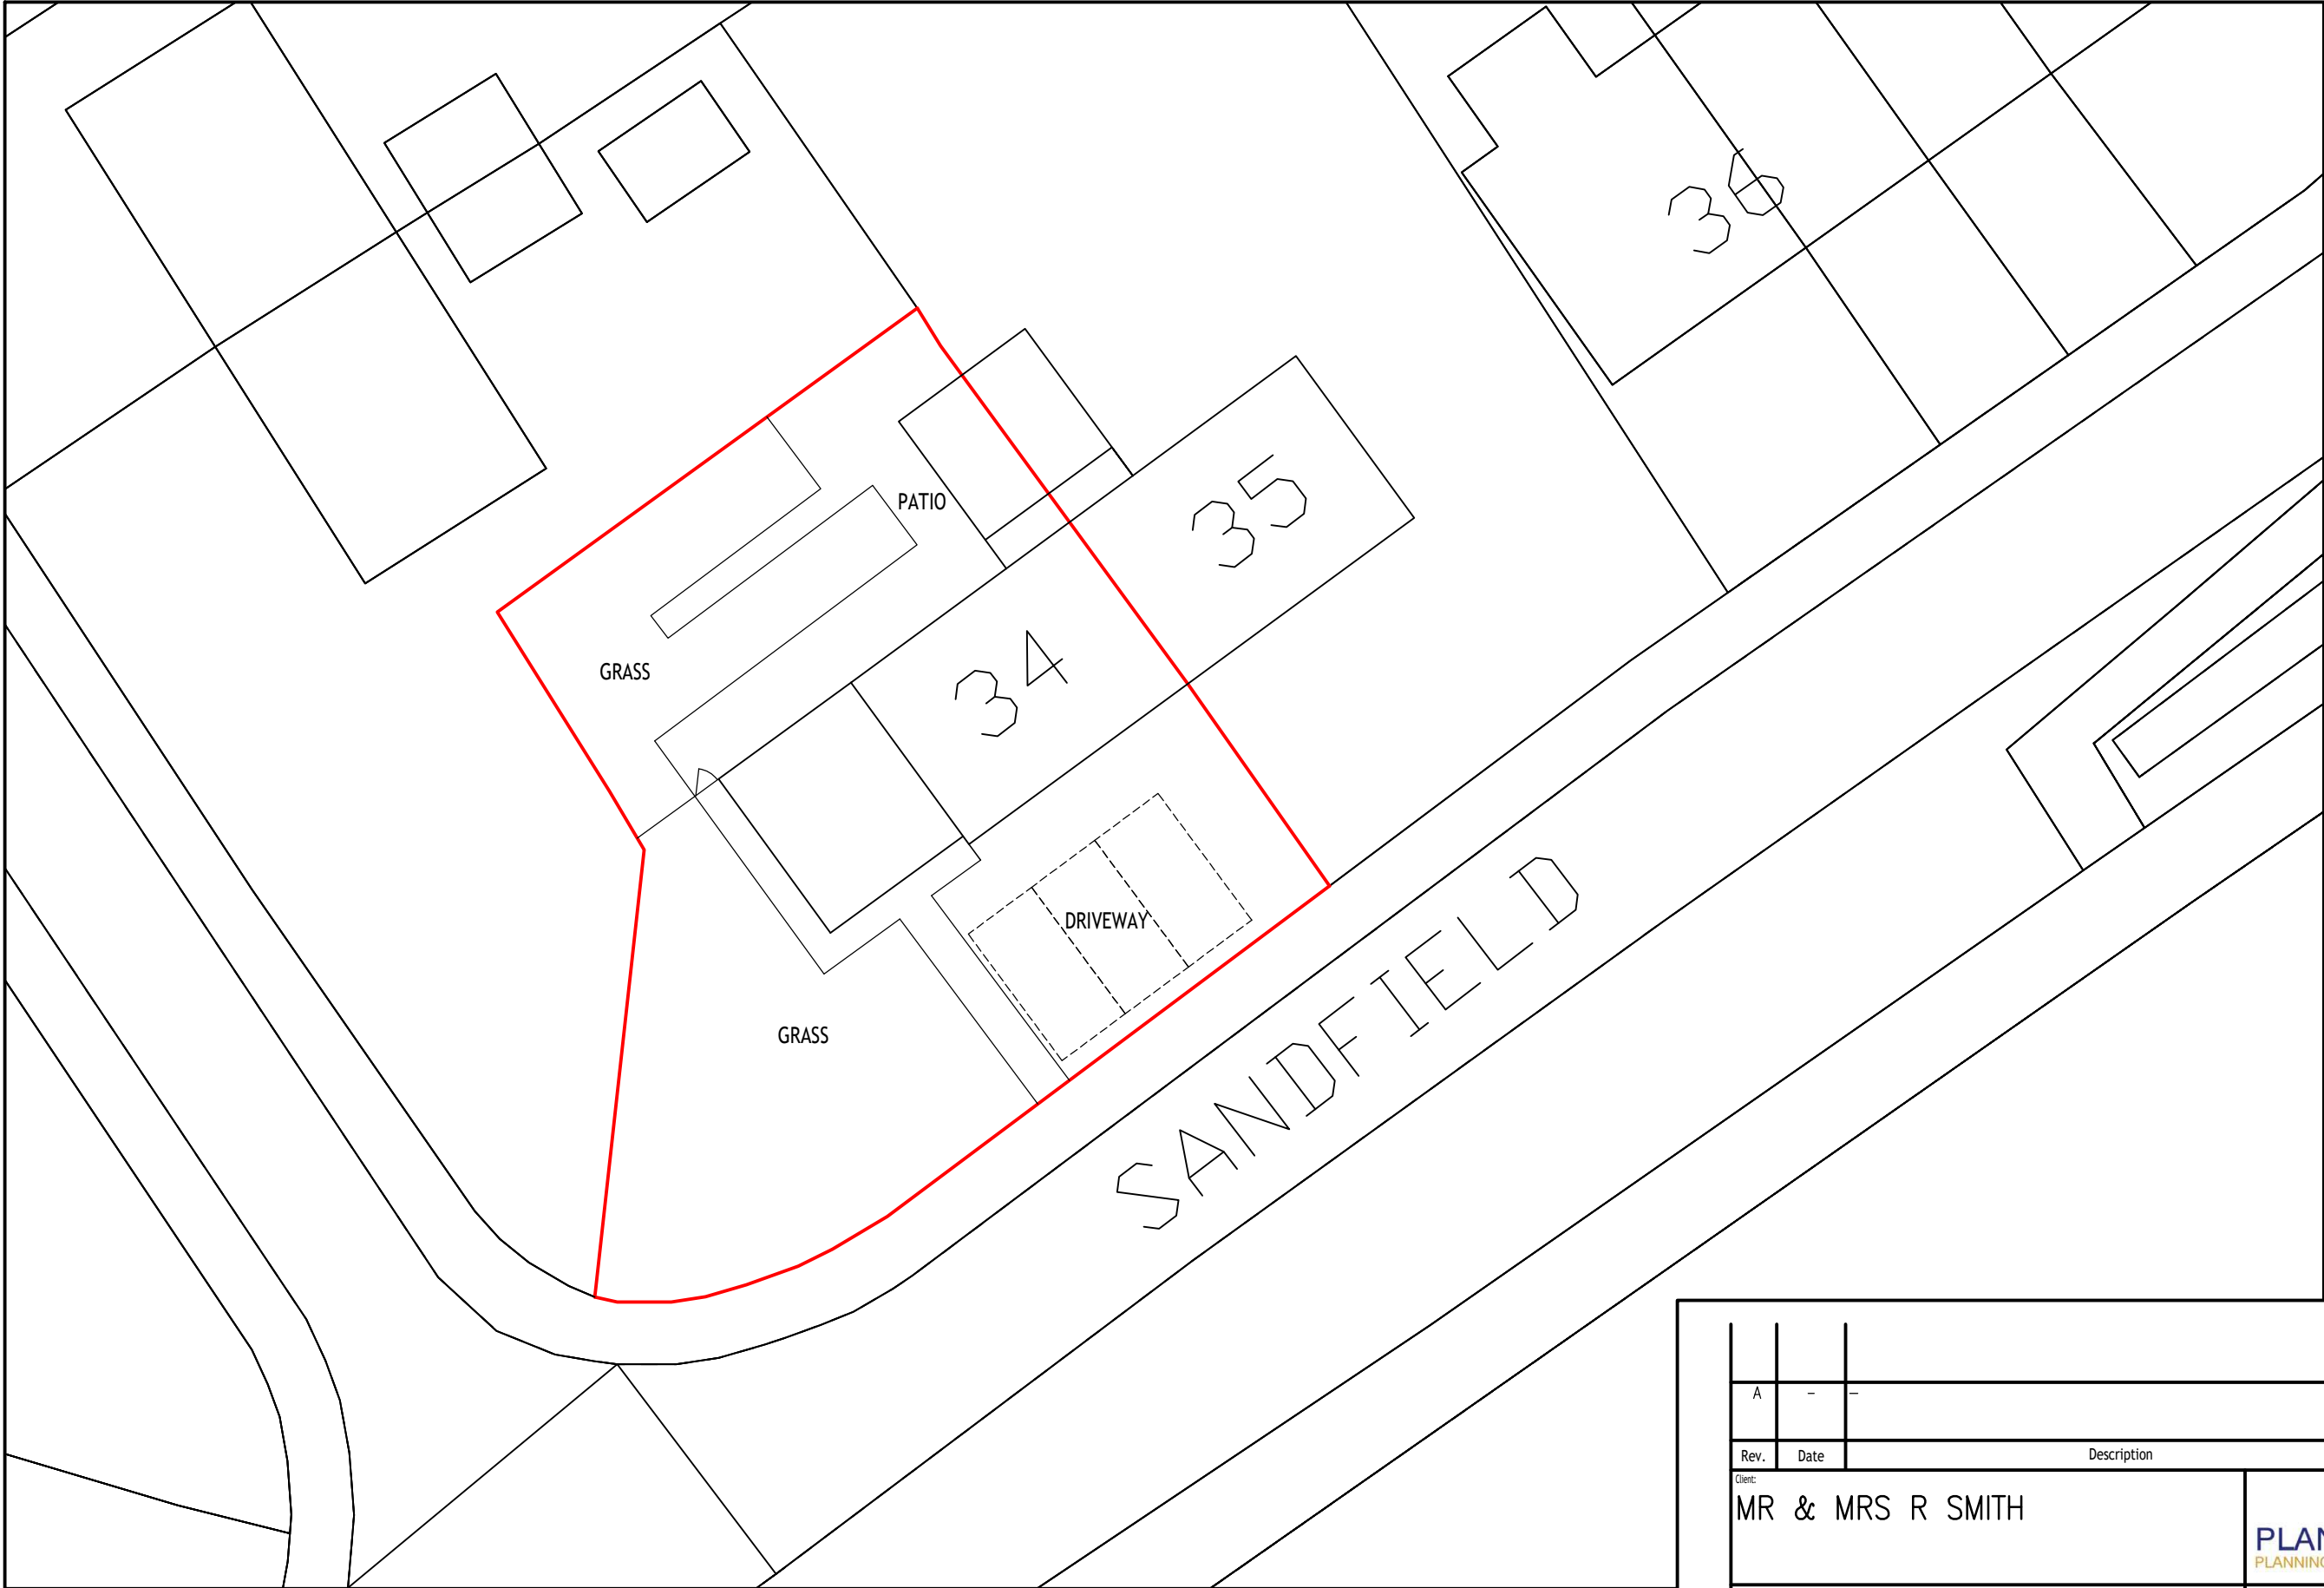


THIS DRAWING IS COPYRIGHT AND SHALL NOT BE REPRODUCED WITHOUT CONSENT FROM PMJ PLANNING SERVICES. THIS DRAWING MAY BE SCALED FOR PLANNING PURPOSES ONLY.

|                                                                          |      |             |                                                                                  |                                                             |                                                                      |
|--------------------------------------------------------------------------|------|-------------|----------------------------------------------------------------------------------|-------------------------------------------------------------|----------------------------------------------------------------------|
| A                                                                        |      |             | PMJ                                                                              |                                                             |                                                                      |
| Rev.                                                                     | Date | Description | Drawn                                                                            | Checked                                                     | Approved                                                             |
| Client:<br>MR & MRS R SMITH                                              |      |             | <b>PMJ</b><br><b>PLANNING SERVICES</b><br>PLANNING PERMISSION DRAWING SPECIALIST |                                                             |                                                                      |
| Project Title:<br>34 SANDFIELD<br>WEST LAVINGTON<br>WILTSHIRE. SN10 4HN. |      |             | Scale at A3:<br>1:200<br>Drawn:<br>PMJ<br>Date:<br>FEB 2026                      | Status:<br>PLANNING<br>Checked:<br>PMJ<br>Date:<br>FEB 2026 | CAD File Name:<br>00459/002<br>Approved:<br>PMJ<br>Date:<br>FEB 2026 |
| Drawing Title:<br>EXISTING BLOCK PLAN                                    |      |             | Drawing No.:<br>00459/002                                                        |                                                             | Revision:<br>-                                                       |