
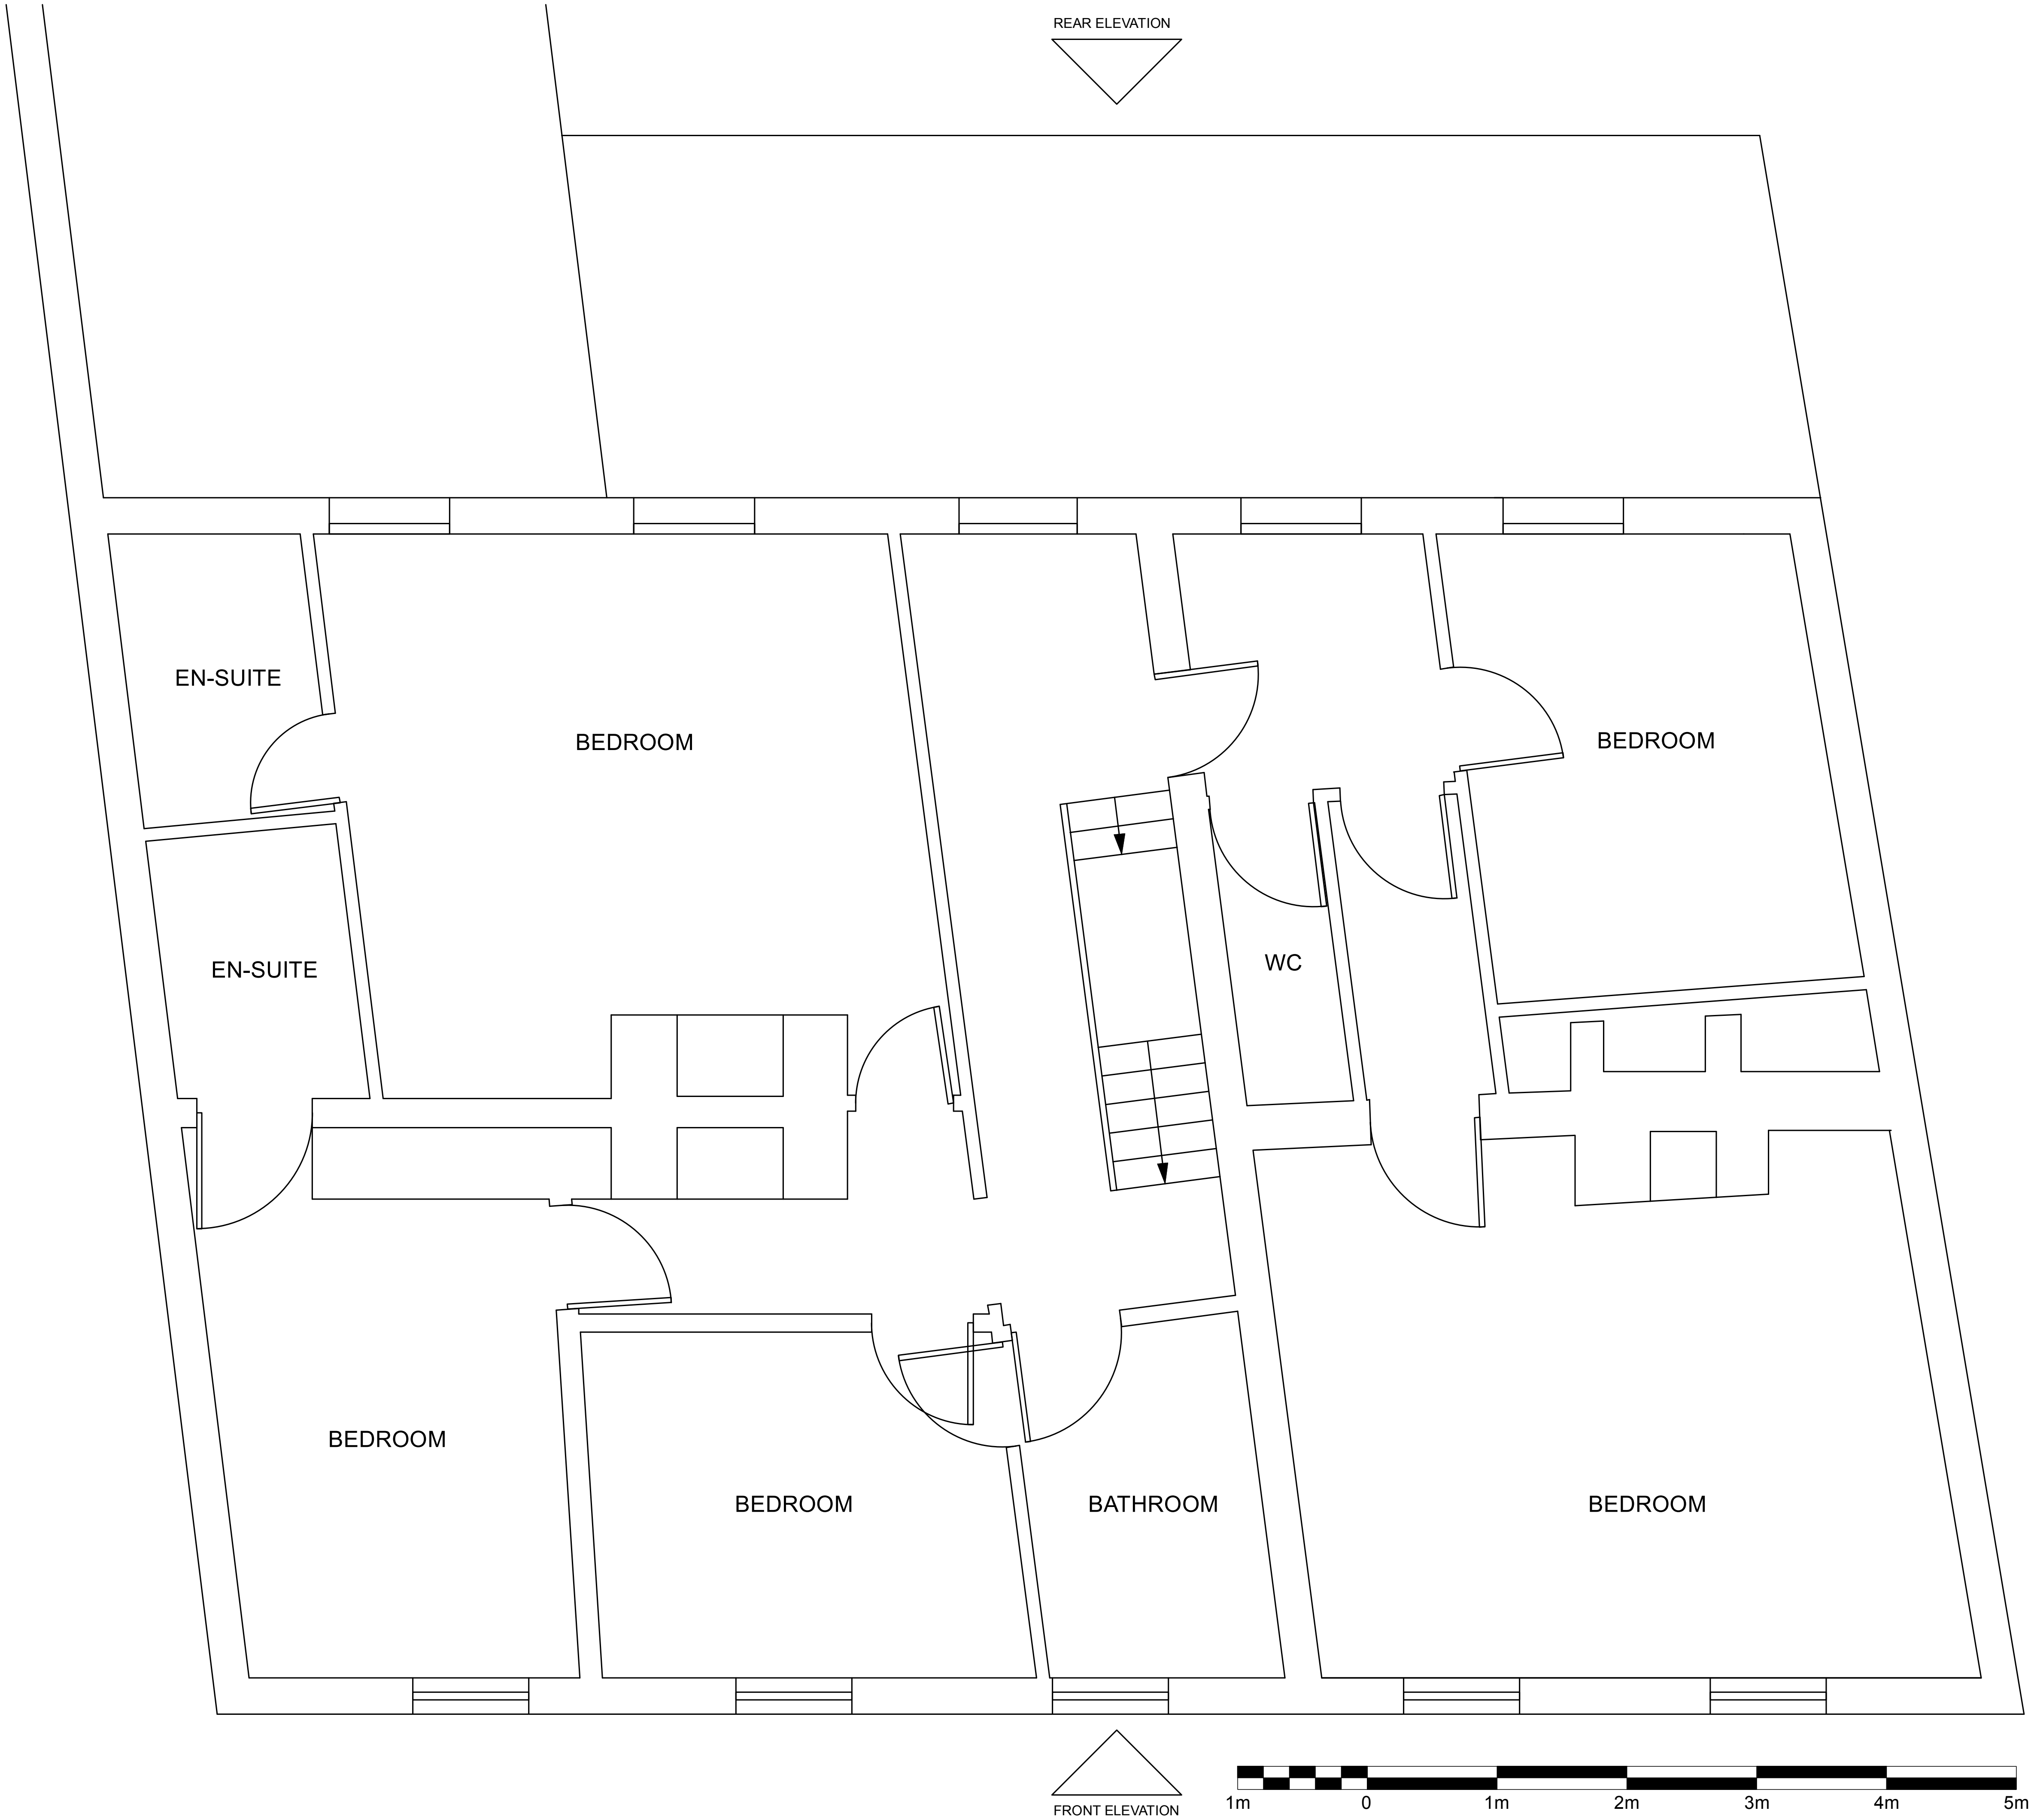


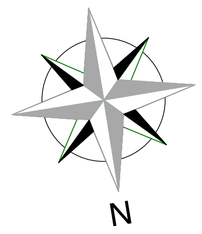

Rev	Description	Date

ALL COPYRIGHT RESERVED. THIS IS THE INTELLECTUAL PROPERTY OF RUSSELL CLARK. NO PART MAY BE REPRODUCED OR STORED IN A RETRIEVAL SYSTEM OR TRANSMITTED IN ANY FORM, ELECTRONIC, MECHANICAL, OR PHOTOCOPYING WITHOUT PRIOR WRITTEN CONSENT OF THE AUTHOR. ©COPYRIGHT 2024

client:

R Wicks

project:

3-5 New Street, Salisbury SP1 2PH

drawing title:

Existing second floor

Scale 1:50 at A3 | Date 31.7.24

drawn: Russell Clark

All dimensions to be checked at the site

ref: RC/05/24 | drawing no: E6 | revision: C