


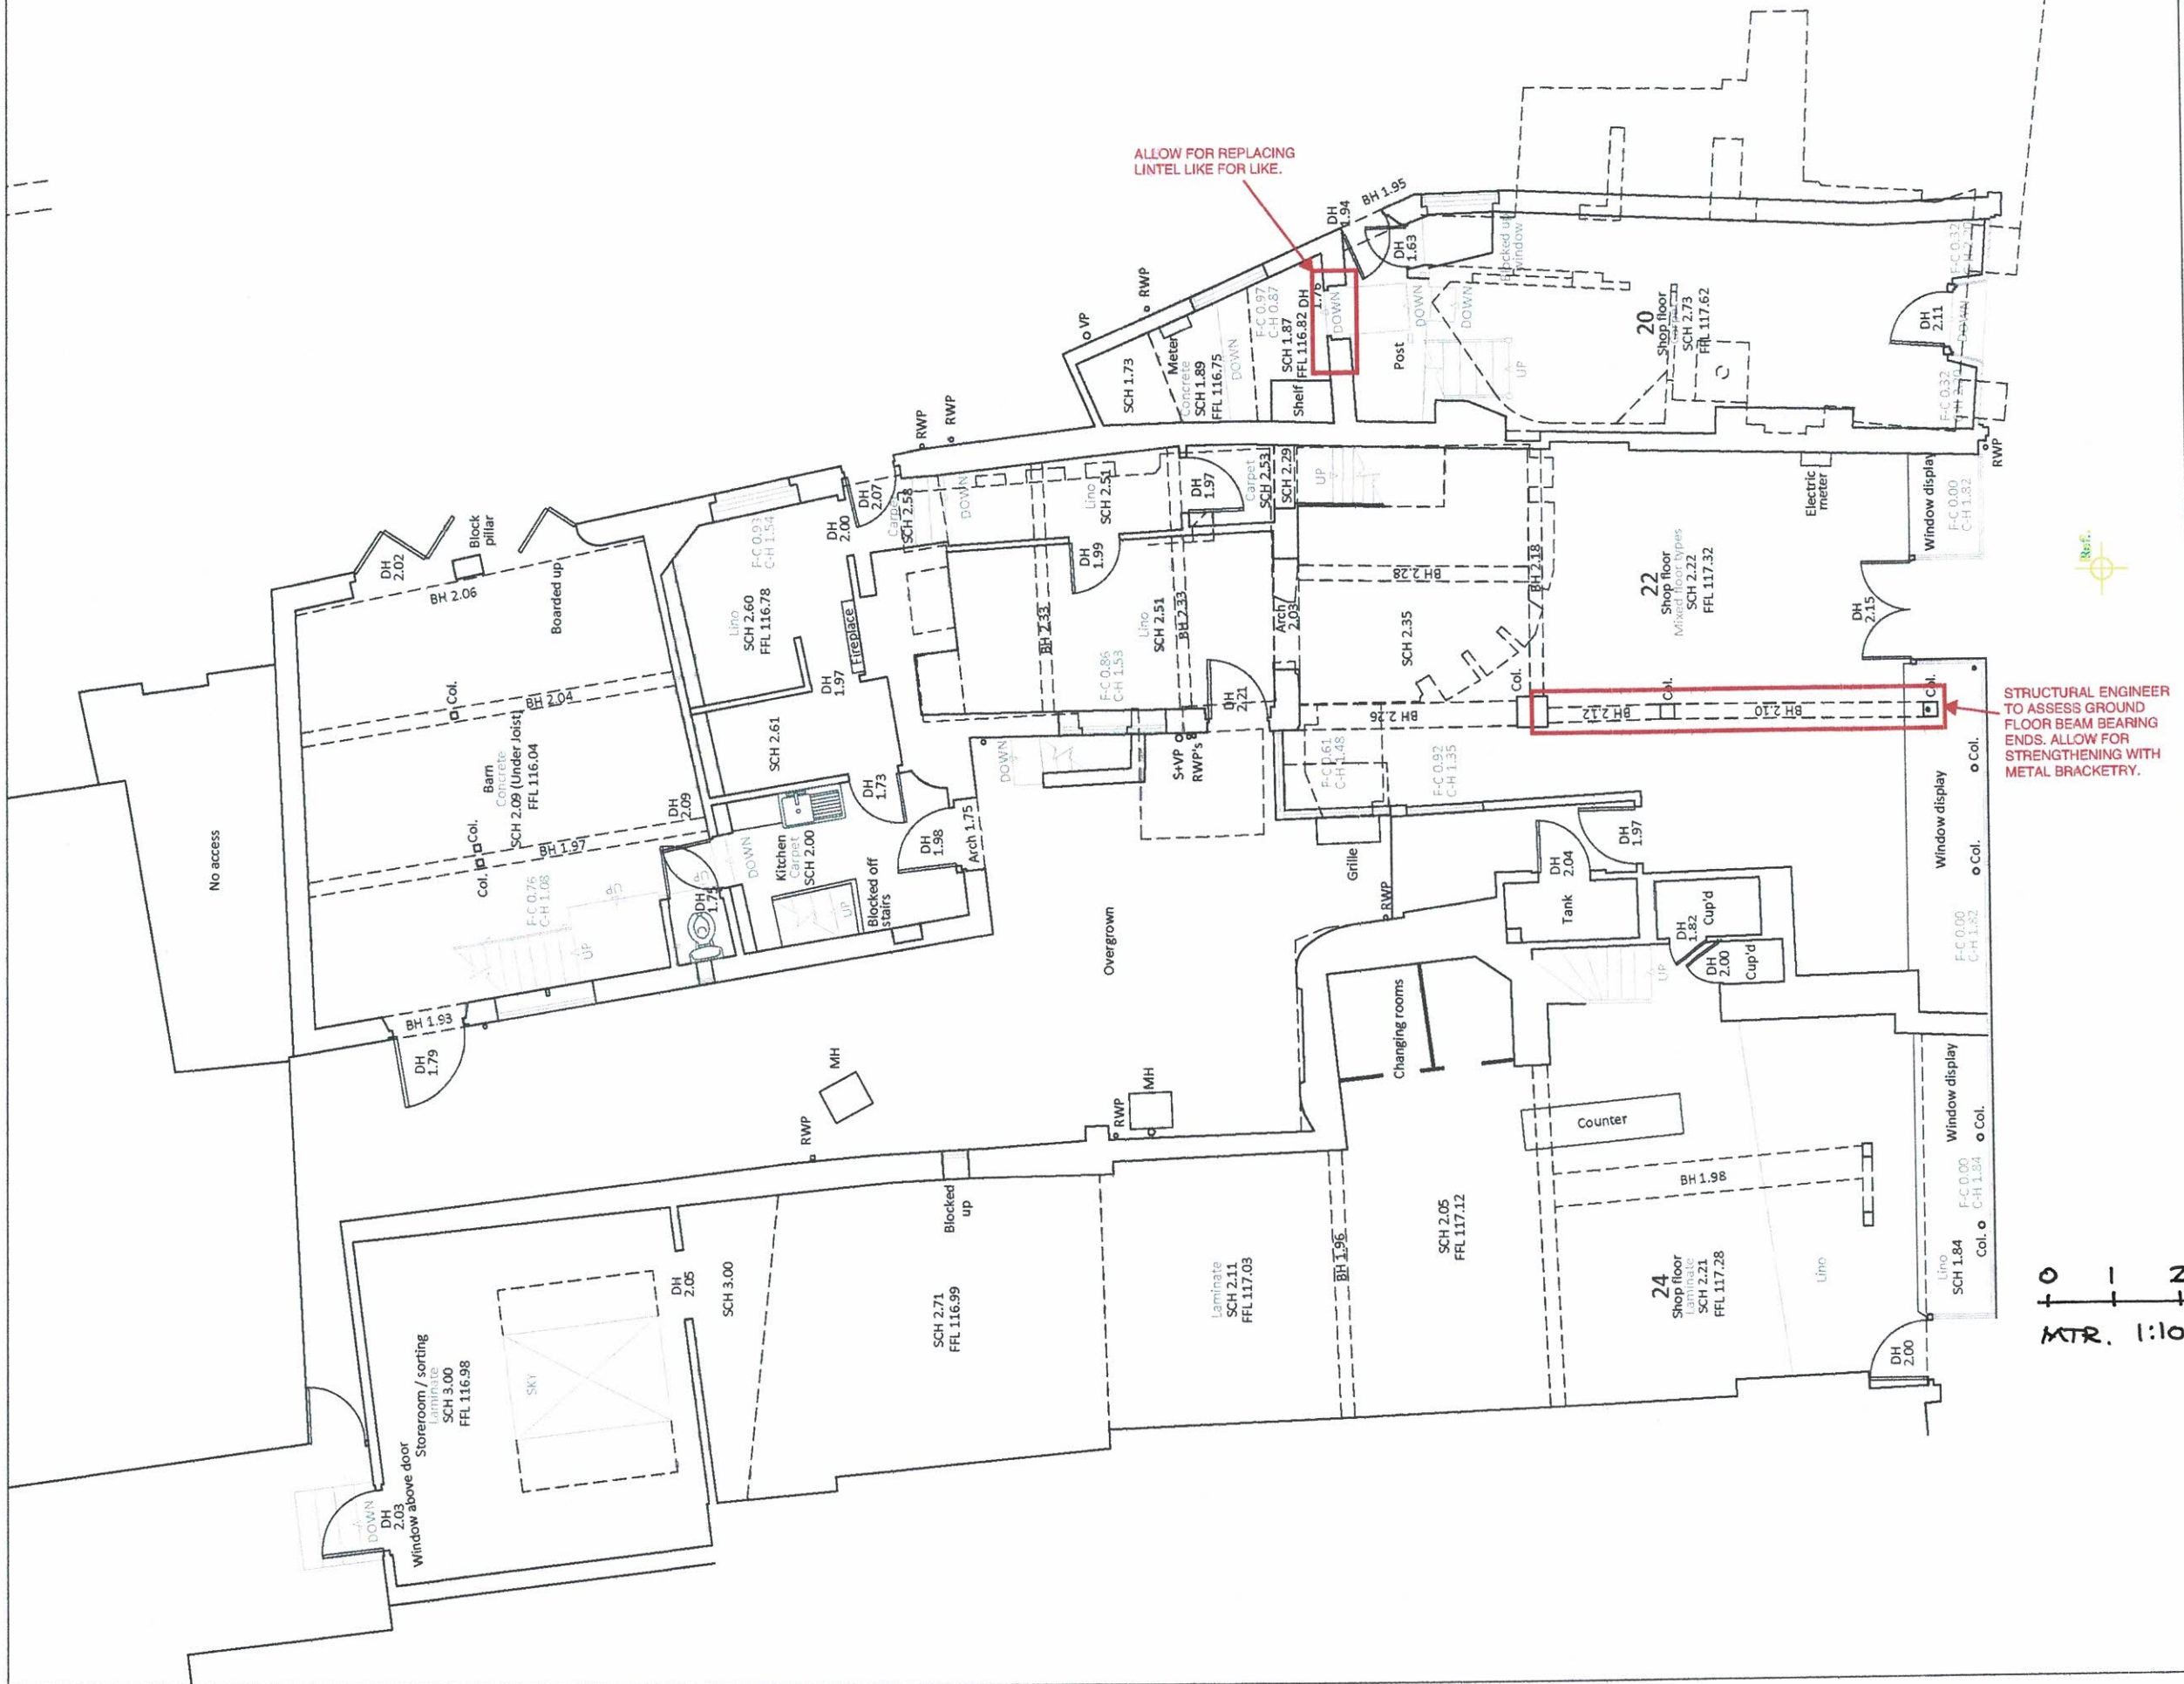

STATUS CODES FOR DRAWINGS ACCORDANCE WITH BS EN ISO 15926-2:2019	
CODE	DESCRIPTION
SH	SHARED (NOT CONTRACTUAL - NOT FOR CONSTRUCTION)
S1	S1: SUITABLE FOR COORDINATION
S2	S2: SUITABLE FOR INFORMATION
S3	S3: SUITABLE FOR REVIEW AND COMMENT
S4	S4: SUITABLE FOR STAGE REVIEW AND AUTHORIZATION
S5	S5: SUITABLE FOR STAGE REVIEW AND ACCEPTANCE
PUBLISHED (CONTRACTUAL)	
A1	A1: STAGE 1 AUTHORIZED (NOT FOR CONSTRUCTION)
A2	A2: STAGE 2 AUTHORIZED (NOT FOR CONSTRUCTION)
A3	A3: STAGE 3 AUTHORIZED (NOT FOR CONSTRUCTION)
A4	A4: STAGE 4 AUTHORIZED (NOT FOR CONSTRUCTION)
A5	A5: STAGE 5 AUTHORIZED (NOT FOR CONSTRUCTION)
A6	A6: STAGE 6 AUTHORIZED (FINAL DESIGN RECORD)
NOTES	
1. THIS DRAWING IS COPYRIGHT AND MAY NOT BE REPRODUCED WITHOUT THE PERMISSION OF MANN WILLIAMS	
2. ALL DRAWINGS ARE TO BE READ IN CONJUNCTION WITH THE PROJECT SPECIFICATION WITH ALL WORKS CARRIED OUT IN ACCORDANCE WITH THE LATEST BRITISH STANDARDS AND CODES OF PRACTICE	
3. ANY AMBIGUITIES OR DISCREPANCIES BETWEEN THIS DRAWING AND ANY OTHER INFORMATION GIVEN BY THE CLIENT MUST BE REPORTED TO MANN WILLIAMS FOR CLARIFICATION BEFORE WORK PROCEEDS	
4. ALL DIMENSIONS TO BE CHECKED ON SITE AND ANY DISCREPANCIES REPORTED TO THE ENGINEER BEFORE ANY WORK COMMENCES	
5. UNLESS OTHERWISE SPECIFIED, ALL DIMENSIONS SHOULD BE USED AND NO DIMENSIONS, IN ANY FORMAT, SHOULD BE SCALED	
DRAWING TO BE READ IN COLOUR	
REV	DESCRIPTION
P1	PRELIMINARY ISSUE
P2	PRELIMINARY ISSUE
BY	DATE
KOD	13.11.25
KOD	02.12.25
PROJECT	
20-22 MARKET PLACE WARMINSTER	
TITLE	
FIRST FLOOR REPAIRS SCOPE OF WORKS	
MANN WILLIAMS CONSULTING CIVIL AND STRUCTURAL ENGINEERS 7 OLD KING STREET QUEEN SQUARE BATH BA1 2JW T 01225 454419 E bath@mawilliams.co.uk W www.mawilliams.co.uk	
DRAWING CODES	
KOD	IB
DATE	DEC 2025
REV	12812
S2 INFORMATION (NOT FOR CONSTRUCTION)	
DESIGNER	CHK
DATE	DO
PROJECT CODE	NUMBER
12812	9004
REVISION	P2