
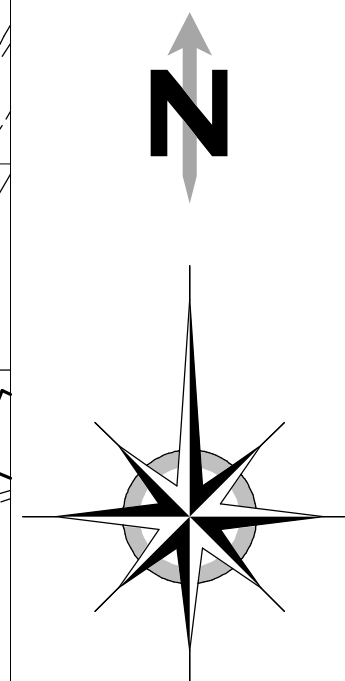


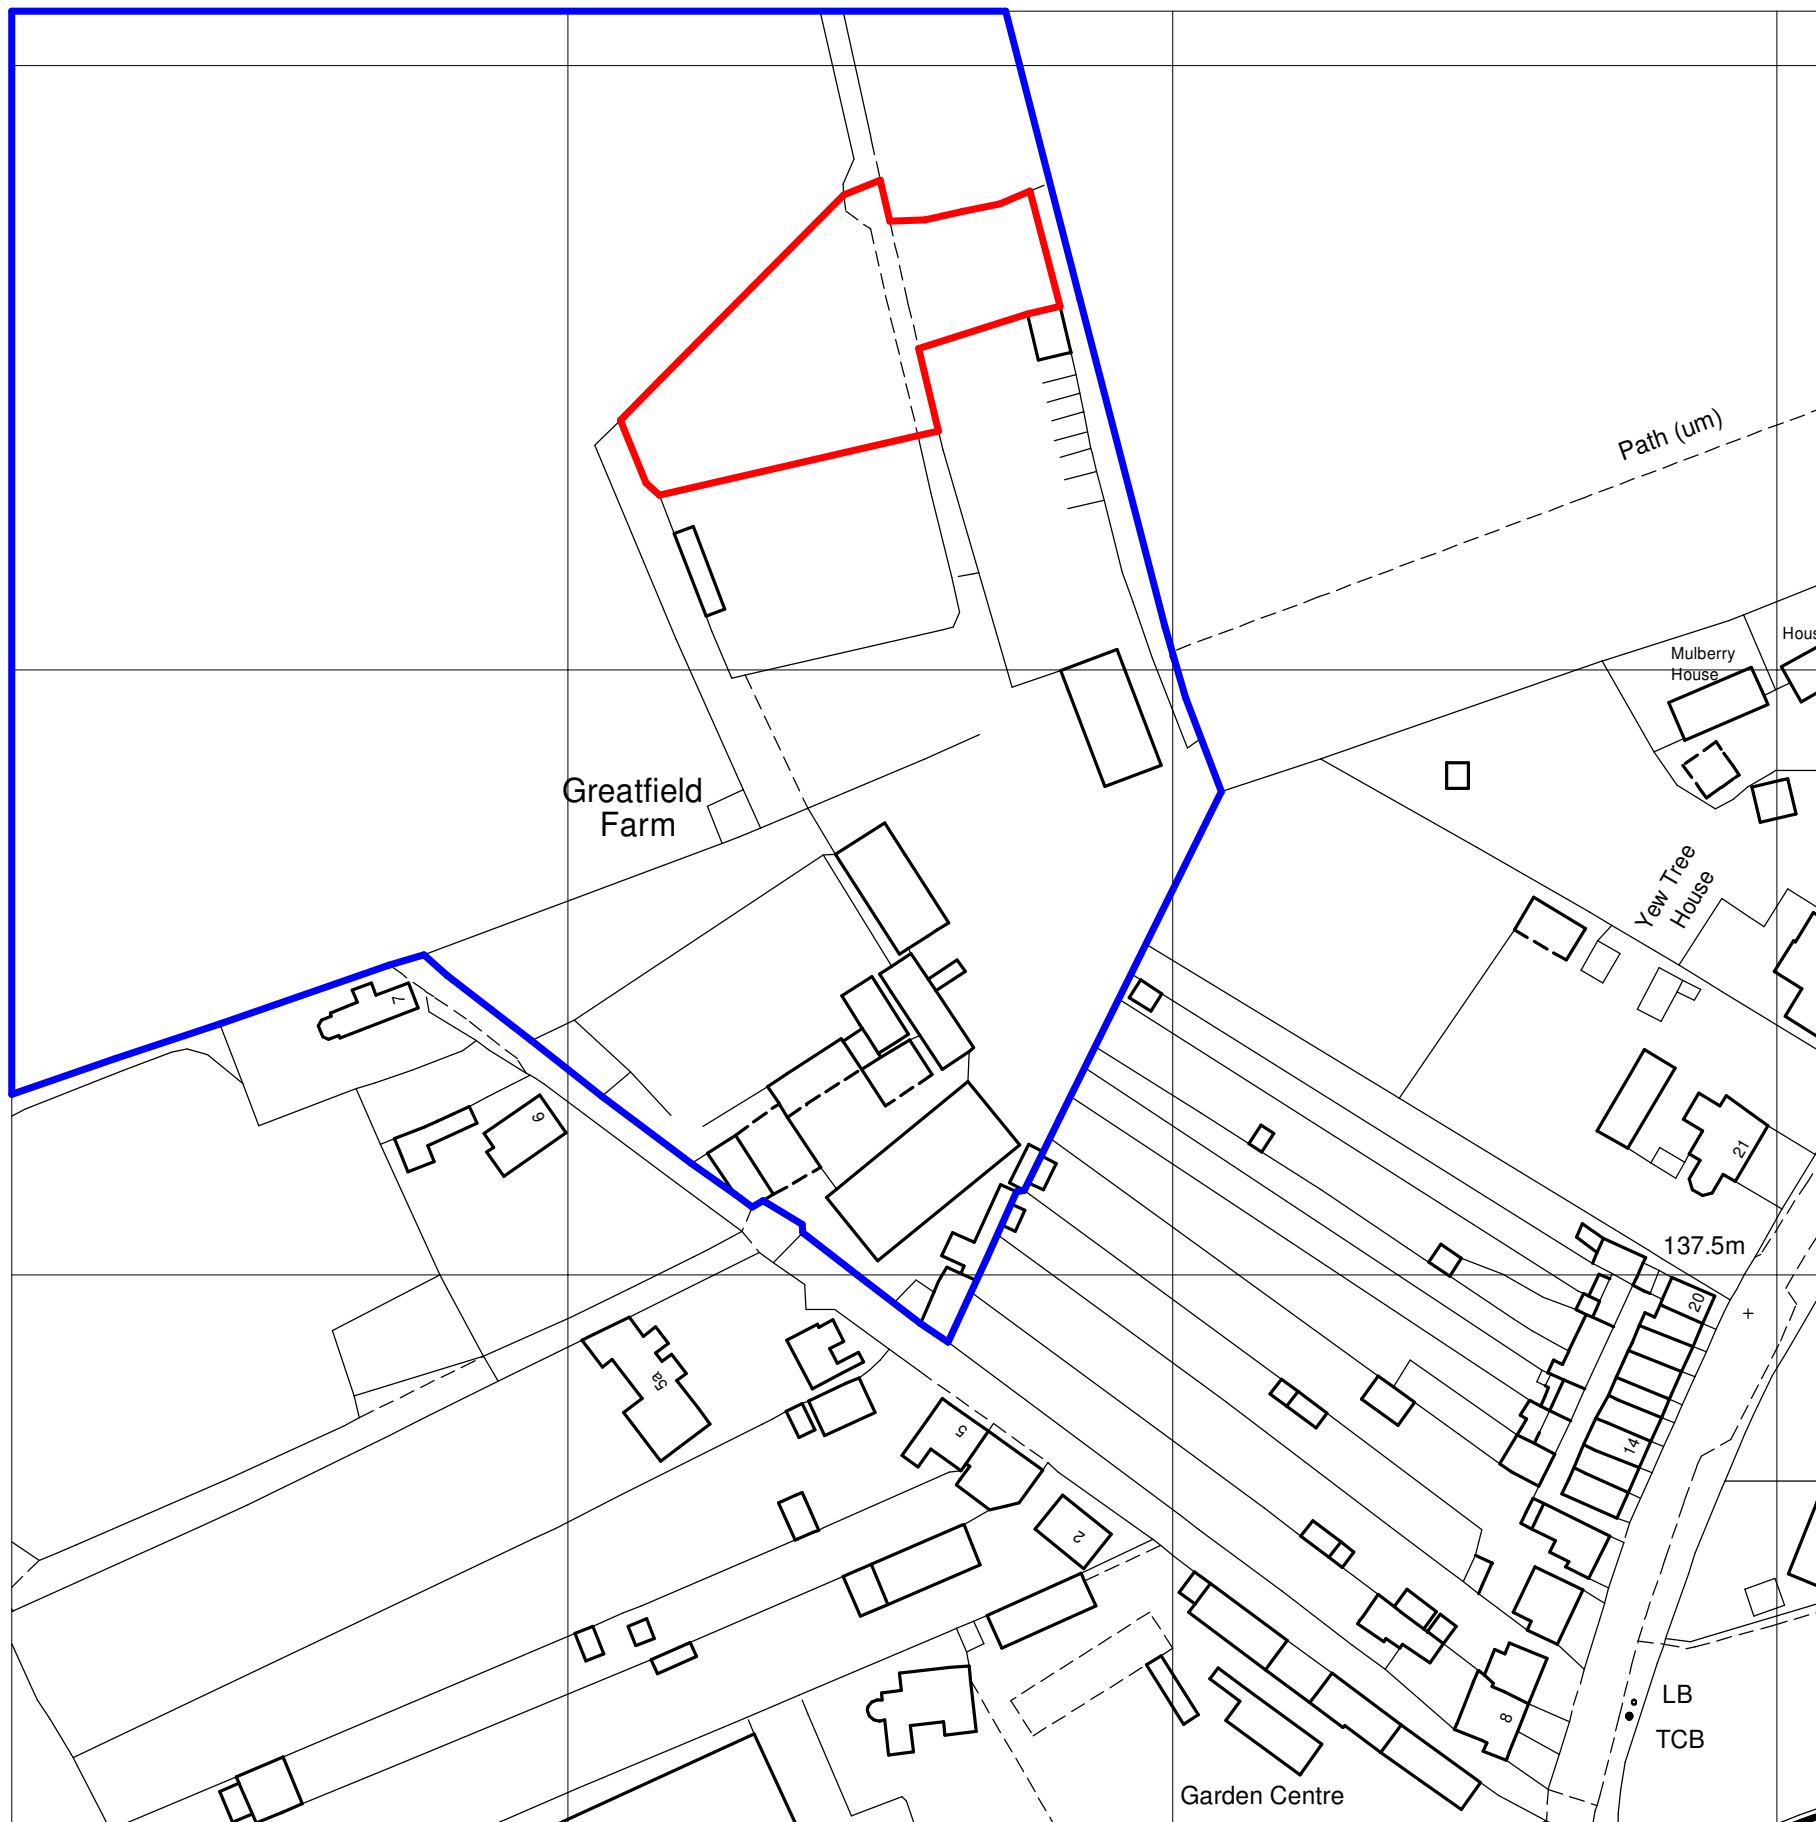

- NOTES:
1. Figured dimensions to be taken in preference to scaled ones.
 2. Large scaled drawings to be taken in preference to small scale.
 3. Critical dimensions to be taken from site.
 4. If in doubt, the contractor must ask for clarification.
 5. These drawings & designs are the copyright of Shawn Hindon.

CLIENT:
RICHARD MORSE

TITLE:
**SITE LOCATION PLAN
BRICK YARD**

SITE:
**GREATFIELD FARM
GREATFEILD
ROYAL WOOTTON BASSETT
SN4 8EQ**

SHAWN HINDON
ARCHITECTURAL DESIGN

WALNUT VIEW
84a PAVENHILL
PURTON
SWINDON
SN5 4DA

TEL & FAX: 01793 771621
MOBILE: 07734 943212
EMAIL: shawn@shawnhindon.com

SCALES: **1:1250 @ A3**

DATE: **May 2025** DRAWN: **SDH**

DRAWING NUMBER: **22/0601/BRIC** REV: **-**