



Existing Section A-A

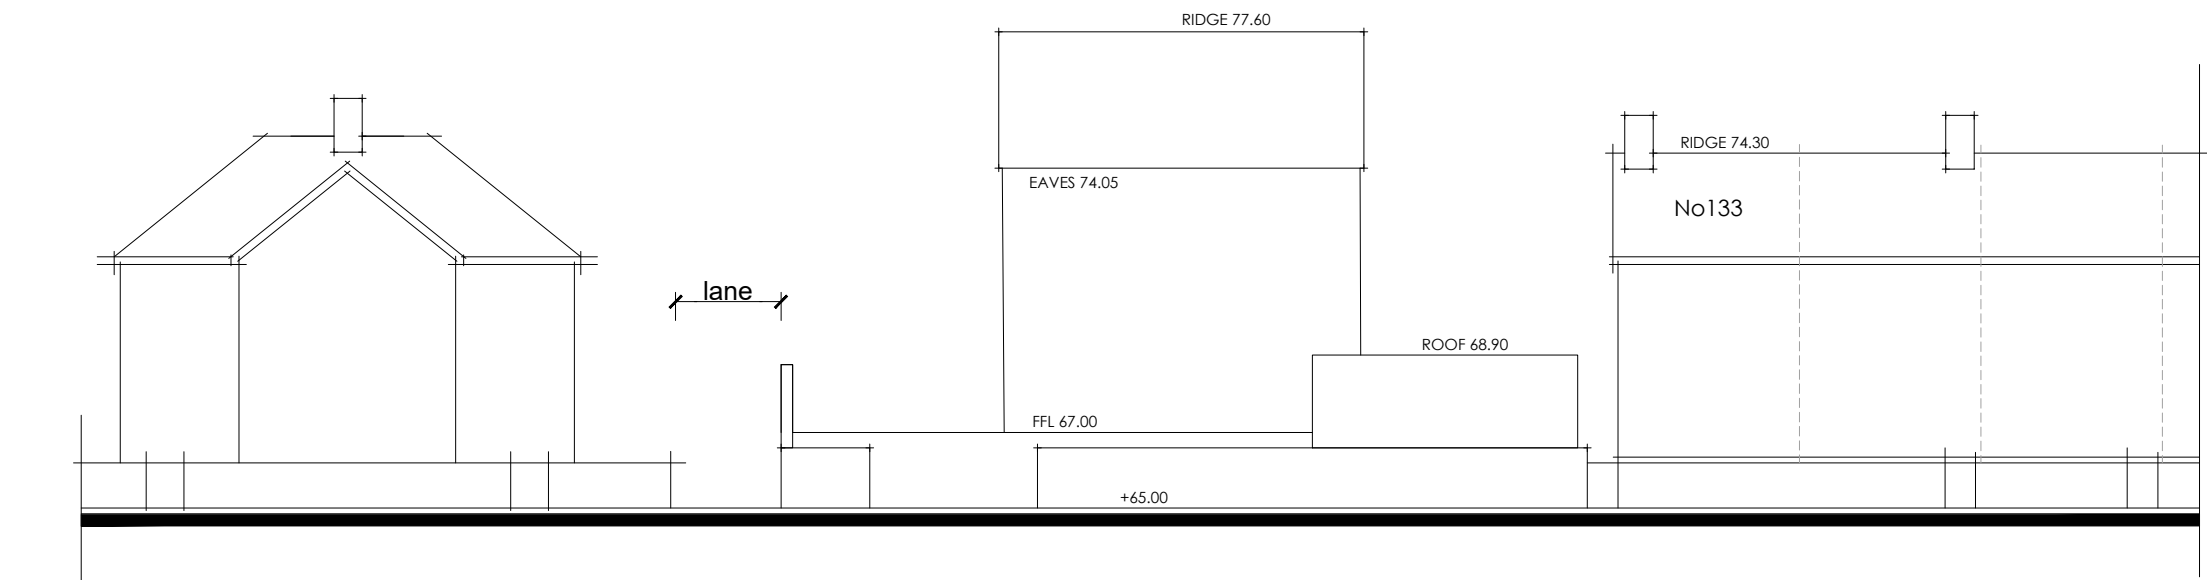

Existing Section B-B



Existing Section C-C

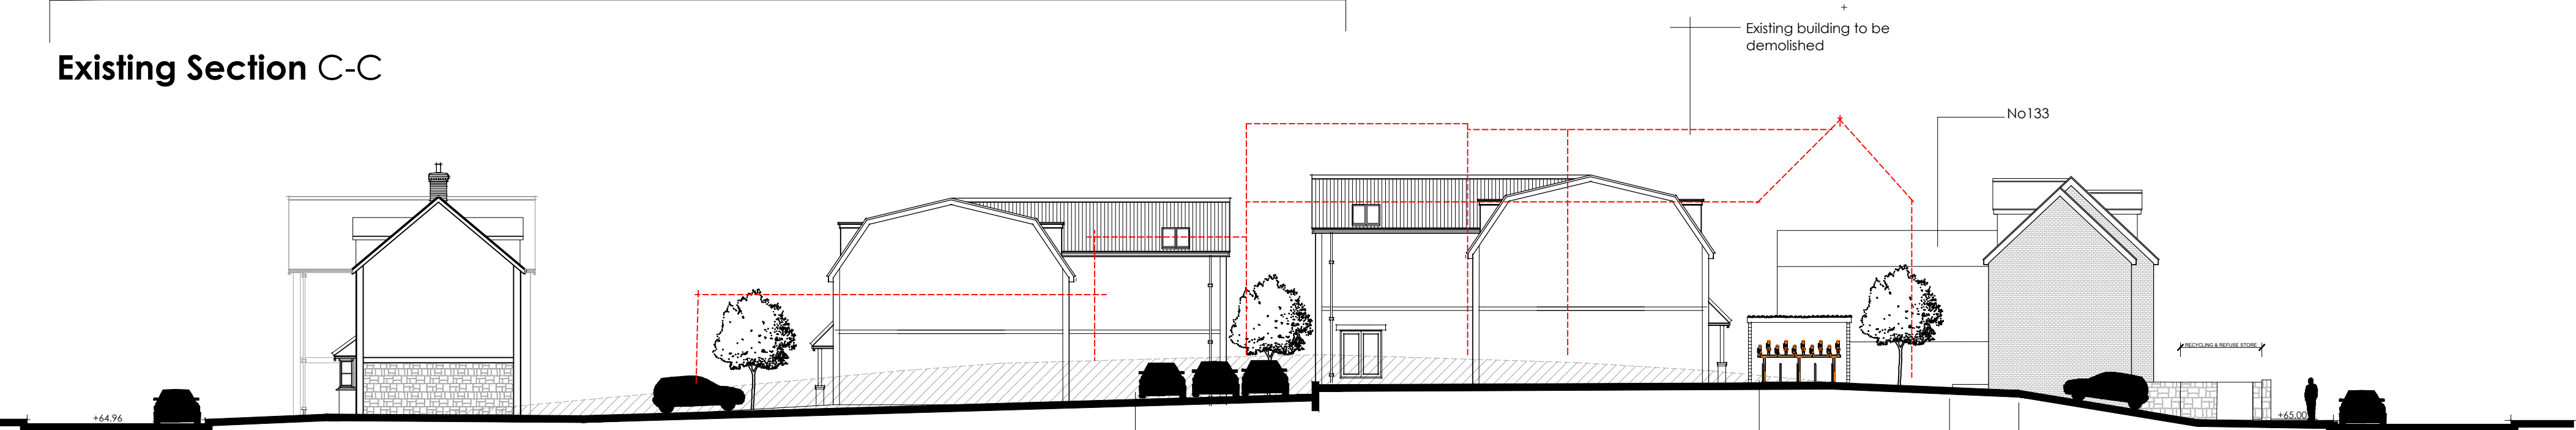

Proposed Section A-A



Proposed Section B-B



Proposed Section C-C

Materials



Slate appearance roof tile



Brickwork



Render



Grey fascias and rainwater goods



Grey windows



Bath stone heads and cills



James Hardie plank cladding - Iron grey

Rev C 15.09.25 Additional information added



20 Parsonage Road, Long Ashton, Bristol BS41 9LL t: 01275 791846

Project : Leonora Home ,Wood Lane Chippenham Scale : 1:200 @A1 Date : 19.07.25 Title : ILLUSTRIVE SITE SECTIONS Drawing No: 2316 - 004D