


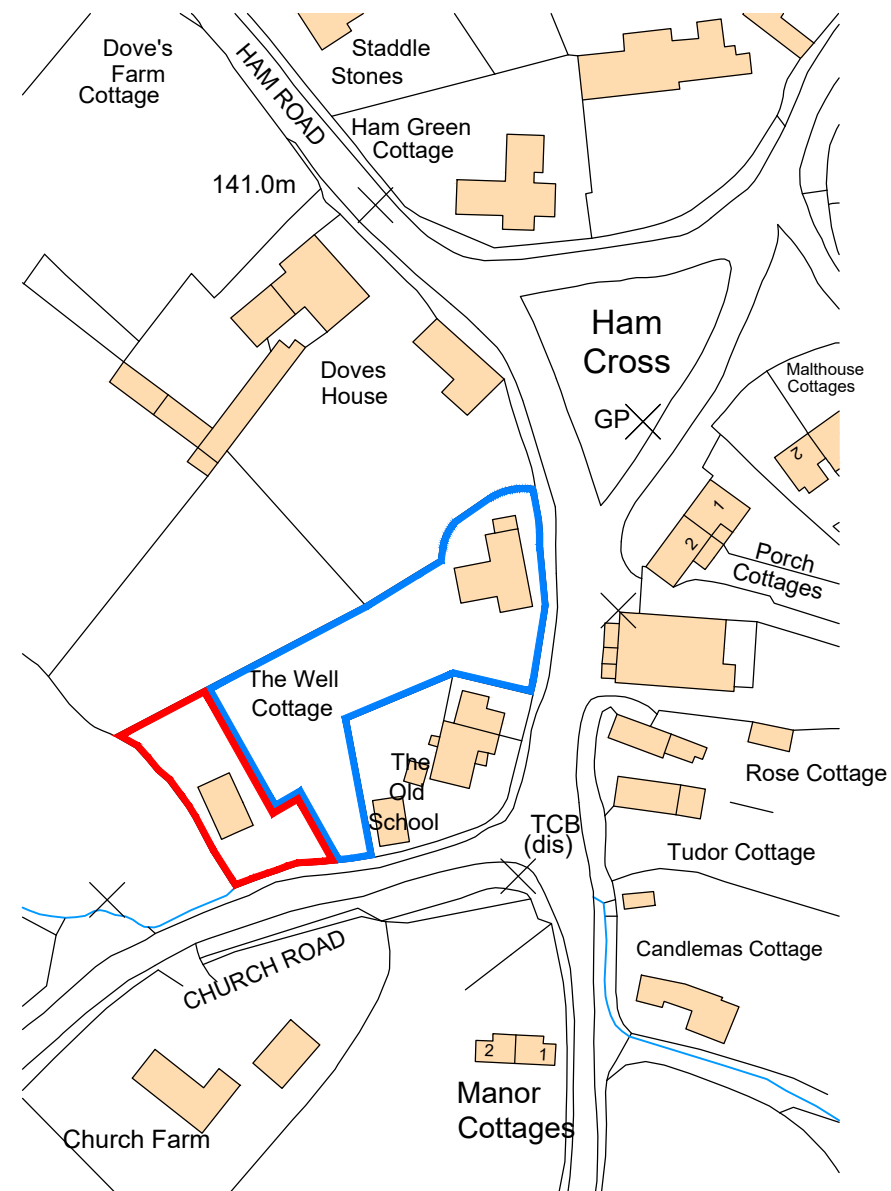

location plan
1:1250



revisions	initial	date

Contractors, Sub Contractors and Suppliers are to check all relevant dimensions and levels of site and buildings before commencing any shop drawings or building work.


This drawing is copyright and may not be reproduced in any part of form without the written consent of Fowler Architecture and Planning

project
THE WELL COTTAGE
Ham, Wiltshire

drawing
Garage conversion.
Location plan

scale 1:1250 @A3 drawn by -- date Jan '26

150523-101 drawing no rev

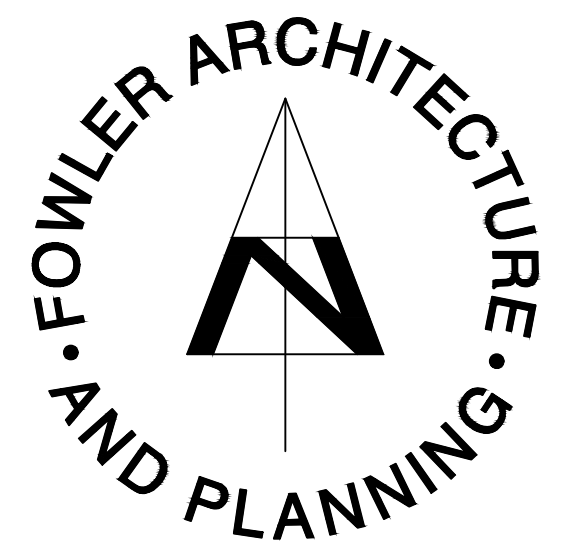

19 High Street
Pewsey
Wiltshire
SN9 5AF

tel (01672) 569444

enquiries@faap.co.uk