




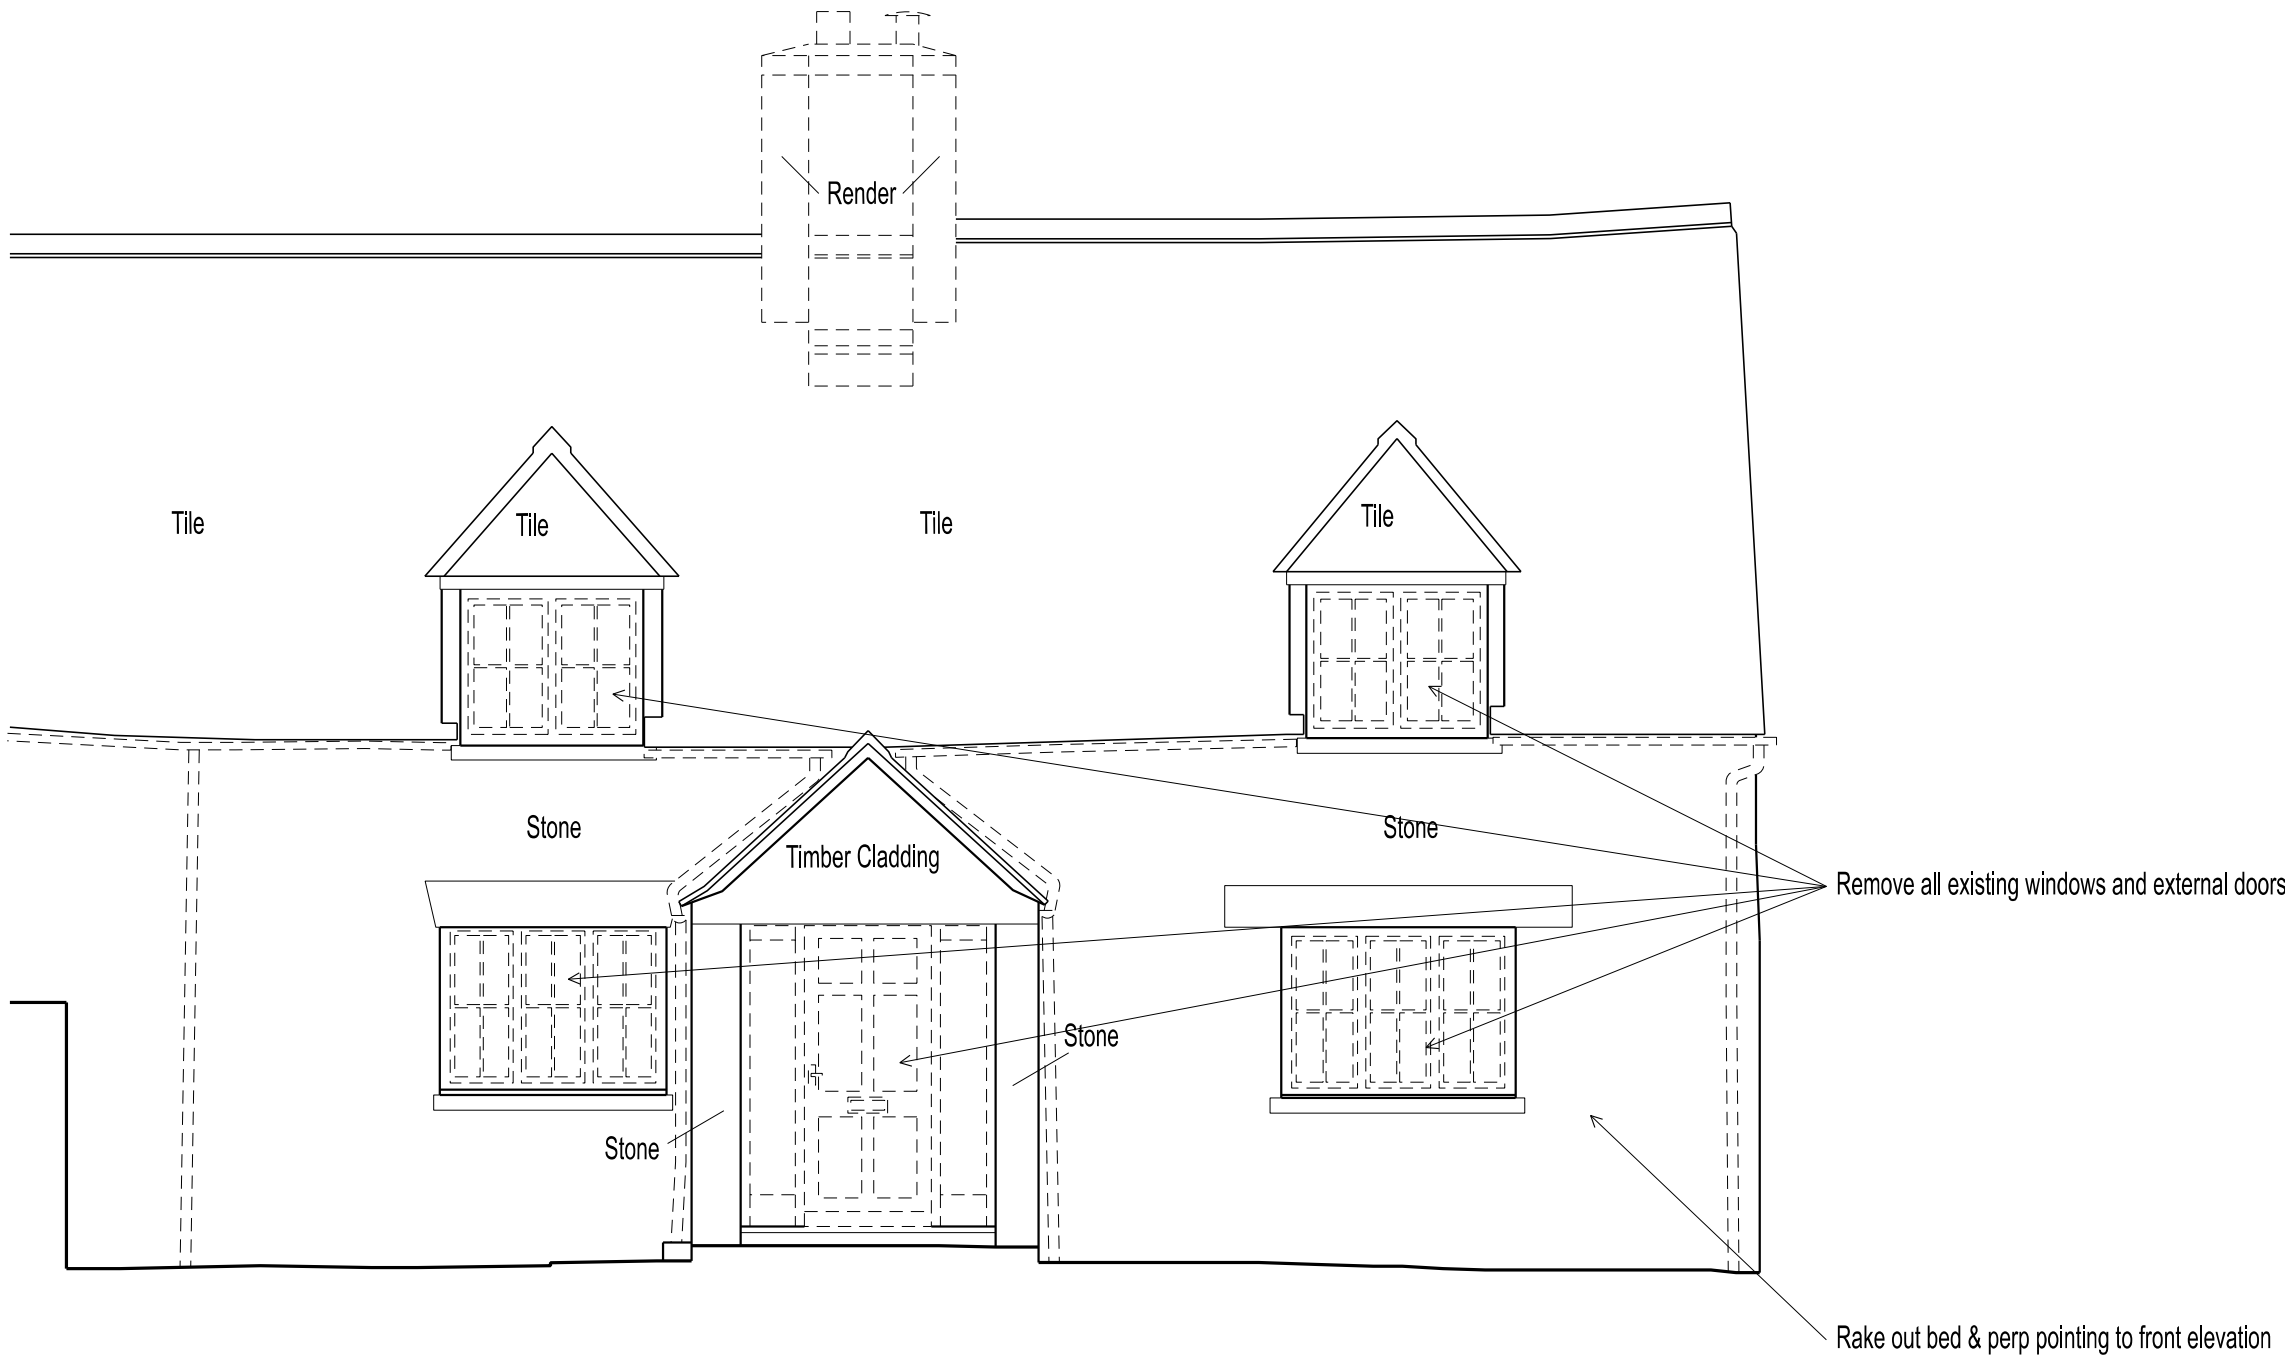


Datum 18.000m Elevation 1

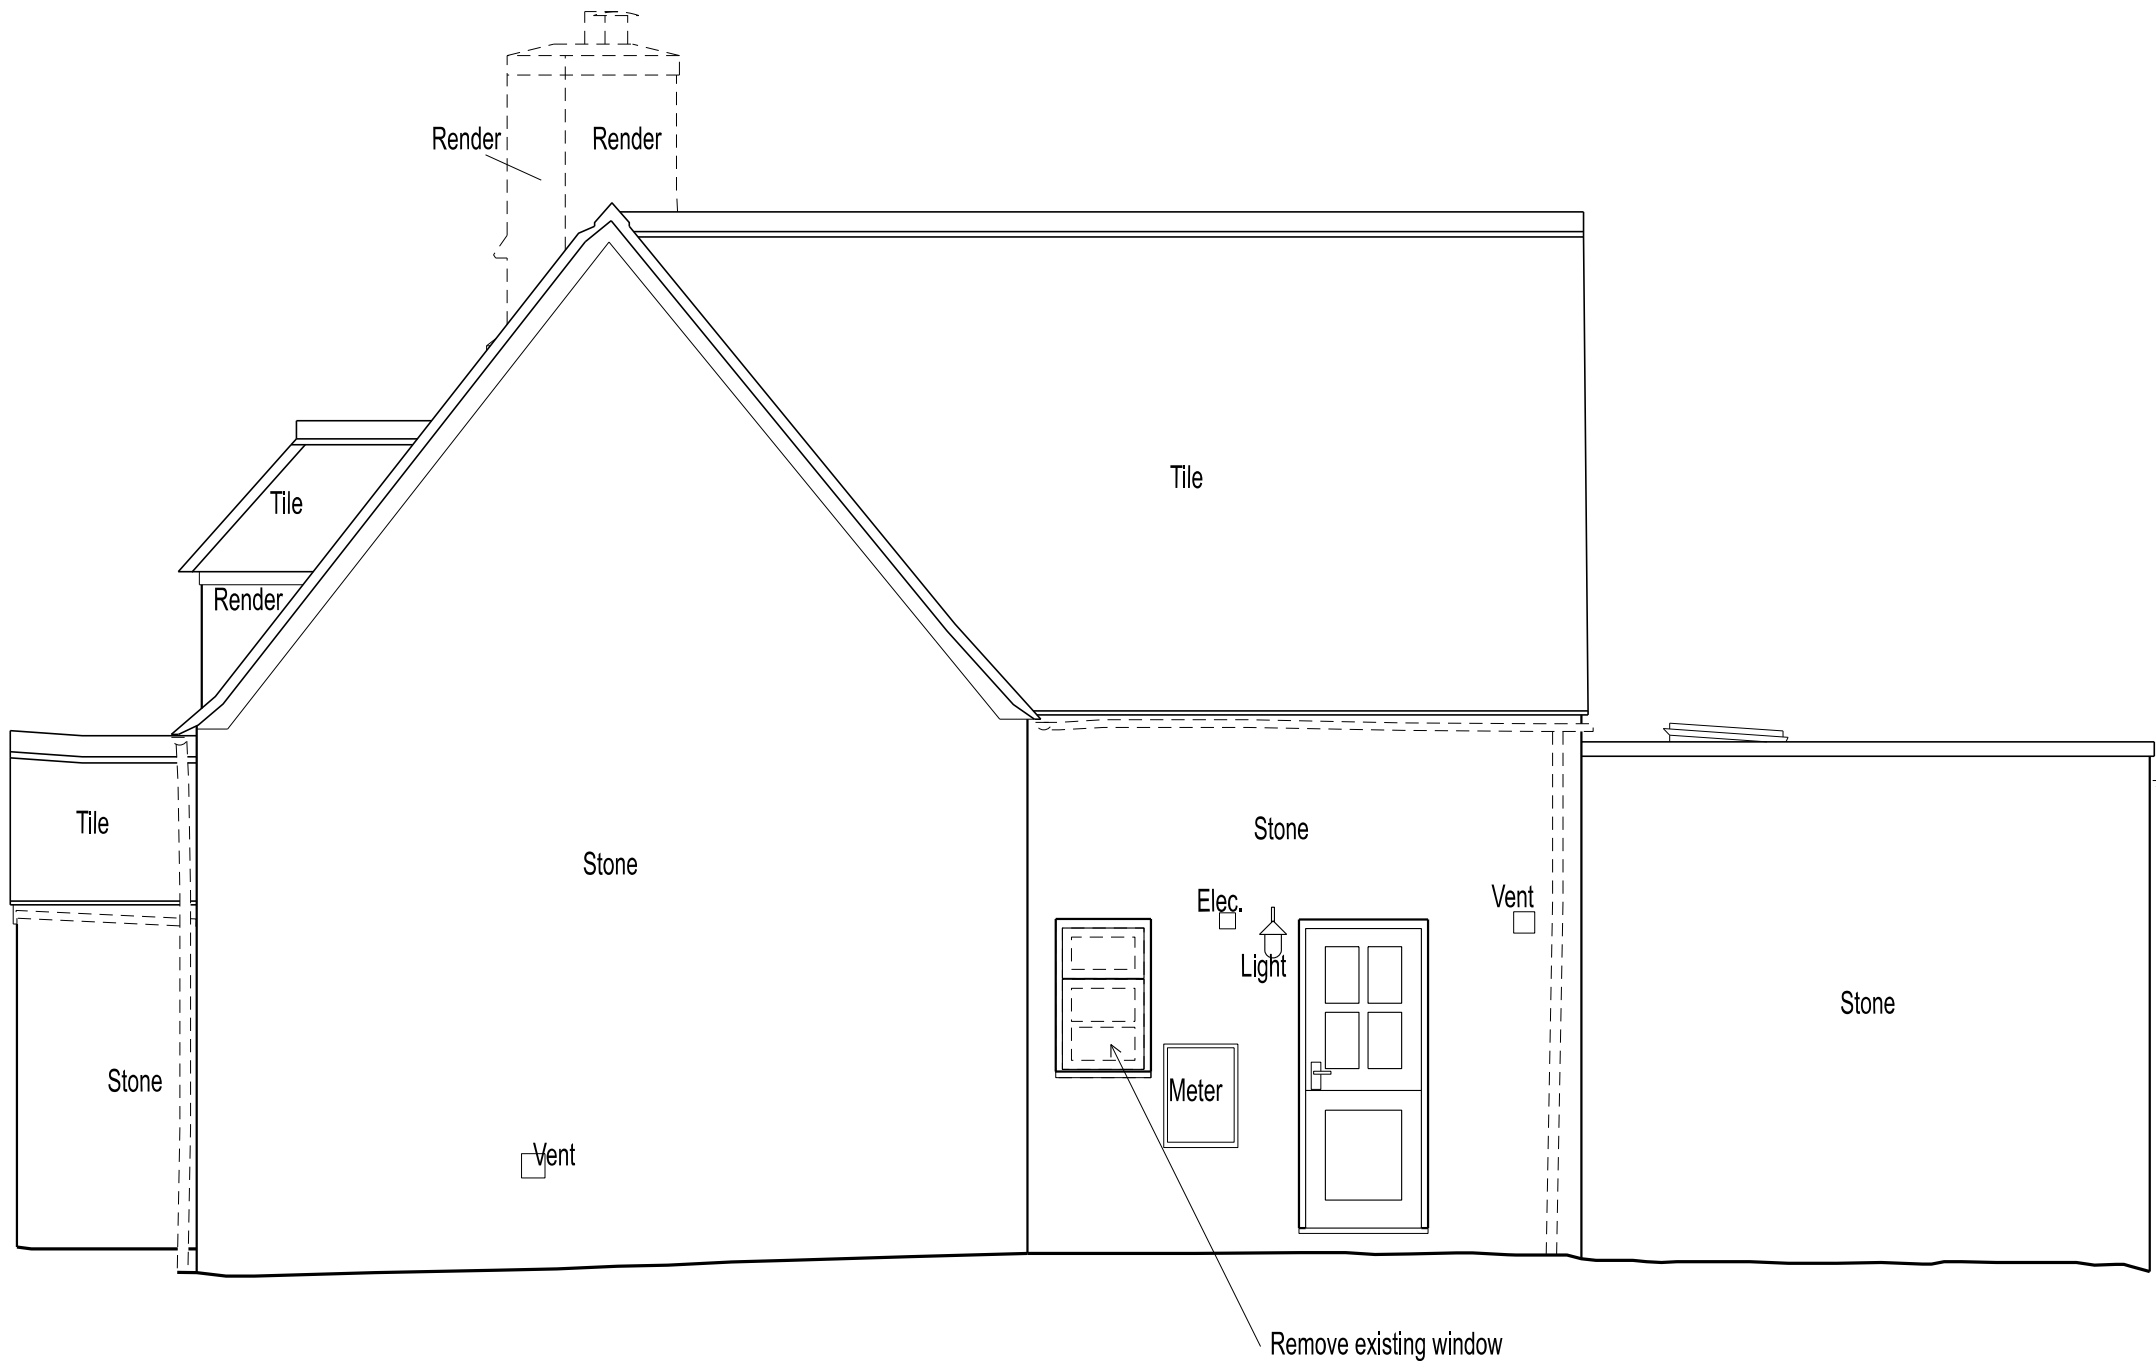


Datum 18.000m Elevation 3

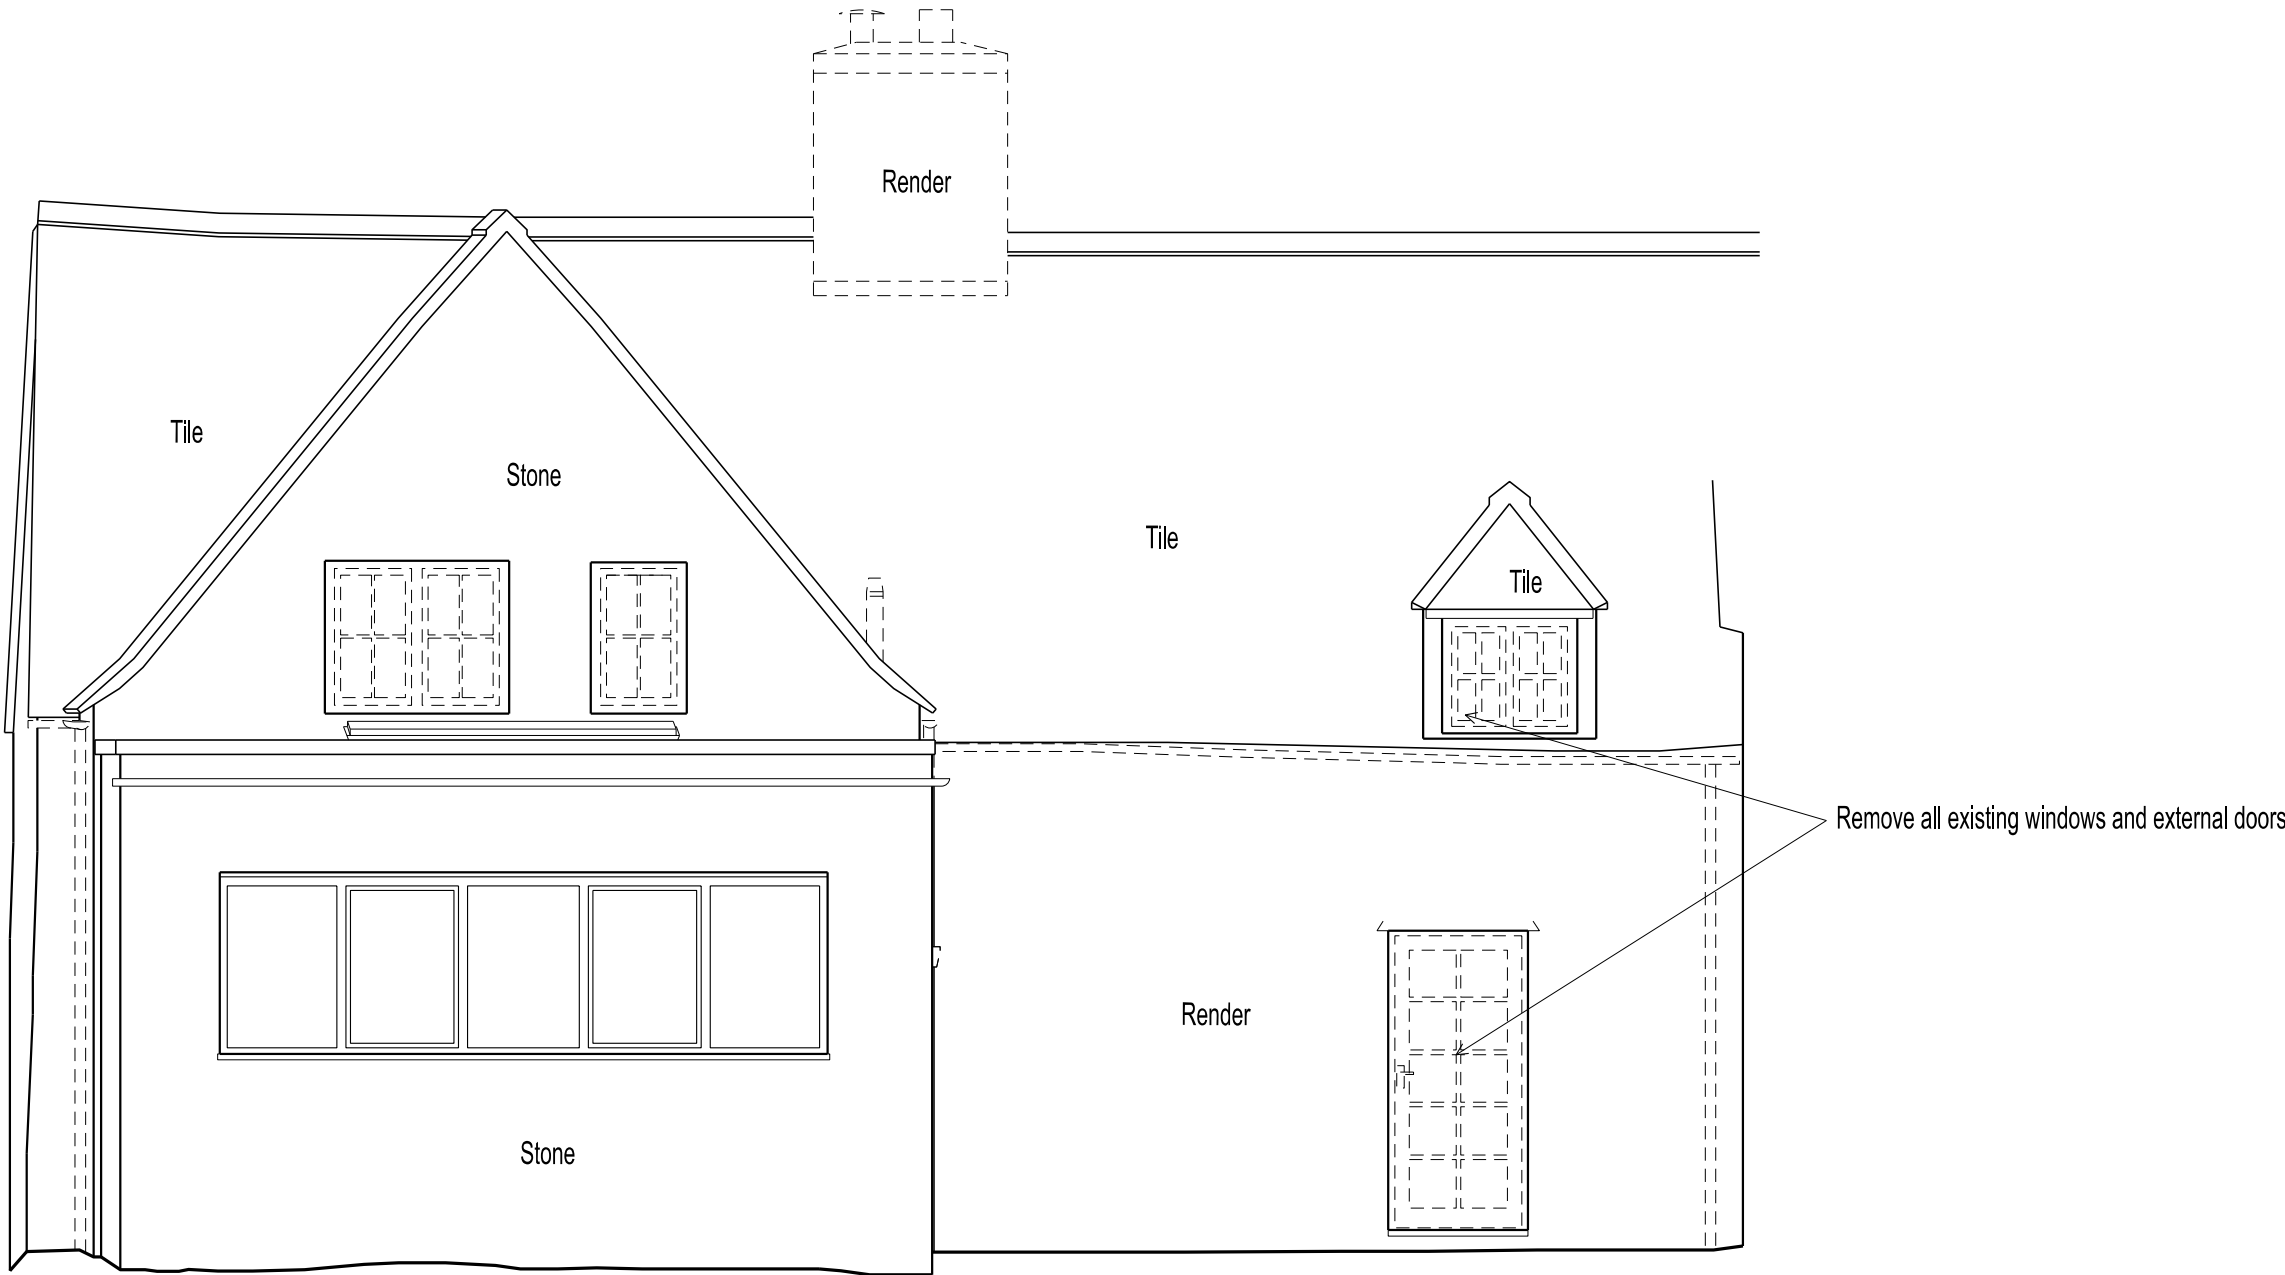


Datum 18.000m Elevation 2

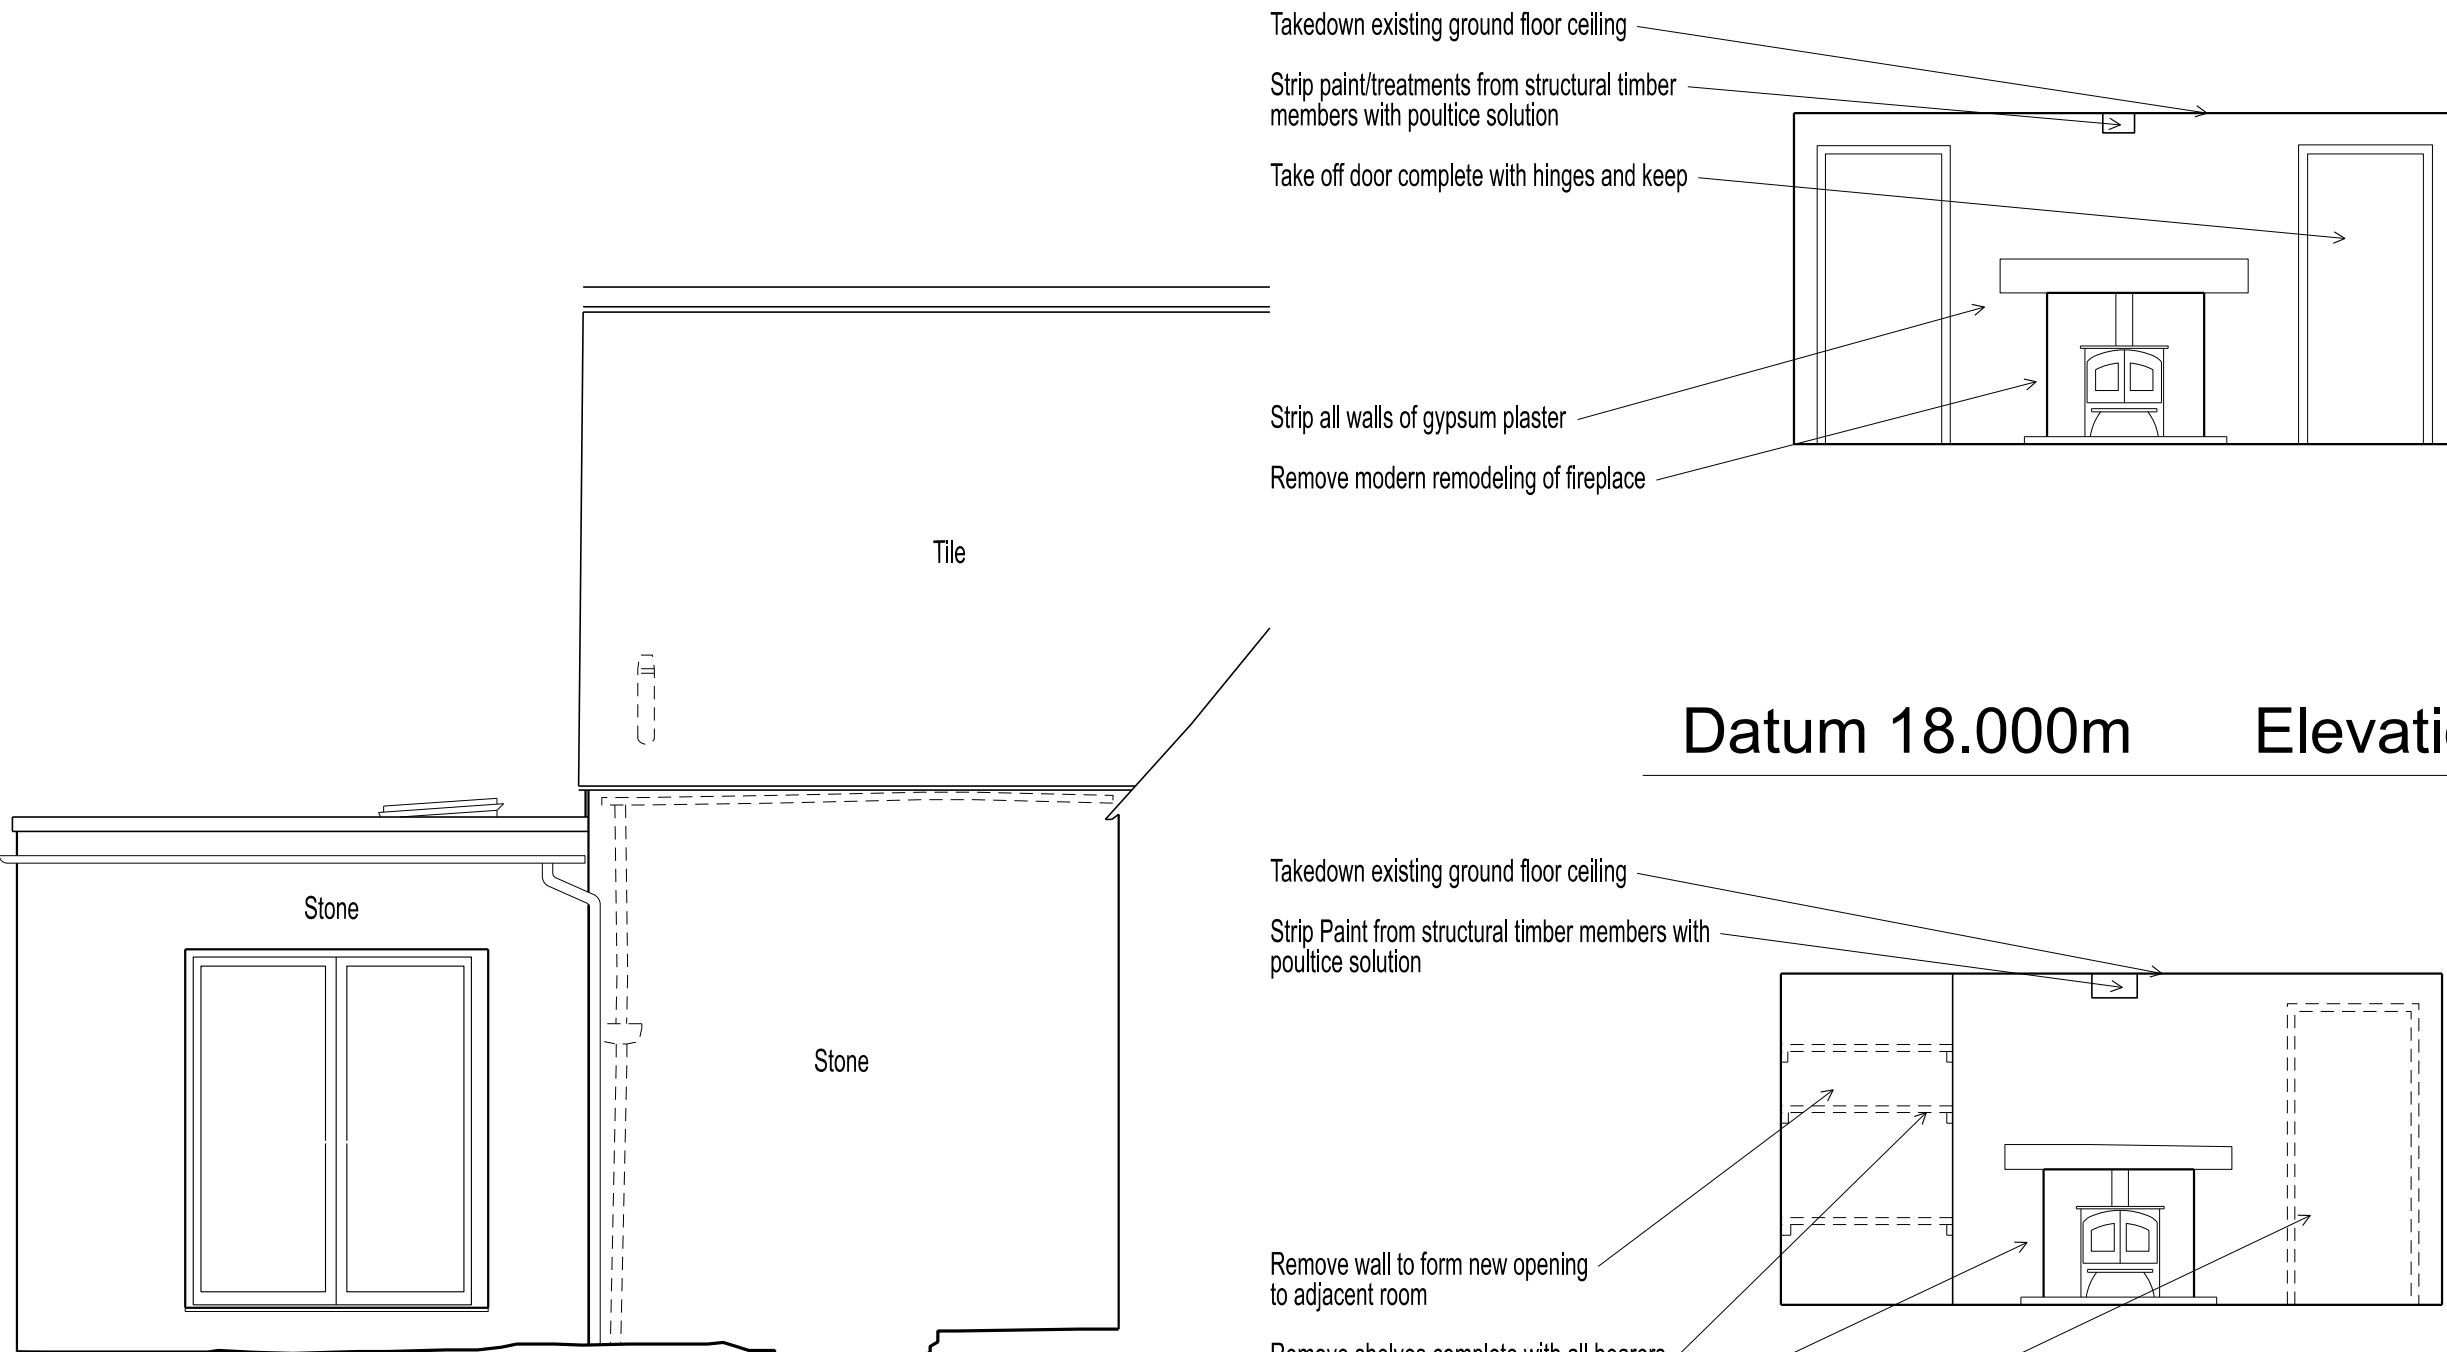

Datum 18.000m Elevation 5

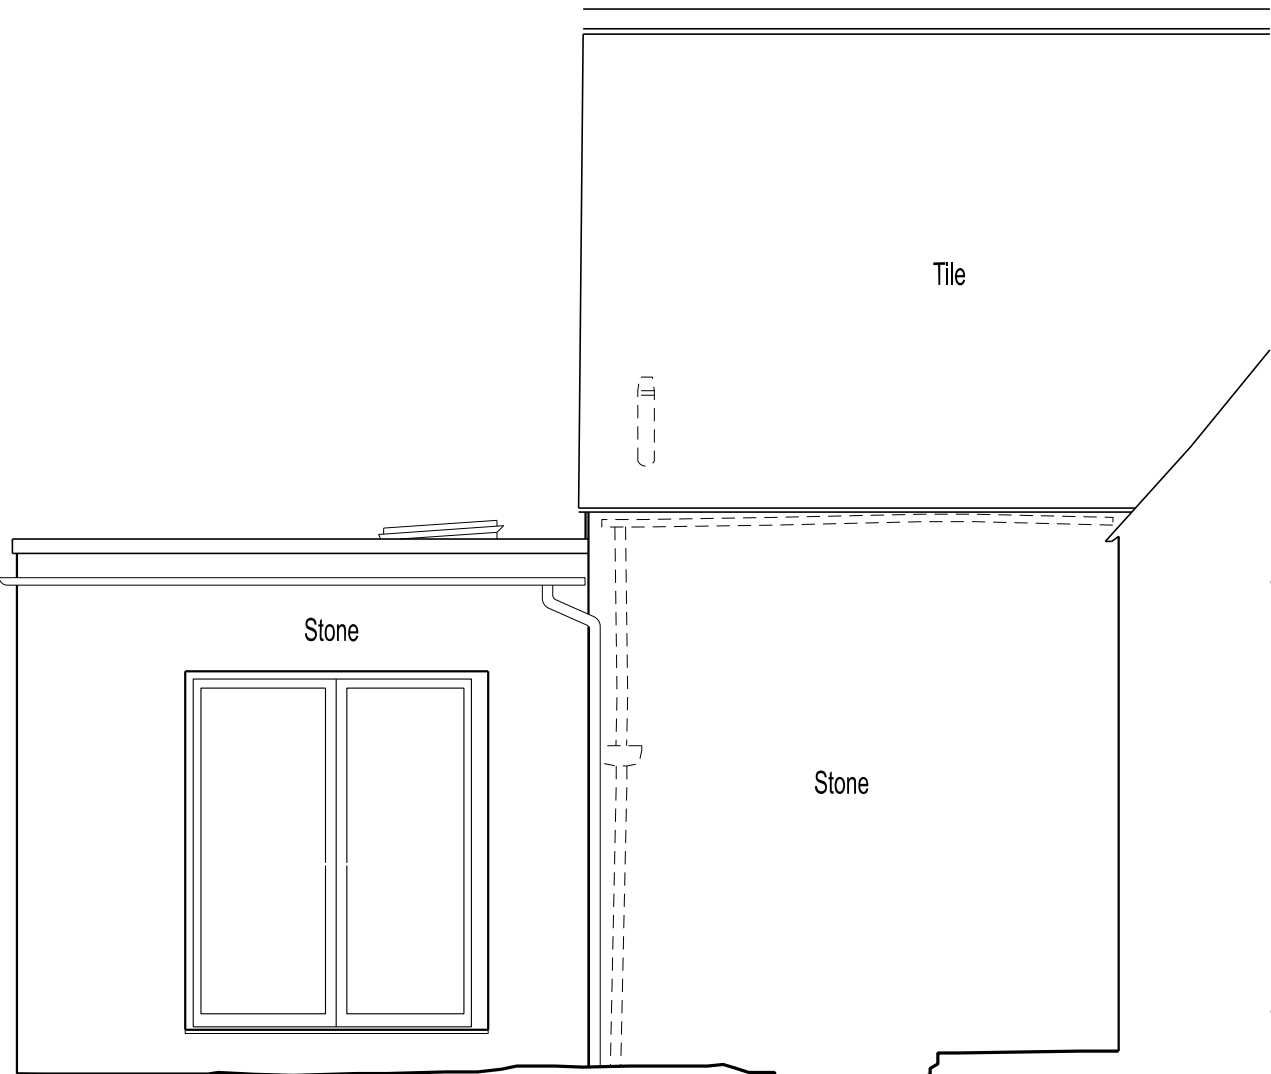

Datum 18.000m Elevation 4

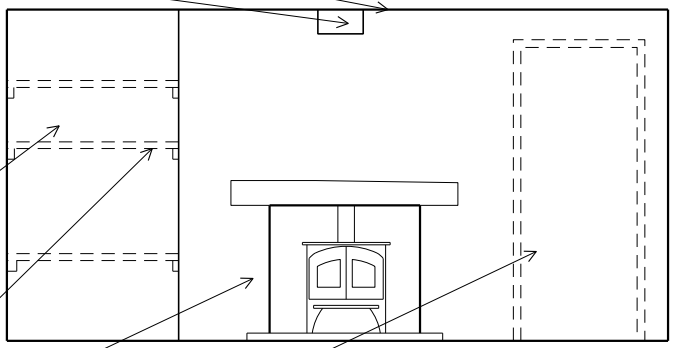


Datum 18.000m Elevation 6

NOTES:
1. Figured dimensions to be taken in preference to scaled dimensions.
2. Large scaled drawings to be taken in preference to small scale.
3. Critical dimensions to be taken from site.
4. If in doubt, the contractor must ask for clarification.
5. These drawings and designs are the copyright of James Slater & Co. and may not be reproduced or used without permission.

C	09/02/2026	BDR	Issued for Listed Building Consent
B	30/01/2025	BDR	Amended to client comments
A	13/01/2025	BDR	Amended to client comments

Rev.ID	Rev.date	Rev.by	Comment
--------	----------	--------	---------

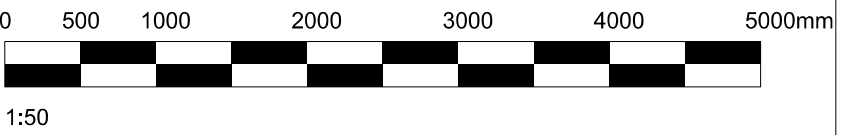

CLIENT:
Whitehead & Walters

TITLE:
Demolition Elevations

STAGE:
Feasibility

SITE:
**7 Dairy Farm
Ashton Keynes
Wiltshire
SN6 6NZ**

JAMES SLATER & CO
SURVEYING & ARCHITECTURE

19 Dyer Street
Cirencester
Gloucestershire
GL7 2PP
Tel: 01285 650686
Fax: 01285 644212



www.jamesslater.co.uk

SCALES:
1:50 @ A1

DATE:
5/01/2026

DRAWN:
BDR

CHECKED:
AI

DRAWING NUMBER:
25-199-0301

REV:
C