


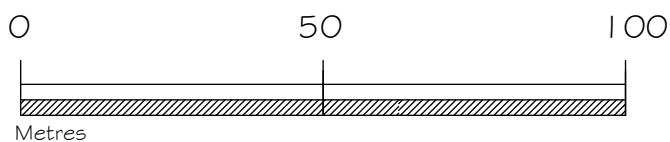

LOCATION PLAN 1:1250

Ordnance Survey Licence No: 100037384



Rev Date Notes



**TOWN AND
COUNTRY
PLANNING
DEVELOPMENT
CONSULTANTS**

LPC (TRULL) LTD.,

TRULL, TETBURY, GLOUCESTERSHIRE GL8 8SQ
Tel: 01285 841433 email: admin@lpctrull.com

Client
Fiona Bendall

Project
34 Broad Town Road, Broad
Town, Swindon SN4 7RB

Drawing
LOCATION PLAN

Date: February 2026 Scale: 1:1250 @ A4
Drawing Number

LPC 6300 EX 01