

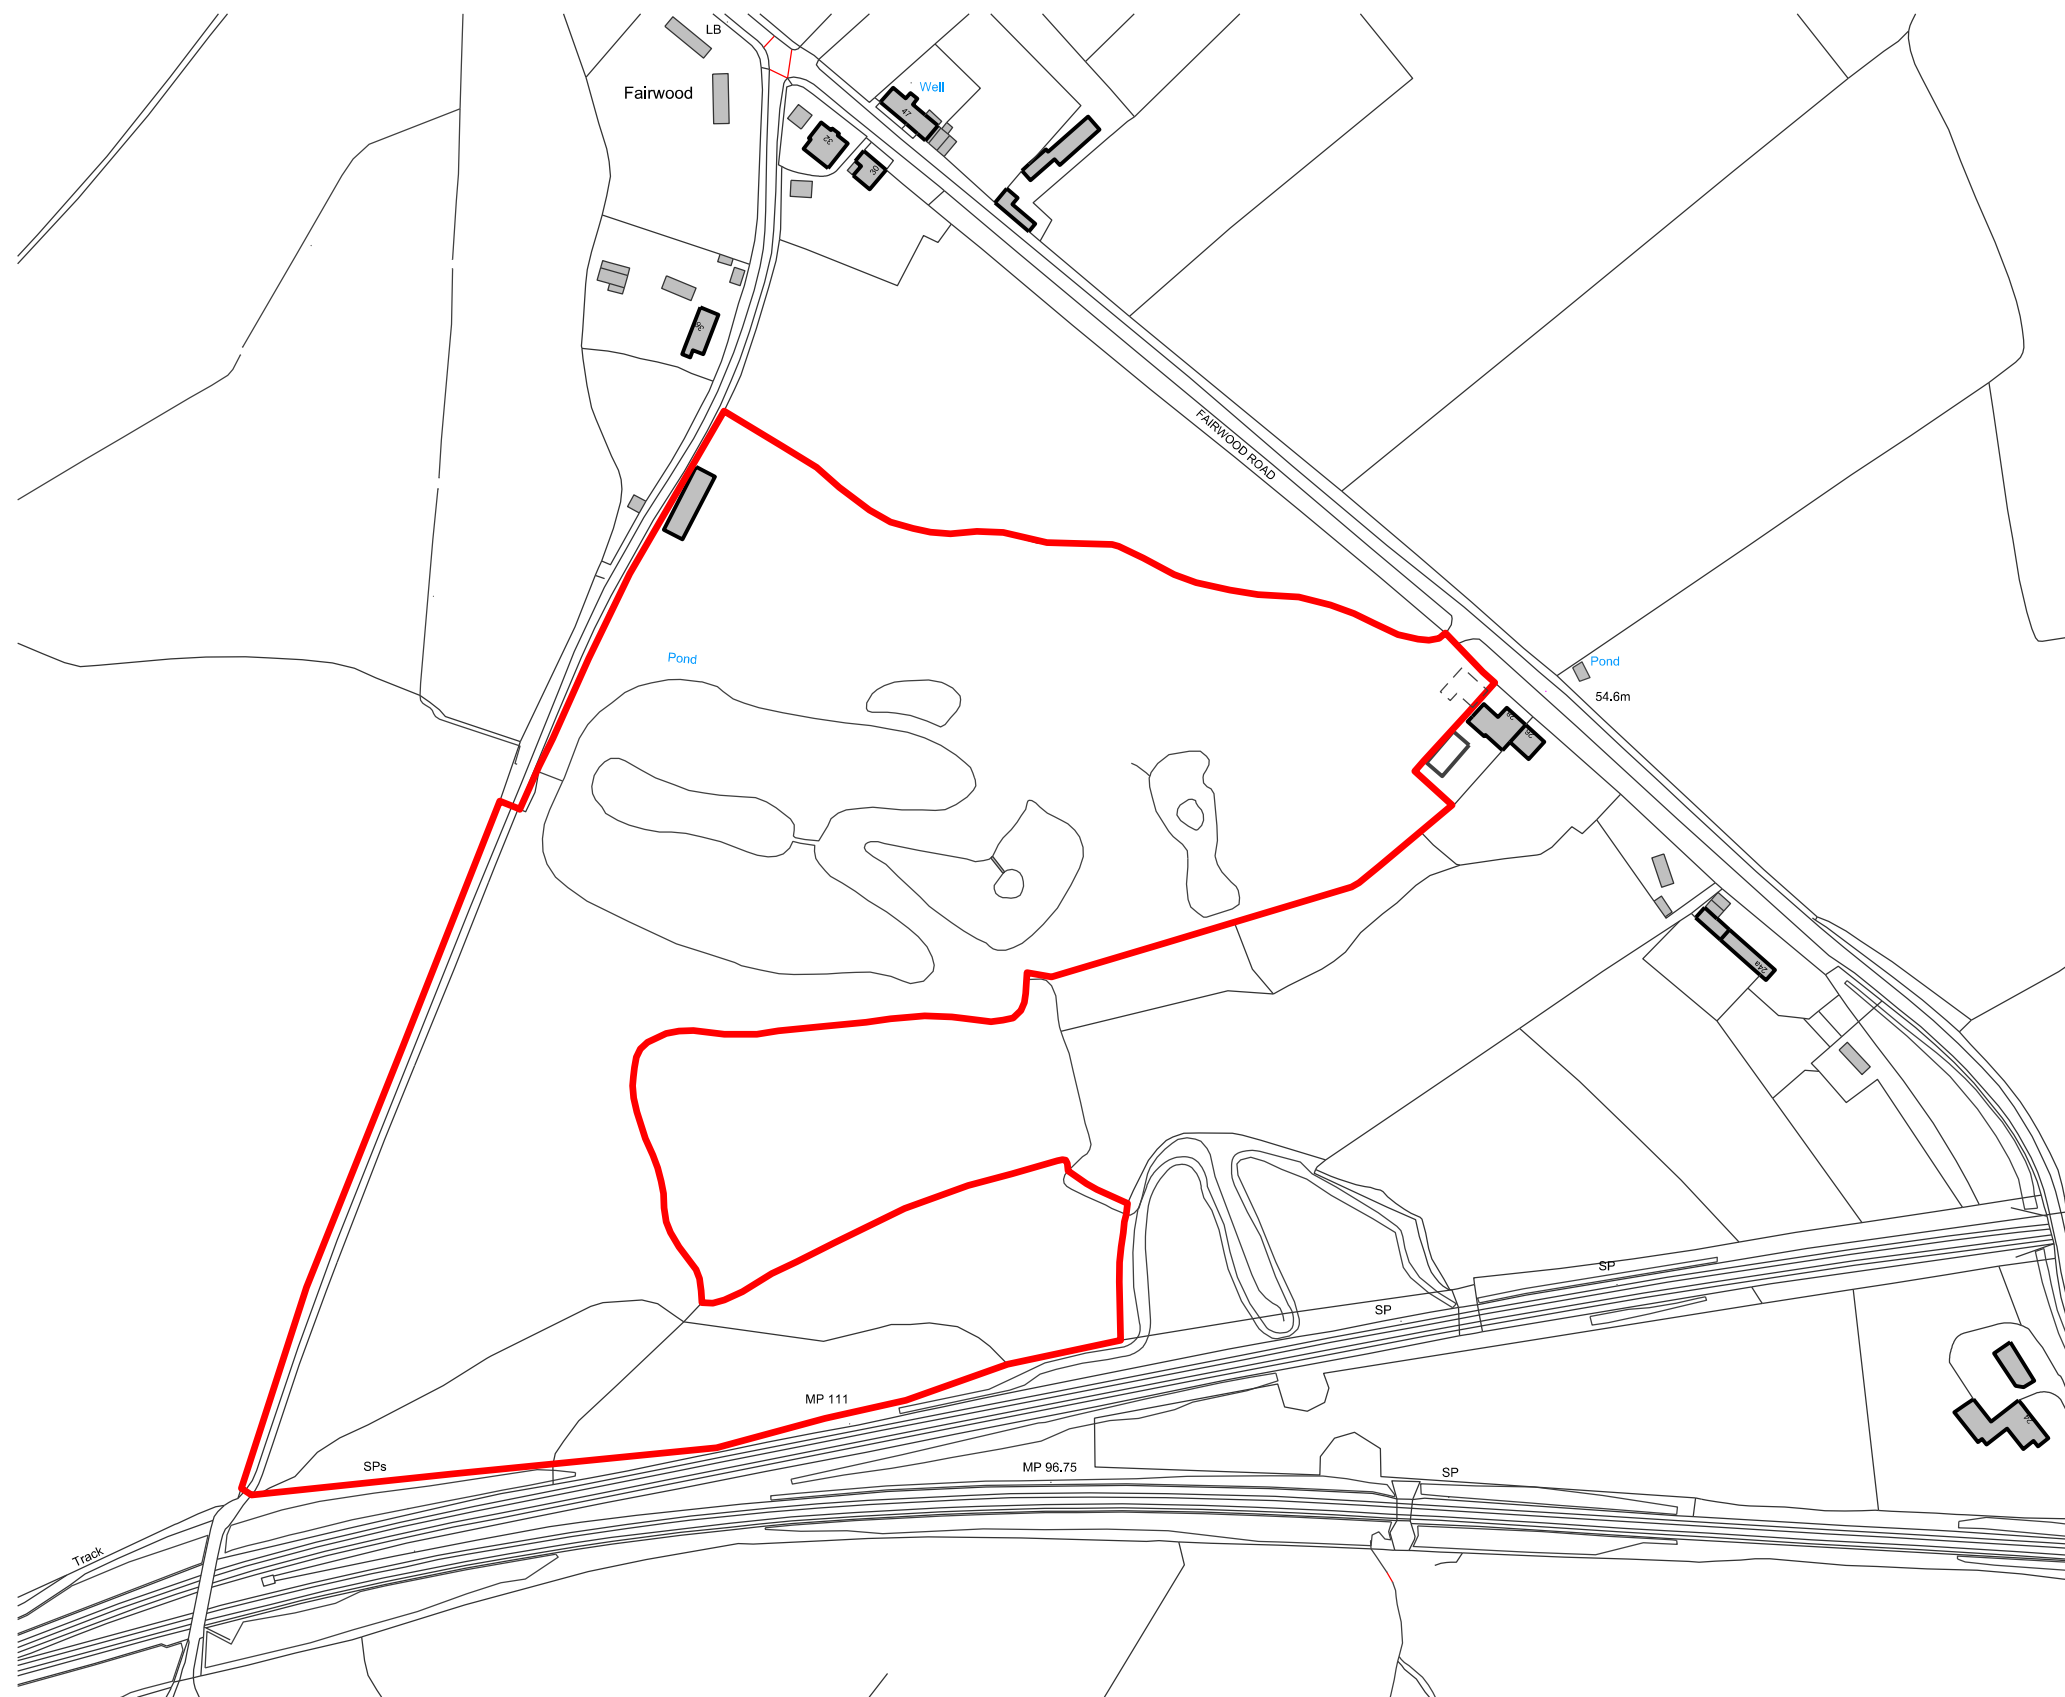


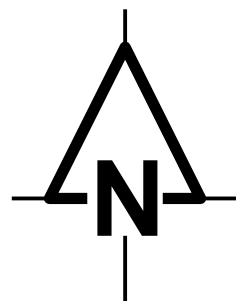

Ordnance Survey, (c) Crown Copyright 2016. All rights reserved. Licence number 100022432

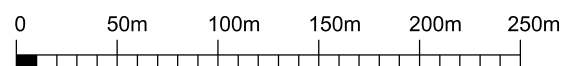

The Old Ride
Bath Road
Bradford on Avon
Wiltshire
Tel 01225 865220
Fax 01225 866086

ASHLEY
DESIGN

CLIENT Mr C Thomas
PROJECT Cuckoo's Rest, Dilton Marsh, Westbury, Wiltshire.
DRAWING TITLE Site Location Plan
SCALE 1:2500 @ A3 DRAWN sept 2016 DATE MAS

DRAWING NUMBER
2626 - 08

REVISIONS
A B C D E

All rights described in Chapter IV of the Copyright, Designs and Patents Act 1988 has been generally asserted © 2011 Ashley Design Associates. Contractors must check all dimensions on site. Only figured dimensions are to be worked from.