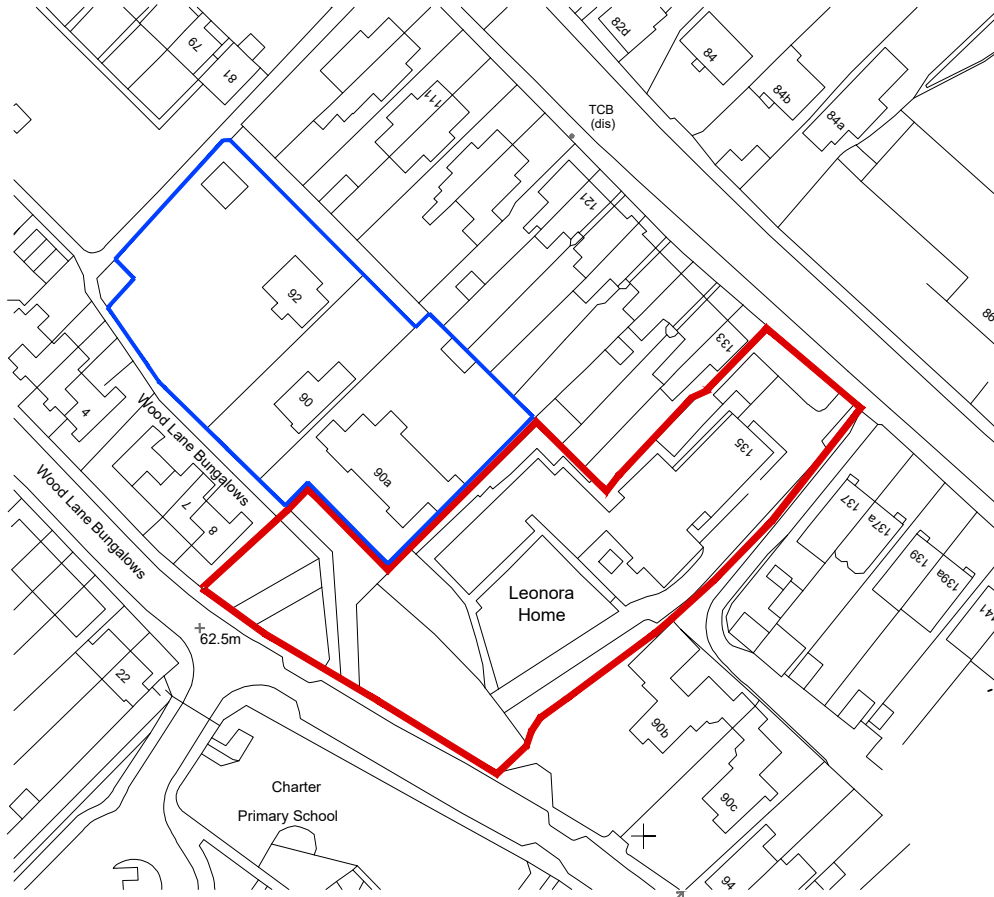


SITE LOCATION PLAN

SITE SIZE 3160sqm

Avec Design.

20 Parsonage Road, Long Ashton, Bristol BS41 9LL

t: 01275 791846

www.ge2.co.uk

Project : Leonora Home ,Wood Lane
Chippenham

Scale : 1:1250 @A4

Date : 19.07.25

Title : site location plan

Drawing No: 2316 - 100C

