



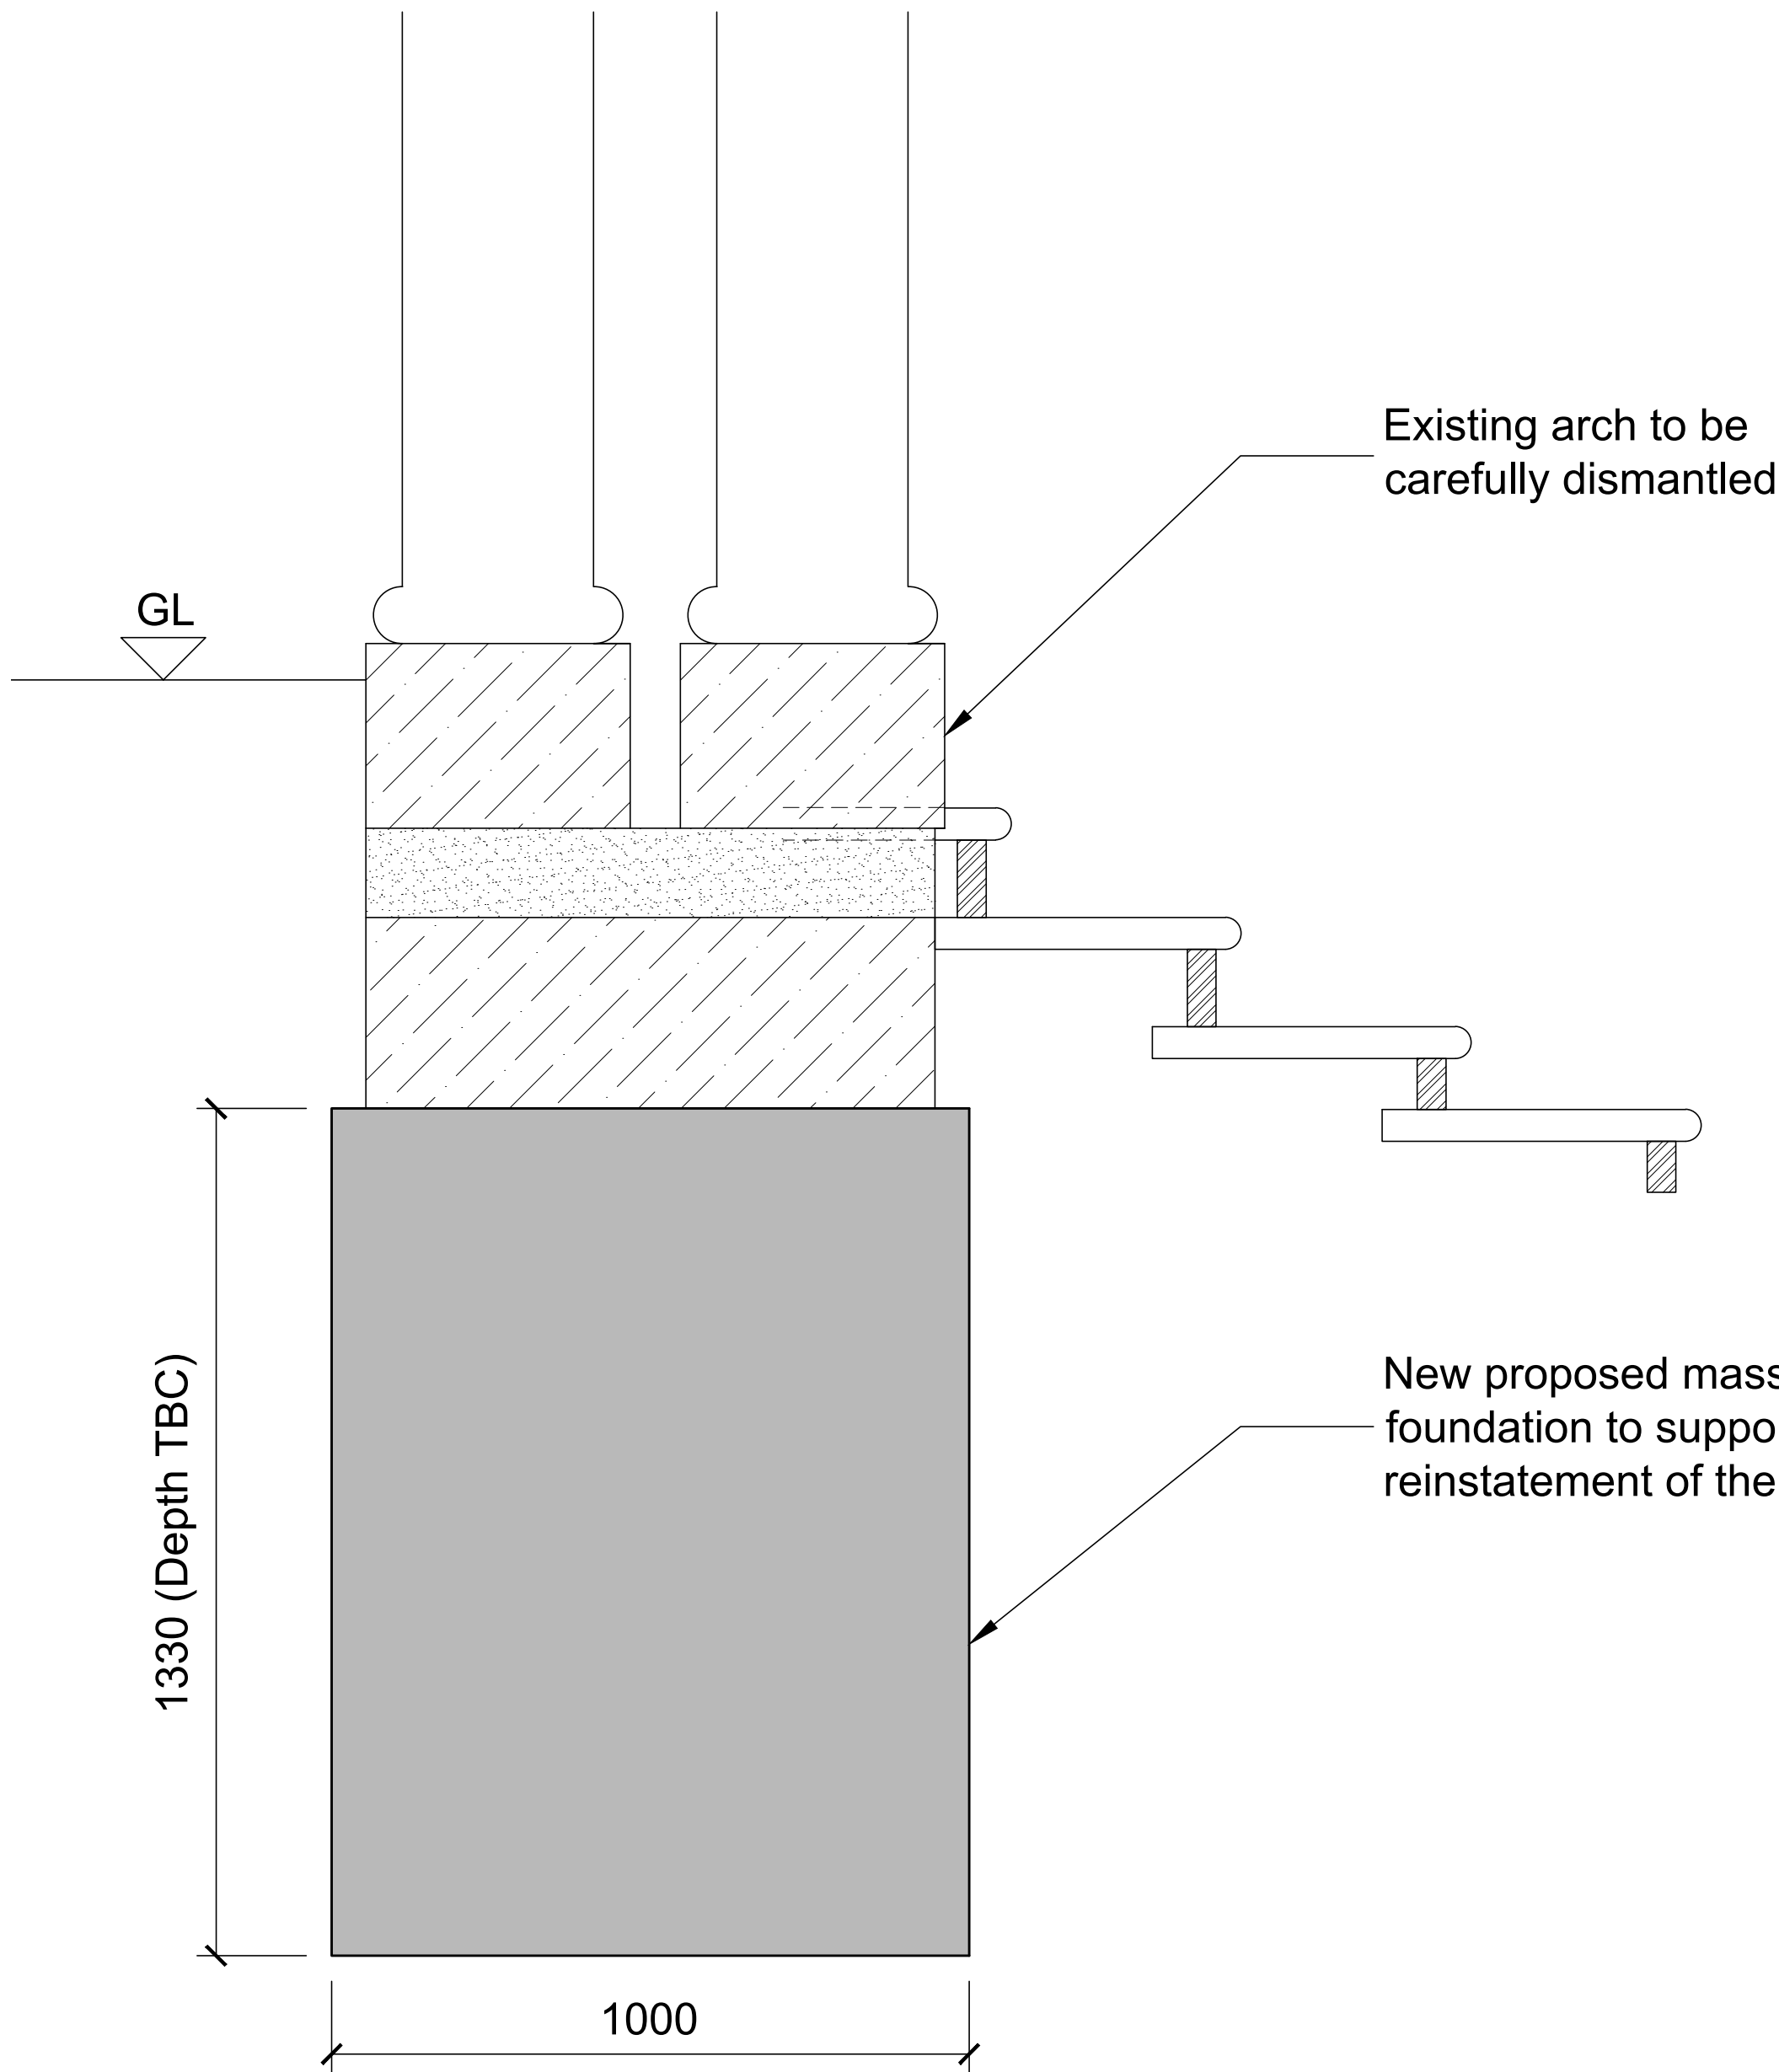

Section

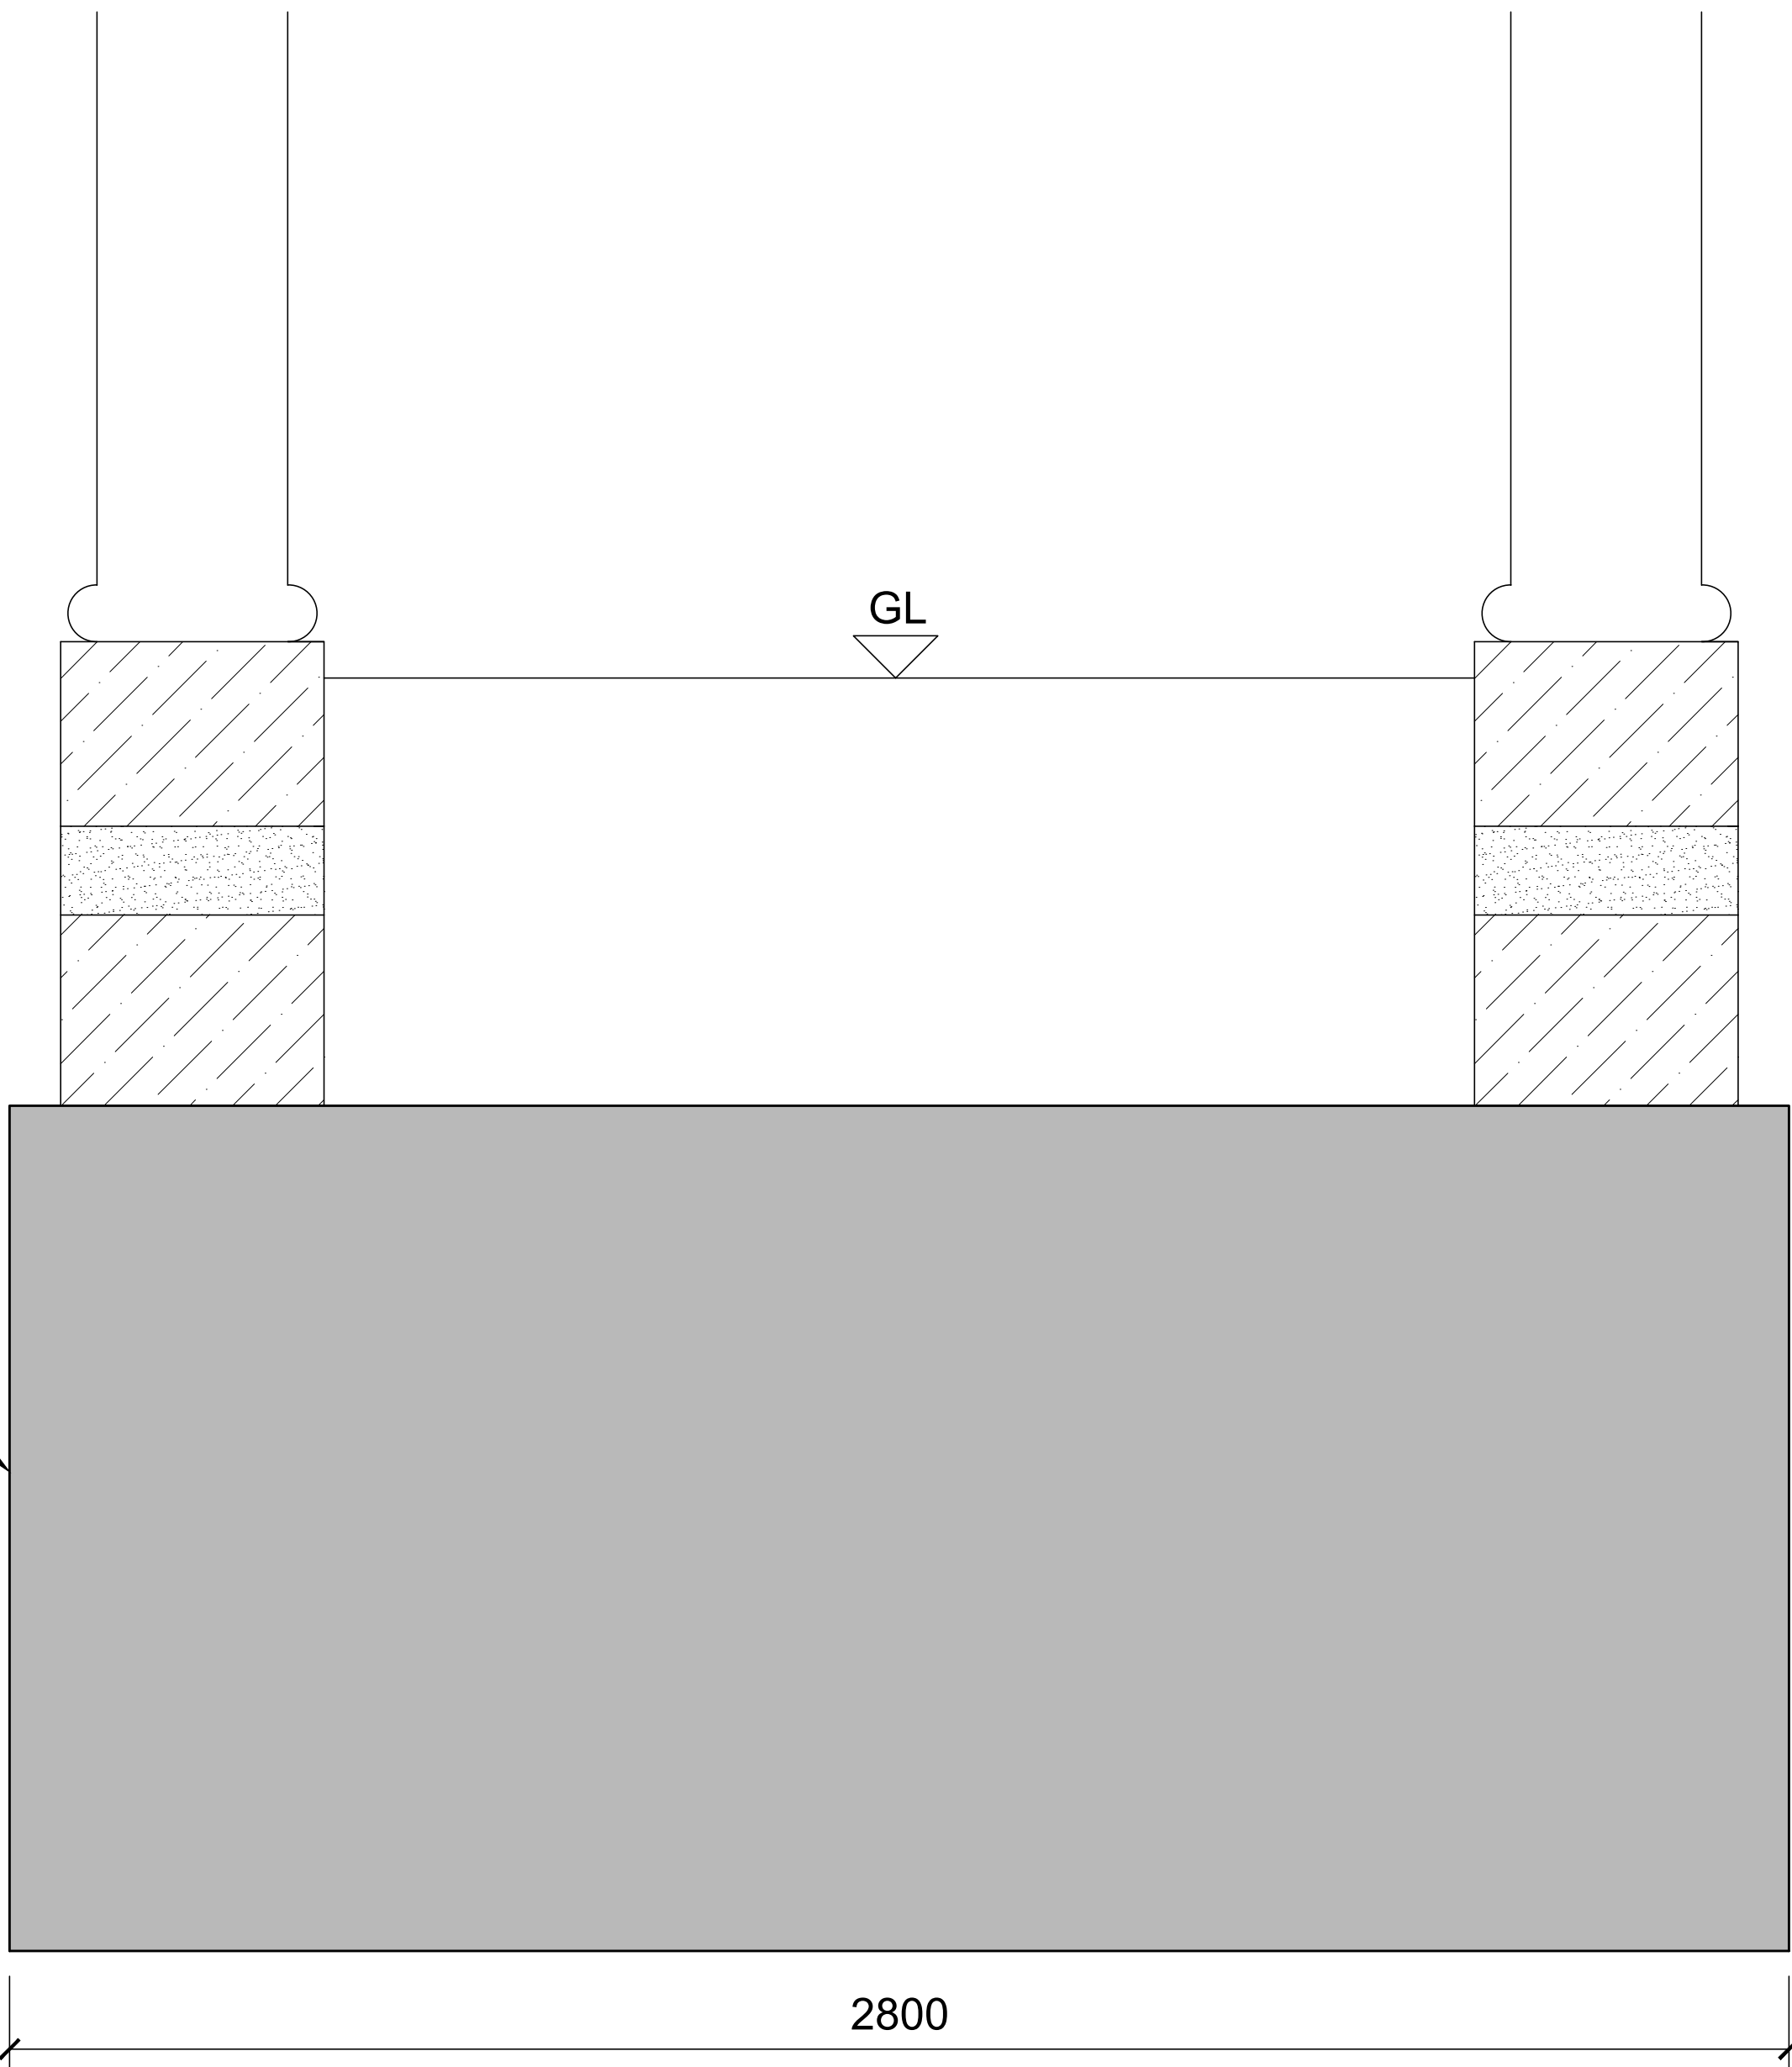


Elevation

Exact depth of foundation to be confirmed once a full site investigation can be carried out following the careful taking down of the existing arch.

Current depth shown is to the first landing level of the garden steps.

This drawing is to be read in conjunction with Frank W. Haywood & Associates Ladies Arch Foundation Proposal report

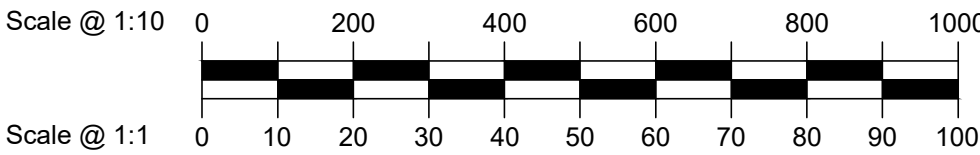

- Notes:
- General**
1. This drawing to be read in conjunction with all other relevant Architects, engineers and specialist contractors drawings, details and specifications.
 2. All dimensions to be verified on site, dimensions not shown are to be agreed with the Architect prior to work commencing.
- Foundations**
3. Minimum GEN1/ST2/C20 (min. slump 125mm) for trenchfill footings.
 4. Levels in bracket show existing ground levels.
 5. All foundation formation levels to be free of soft spots, deleterious material, root growth and desiccated clay.
 6. All excavations are to be kept dry until concrete is poured. If bases are not poured within two hours of inspection/approval, then 50mm lean mix concrete is to be poured at at underside of base level.
 7. All strip foundations to be set out centrally under all masonry walls unless otherwise shown on FWH&A drawings.
 8. In all cases, foundations should be at least 300mm into firm ground strata. Where large pockets of soft/weak material is encountered at foundation level, they should be removed and replaced with suitable concrete.
 9. Thickness of foundations shown are for pricing purposes only, top of footings should be leveled to suit architect's brick/block coursing levels.
 10. Engineer to be notified a minimum of 5 working days prior to the anticipated completion of the excavations to allow for arrangement of site visit.
- Stonework**
11. All stonework to be to Architect's specifications

P2	Scale bar added	10/04/25	HJR	
Rev	Description	Date	By	Ck
Drawing Status: PLANNING				
FH FRANK W. HAYWOOD AND ASSOCIATES CONSULTING STRUCTURAL ENGINEERS				
OXFORD TERRACE 13 ALLESLEY OLD ROAD COVENTRY CV5 8BU		Tel: 02476 678921 Fax: 02476 711721 E-mail: fwh@fwhaywood.co.uk		
Client:				
Architect: Scott and Twine Architects and Interior Designers				
Job Title: Devizes Castle				
Drawing Title: Lady Arch Proposed New Foundation				
Scale: 1:10	Size: A1	Drawn by: HJR	Checked by: CH	Date: 31/03/25
Job No. 12444	Drawing No. 54		Revision: P2	