


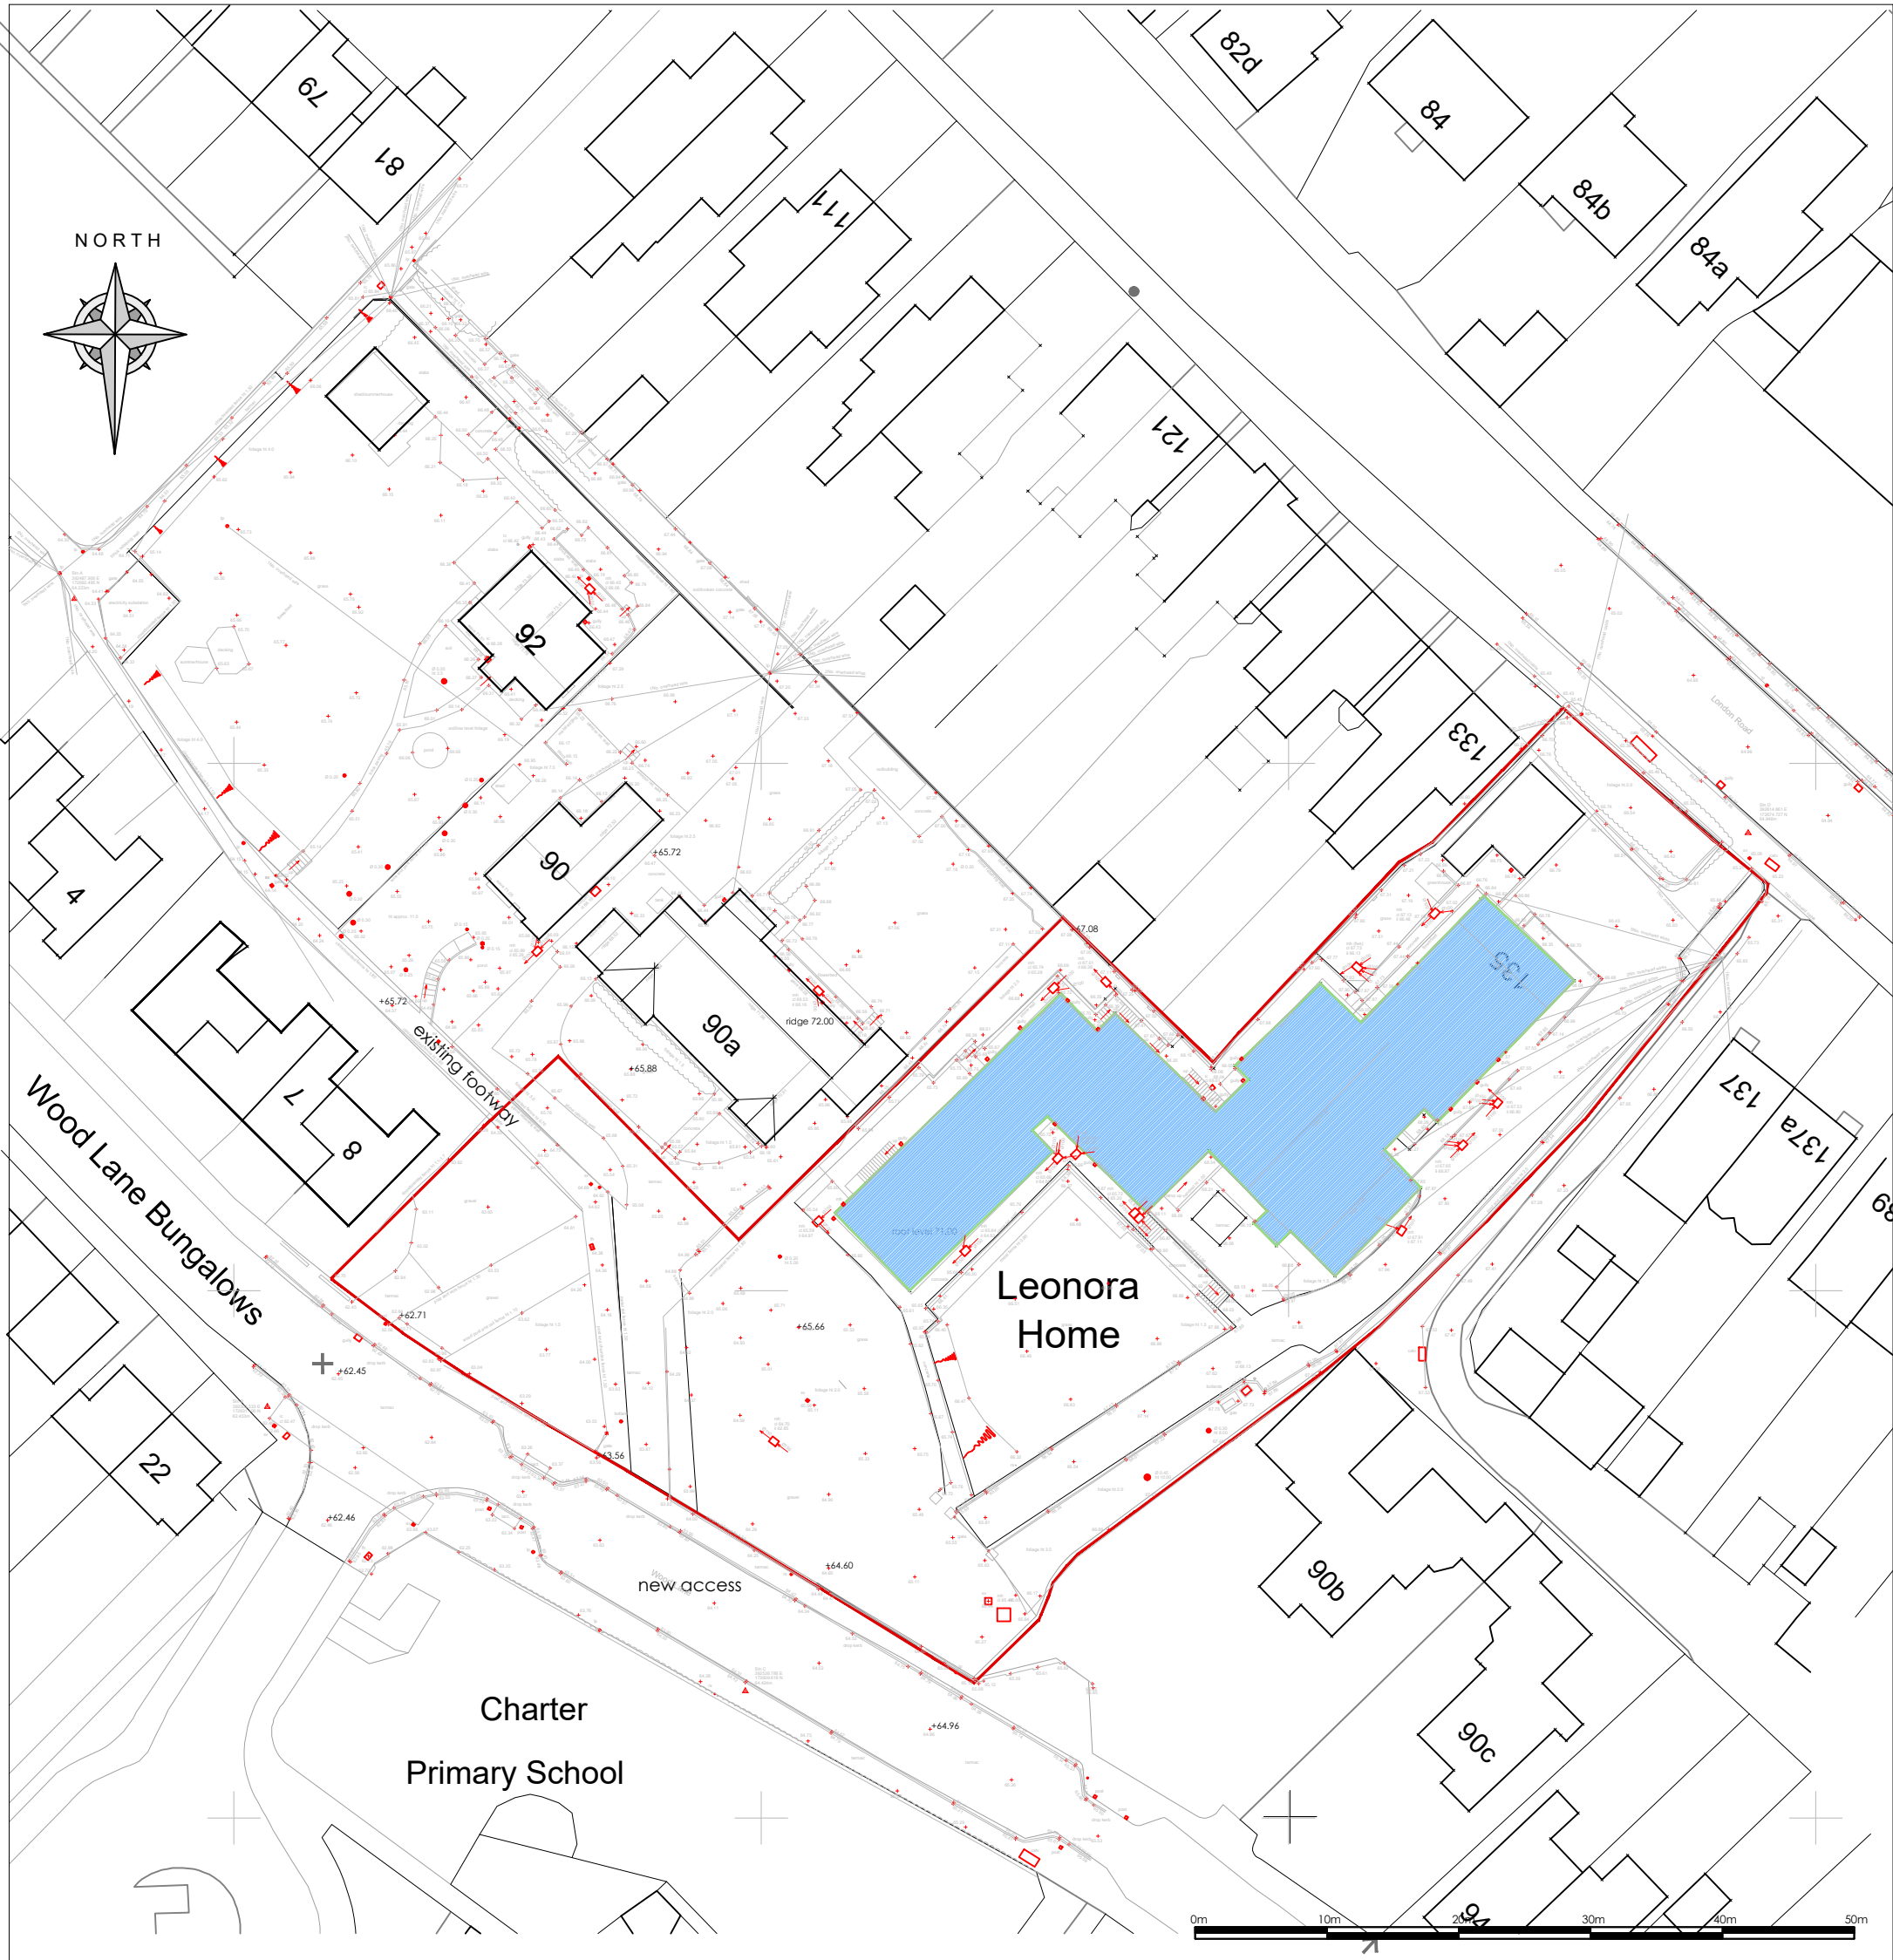

Existing Block Plan

Site size 0.316 hectare

Areas of existing habitat

	Existing buildings 664 sqm
	Hardstanding - 1751sqm
	Garden area - 745sqm

Proposed Block Plan

Avec Design.

20 Parsonage Road, Long Ashton, Bristol BS41 9LL

t: 01275 791846

Project : Leonora Home ,Wood Lane
Chippenhams

Scale : 1:500 @A2
Date : 19.07.25

Title : Block plans

Drawing No: 2316 - 002C