

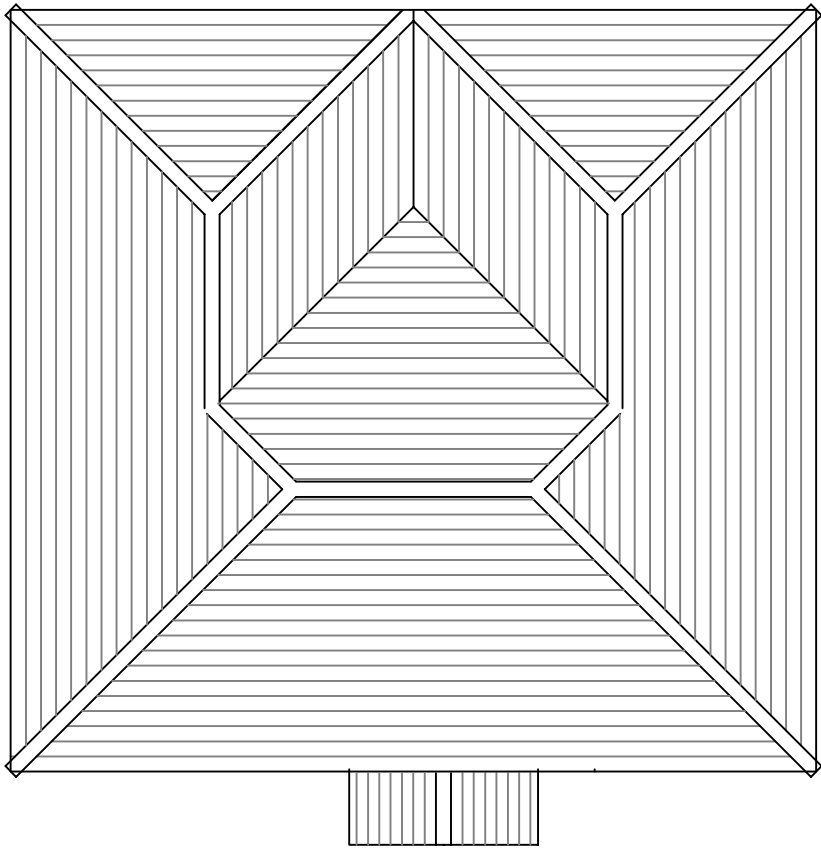


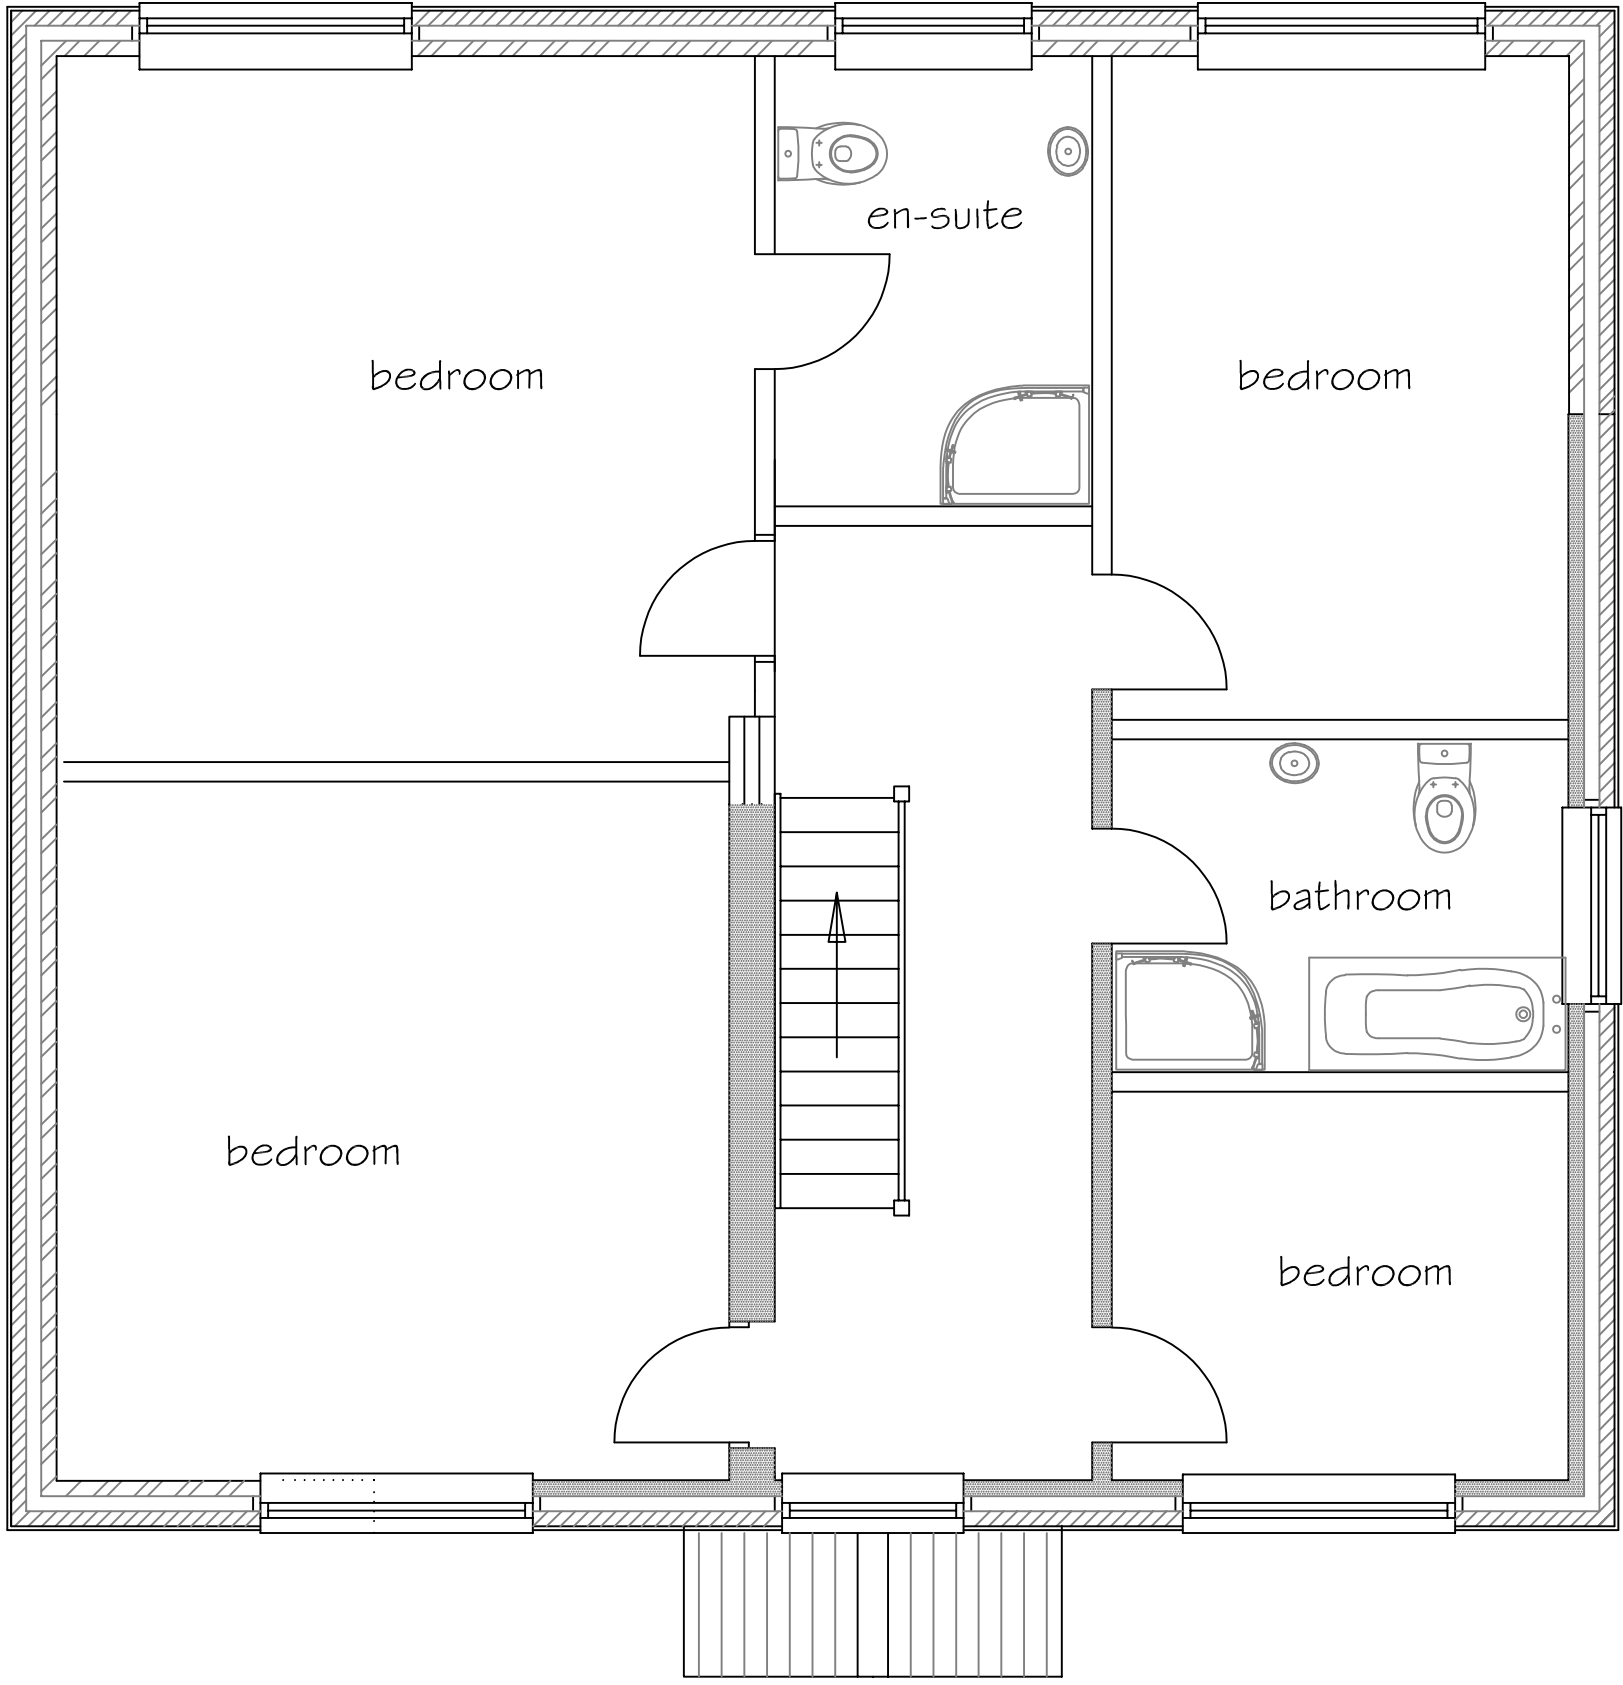

0 1 2 3 4 5 10
scale bar 1:100

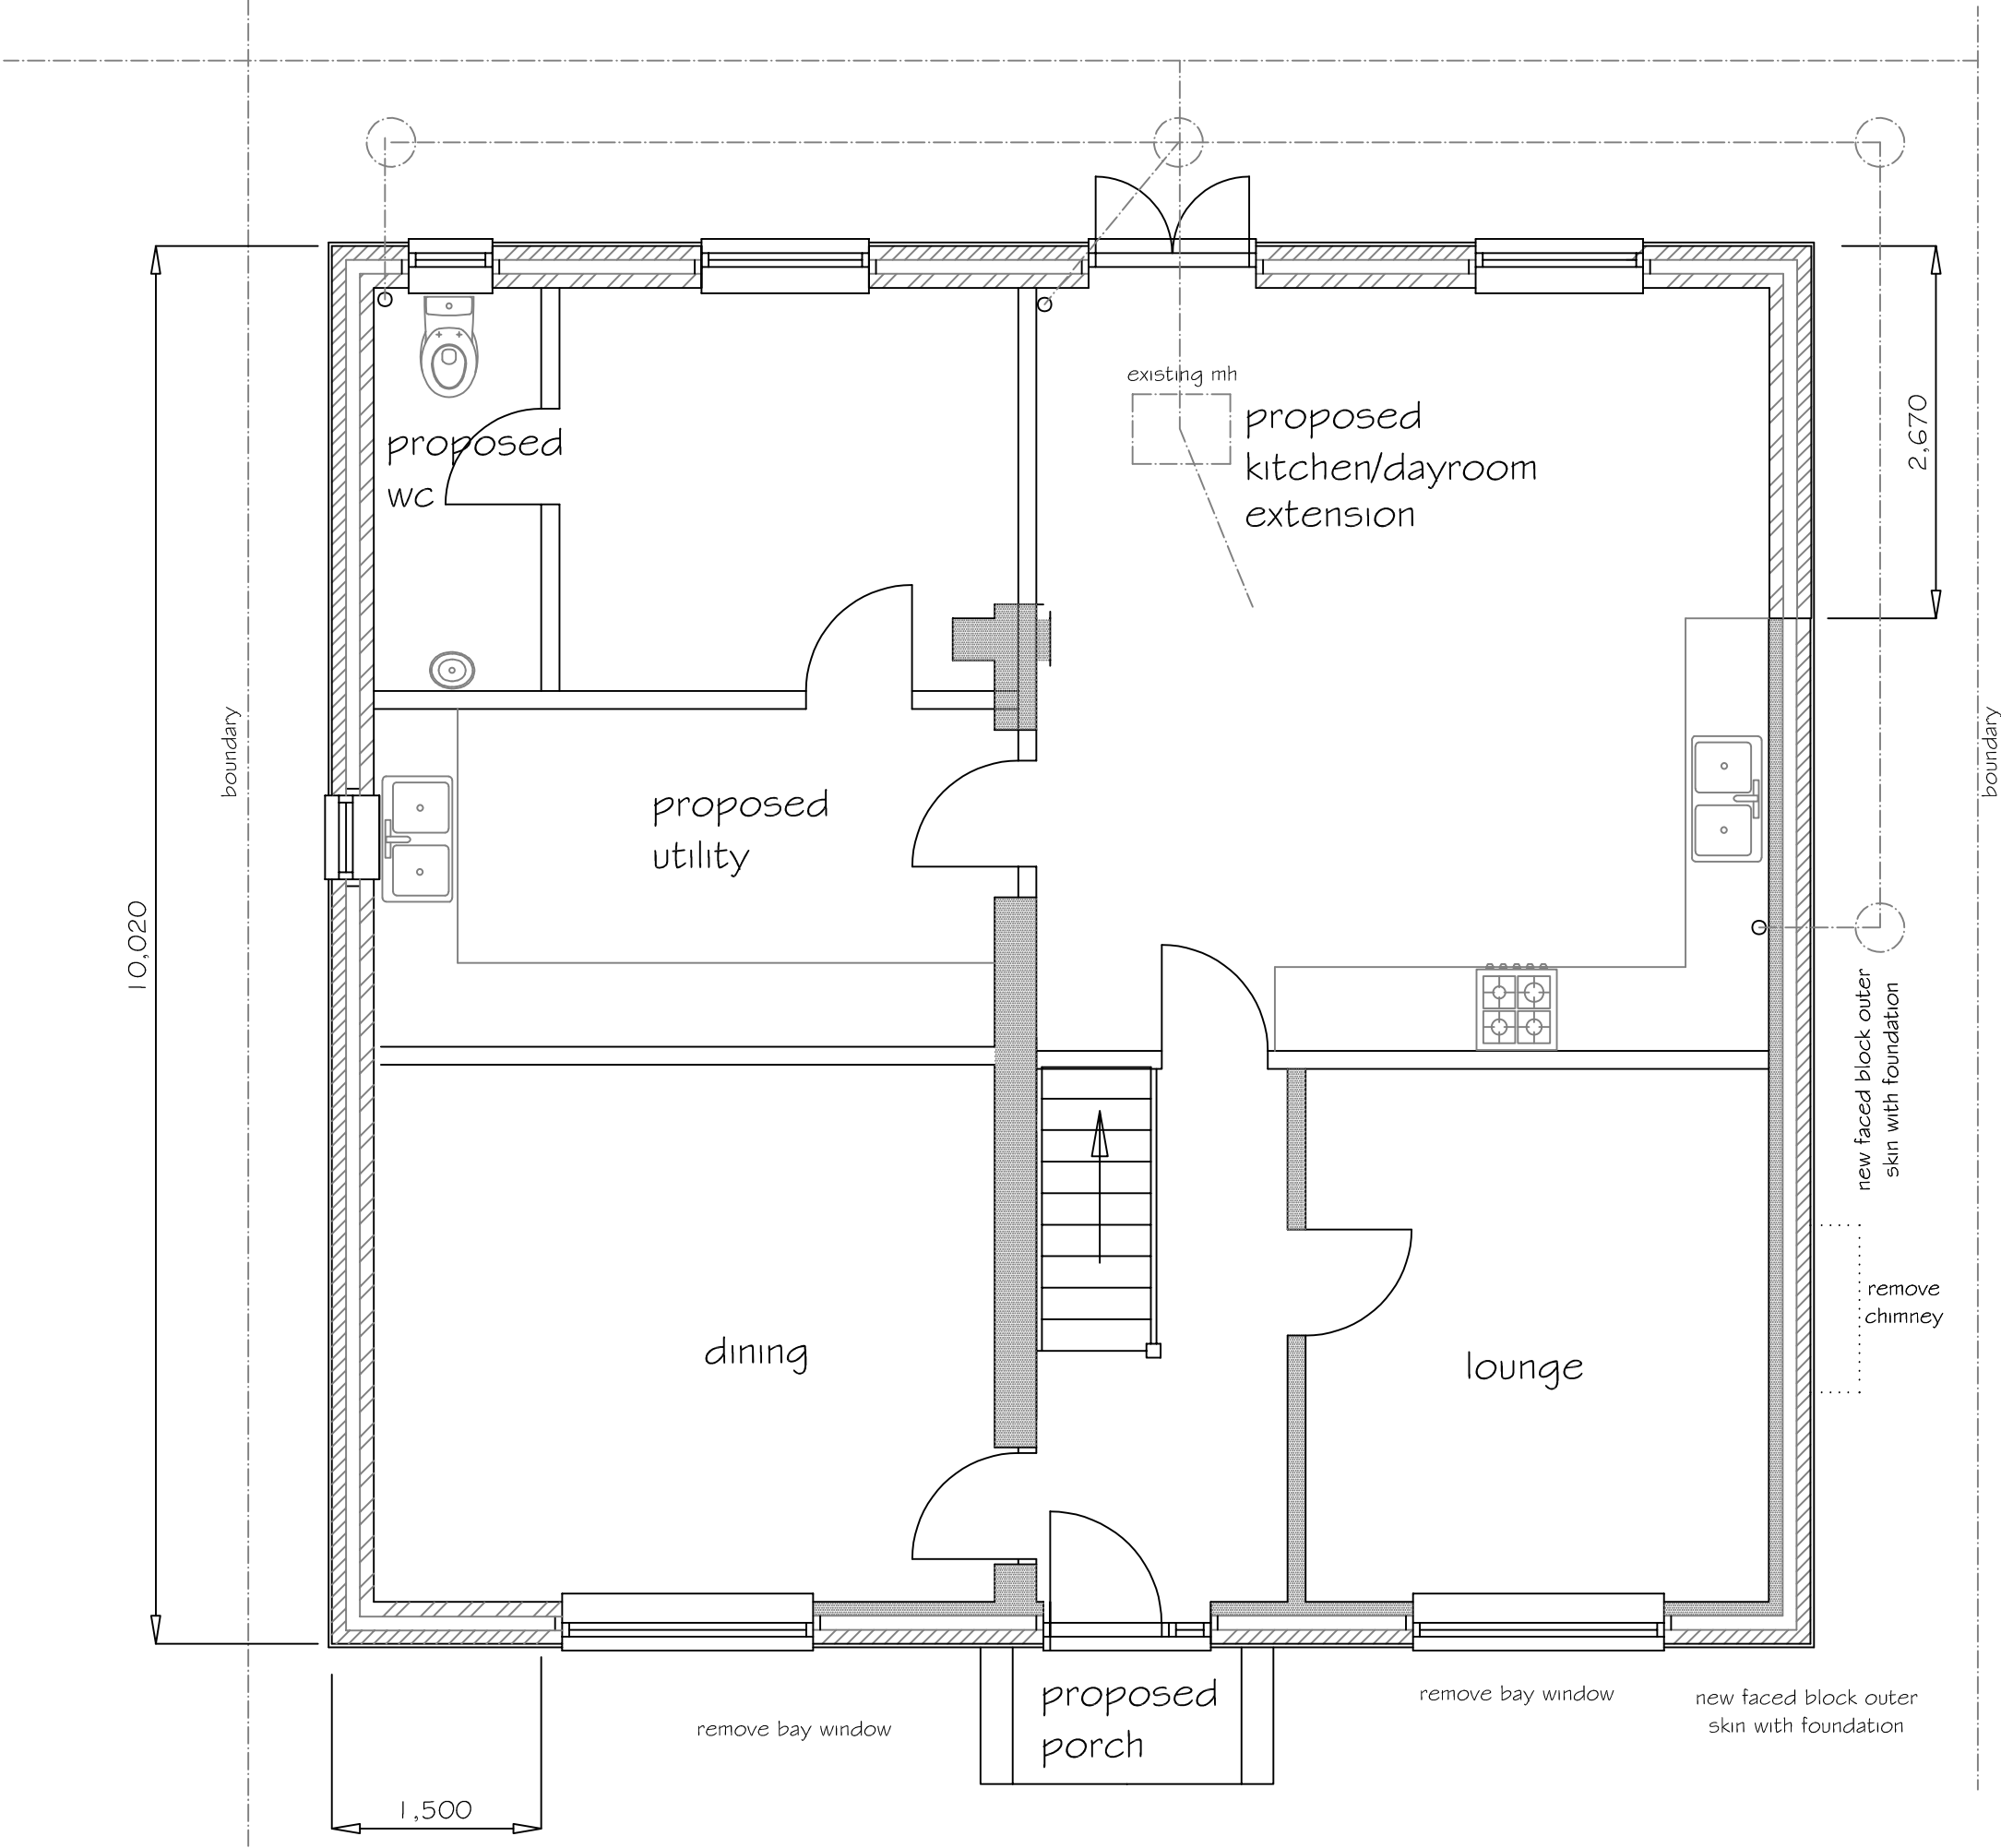

SJF PLANNING & DESIGN SERVICE 01225 782078 simonnearthebell@gmail.com		
PROPOSED SIDE, REAR & PORCH EXTENSION		
CLIENT MR & MRS J CAMERON		
LOCATION 8 LOWMEAD TROWBRIDGE BA1 4 8SX		
TITLE PROPOSED PLANS		
DRG NO	ISSUE	DATE
2533-1	1	SEPT 2025

0 1 2 3 4 5
scale bar 1:50