


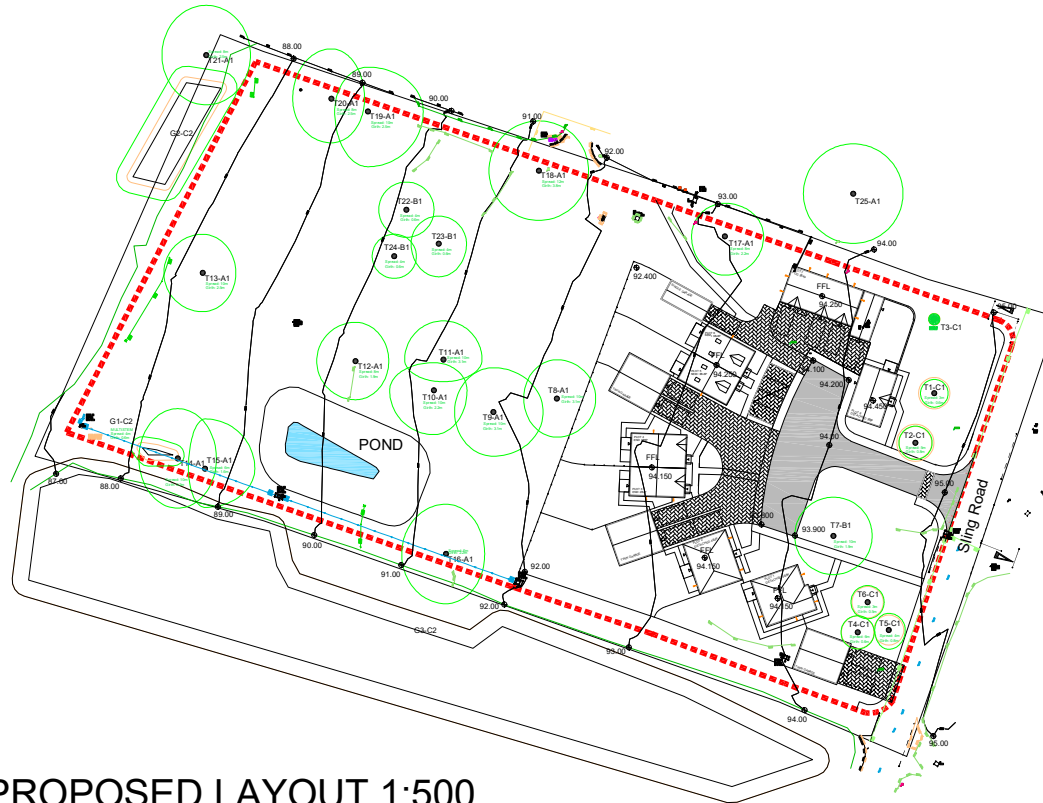

PROPOSED LAYOUT 1:500



- NOTES:
- Site Boundary
 - Tarmac
 - Brick Pavers
 - Trees
 - New attenuation pond
 - Fence

REVISION HISTORY				
REV	DESCRIPTION	DATE	BY	CHK
P1	30-01-2018 Full Planning Application		DWN	CHK

SCALES: 1:500@A1

PURPOSE OF ISSUE: FULL PLANNING APPLICATION

PROJECT TITLE:
SERVICE FAMILIES ACCOMMODATION
MODEL HOMES DEVELOPMENT
SLING ROAD, BULFORD

DRAWING TITLE:
PROPOSED SITE LAYOUT

CLIENT:

Defence
Infrastructure
Organisation

wsp

0 m 25 m
Scale 1:500 @ A1

ADVISER / CONTRACTOR DWG No.	REV.
2026UK558896-WSP-ARC-DRG-SITE-02	P1