




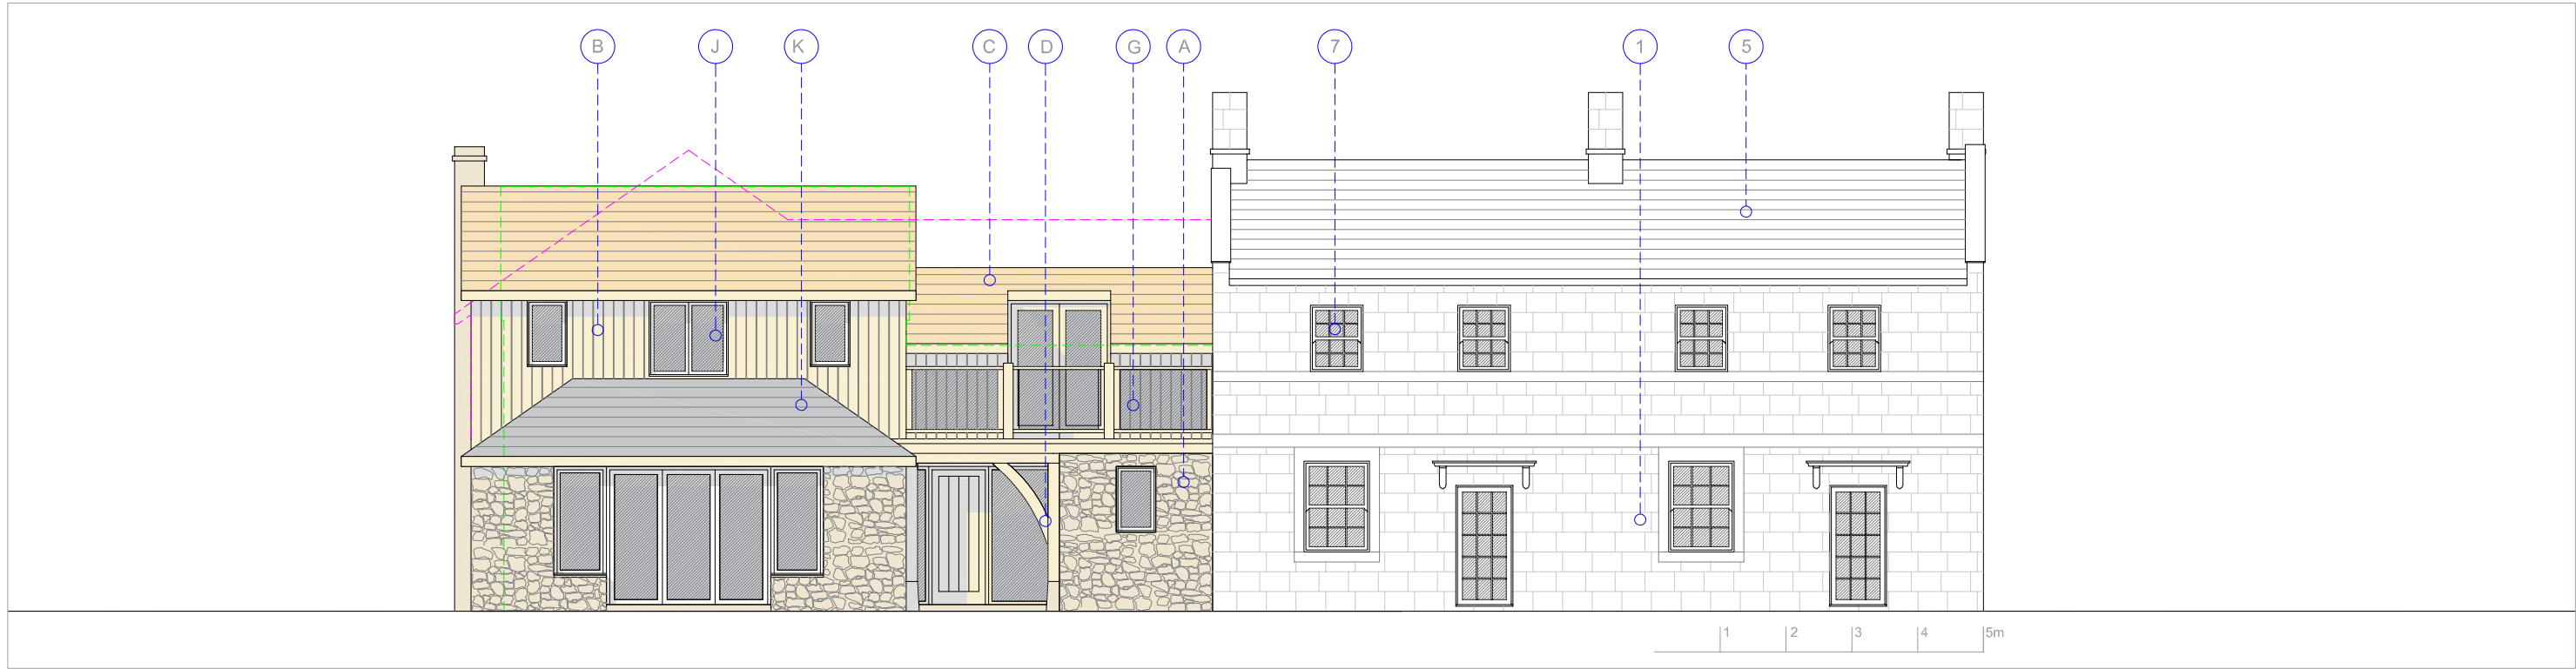

Front (West) Elevation 1:100

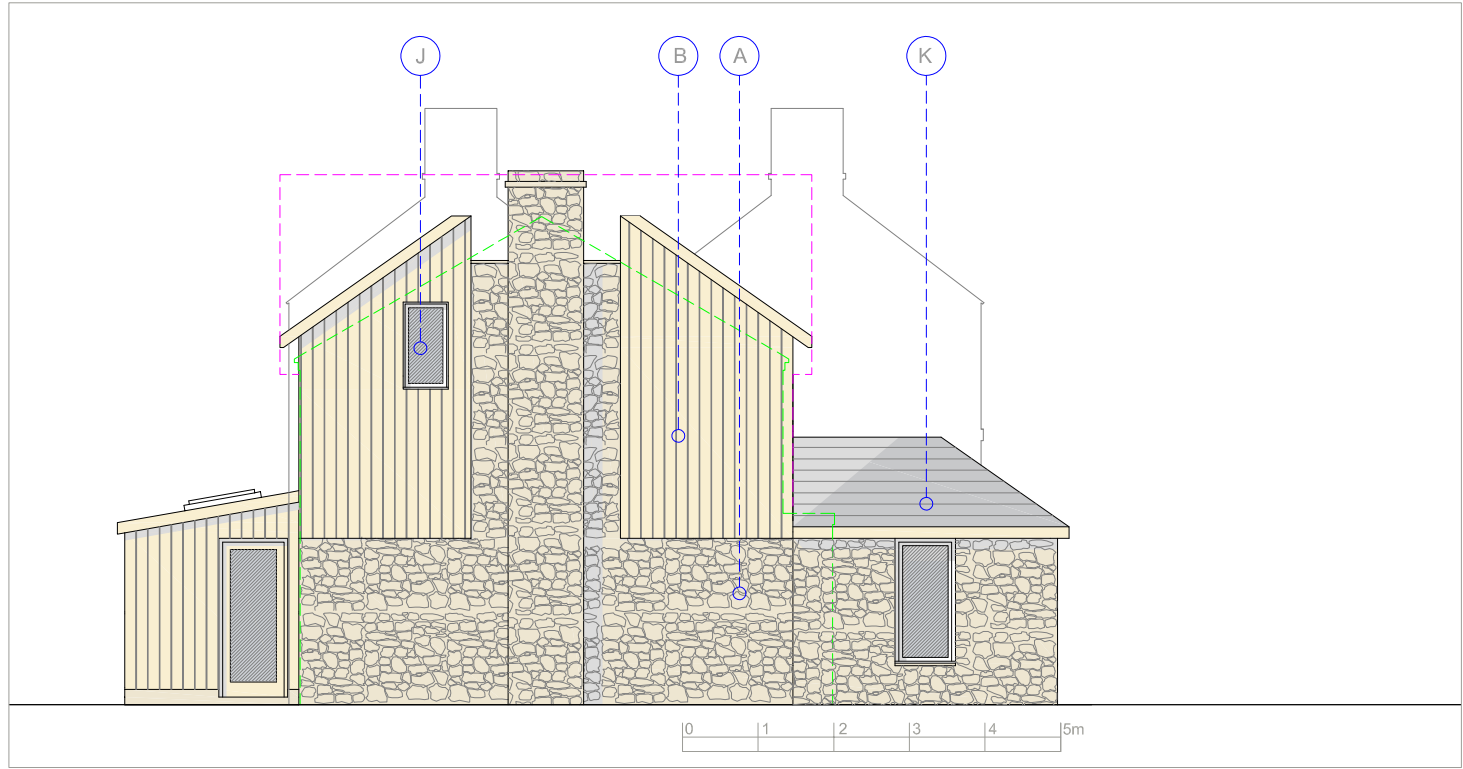

Side (North) Elevation 1:100

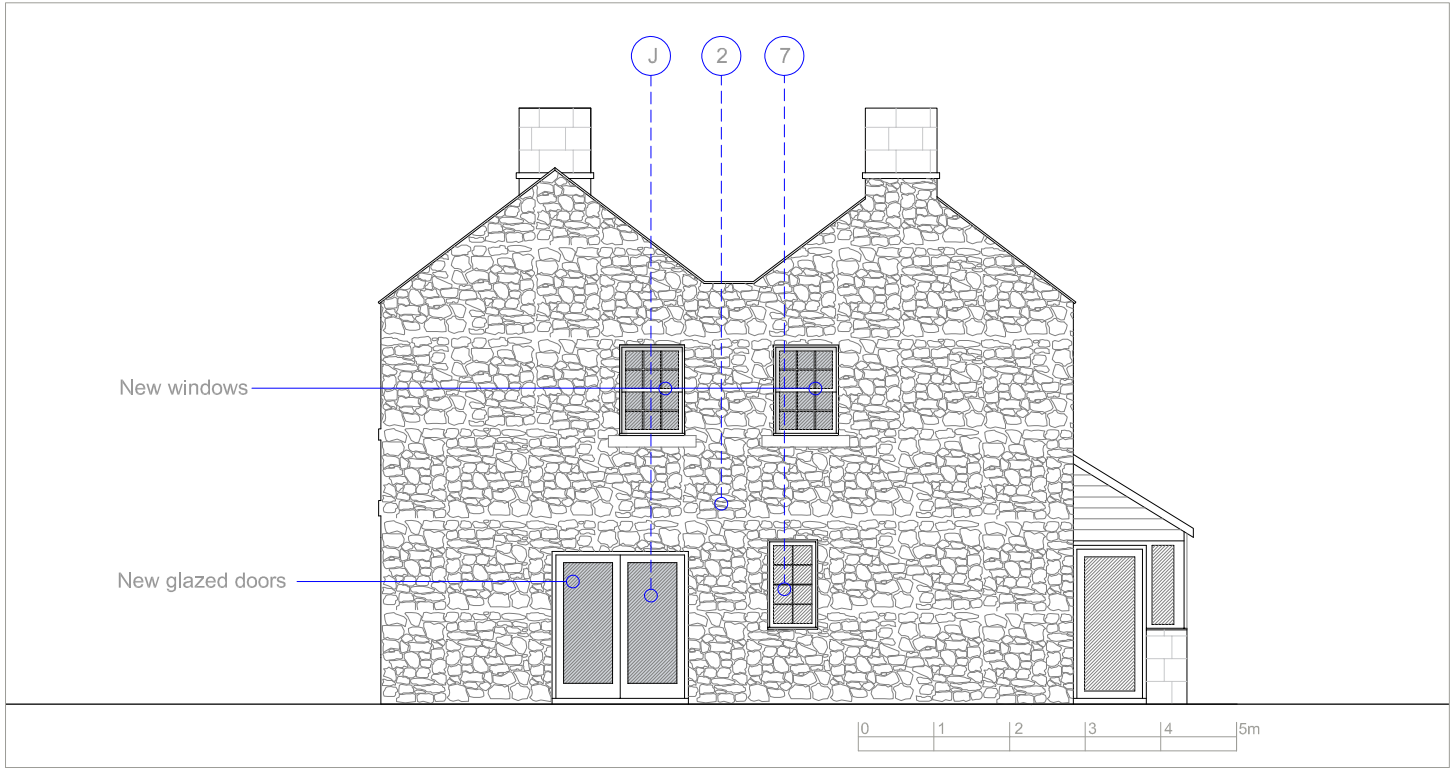

Side (South) Elevation 1:100

Existing Materials	Proposed Materials
1 Natural ashlar limestone	A Natural random rubble limestone to match existing
2 Natural random rubble limestone	B Timber cladding
3 Reconstituted stone walling	C Clay pantiles to match existing
4 Concrete pantiles	D Green oak frame
5 Clay pantiles	E Glazing/joinery fixed directly to green oak frame
6 Upvc windows & doors	F Conservation rooflight
7 Painted timber windows & doors	G Glazed balustrade
8 Timber cladding	H Zinc roofing
	J Painted timber windows & doors
	K Natural slates

Walker - Elbow Cottage

Refurbishment & Extension

Proposed Elevations (1)

job no 2137 dwg no P-11 rev D

date Nov '25 drawn ae checked cad ref

scale 1:100@A3

Use figured dimensions only. All levels and dimensions to be checked on site. Drawing to be read in conjunction with all relevant information.

©Alistair Ellen Architect. All rights reserved.

alistair@alistairellen.co.uk

07771 956771

www.alistairellen.co.uk

Dormers, The Green, Hinton Charterhouse, Bath

BA2 7TJ

Alistair Ellen Architect