

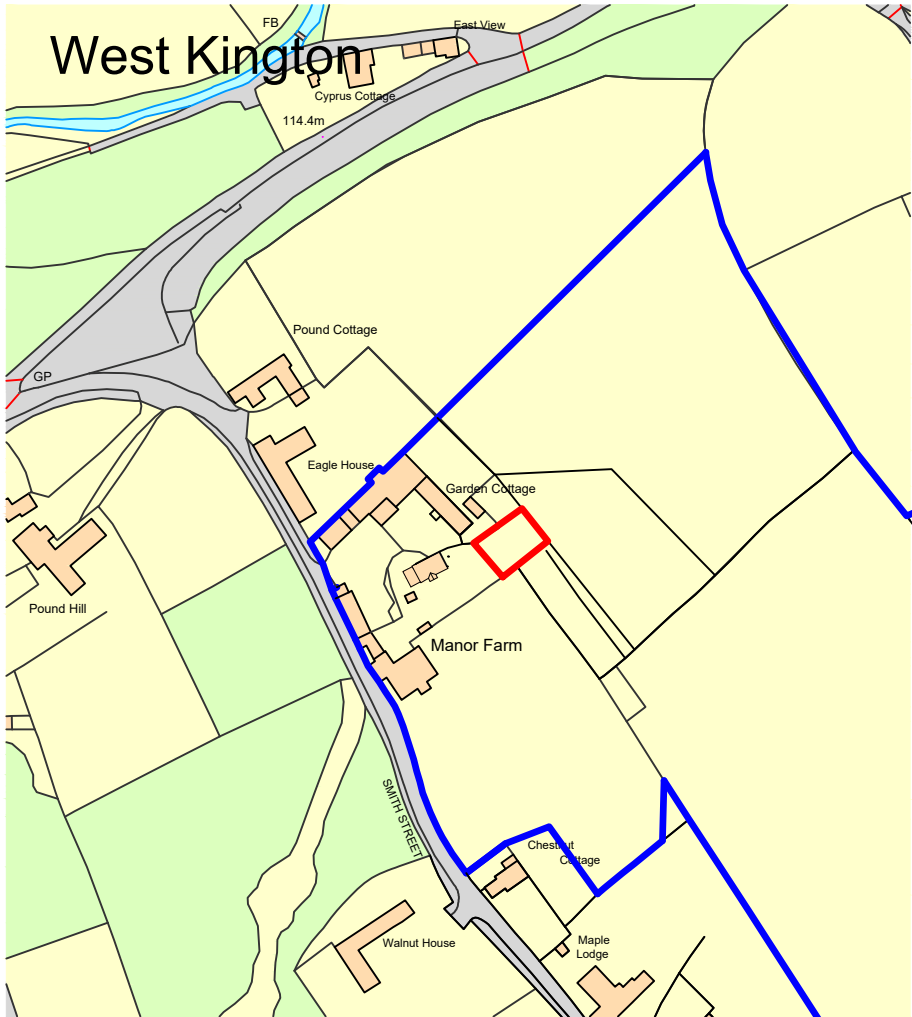


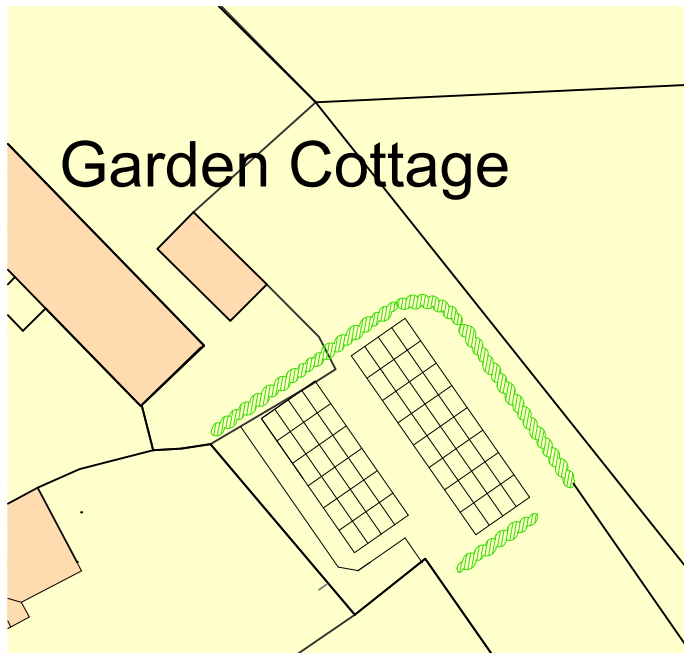


Location Plan Scale 1:1250

1:1250 @A4

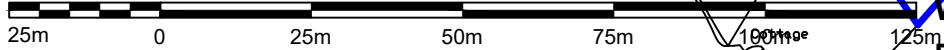

Block Plan Scale 1:500

1:500 @ A4

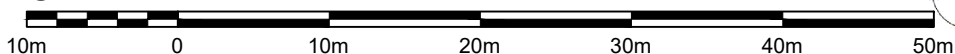

Manor Farm West Kingston

Proposed Solar Panel Installation

title

Proposed Plans and Section

scale

1:500, 1:1250 @ A4

Drawing No.

Revision:

2025 - 01300 - LOC

A



David Cole
Design Limited

Barley Croft Ston Easton Nr Bath BA34DH

Tel: 01761 241105 Mob: 07850 741419

Email: davidcolearchitecture@btinternet.com

CHARTERED ARCHITECTURAL PRACTICE

