



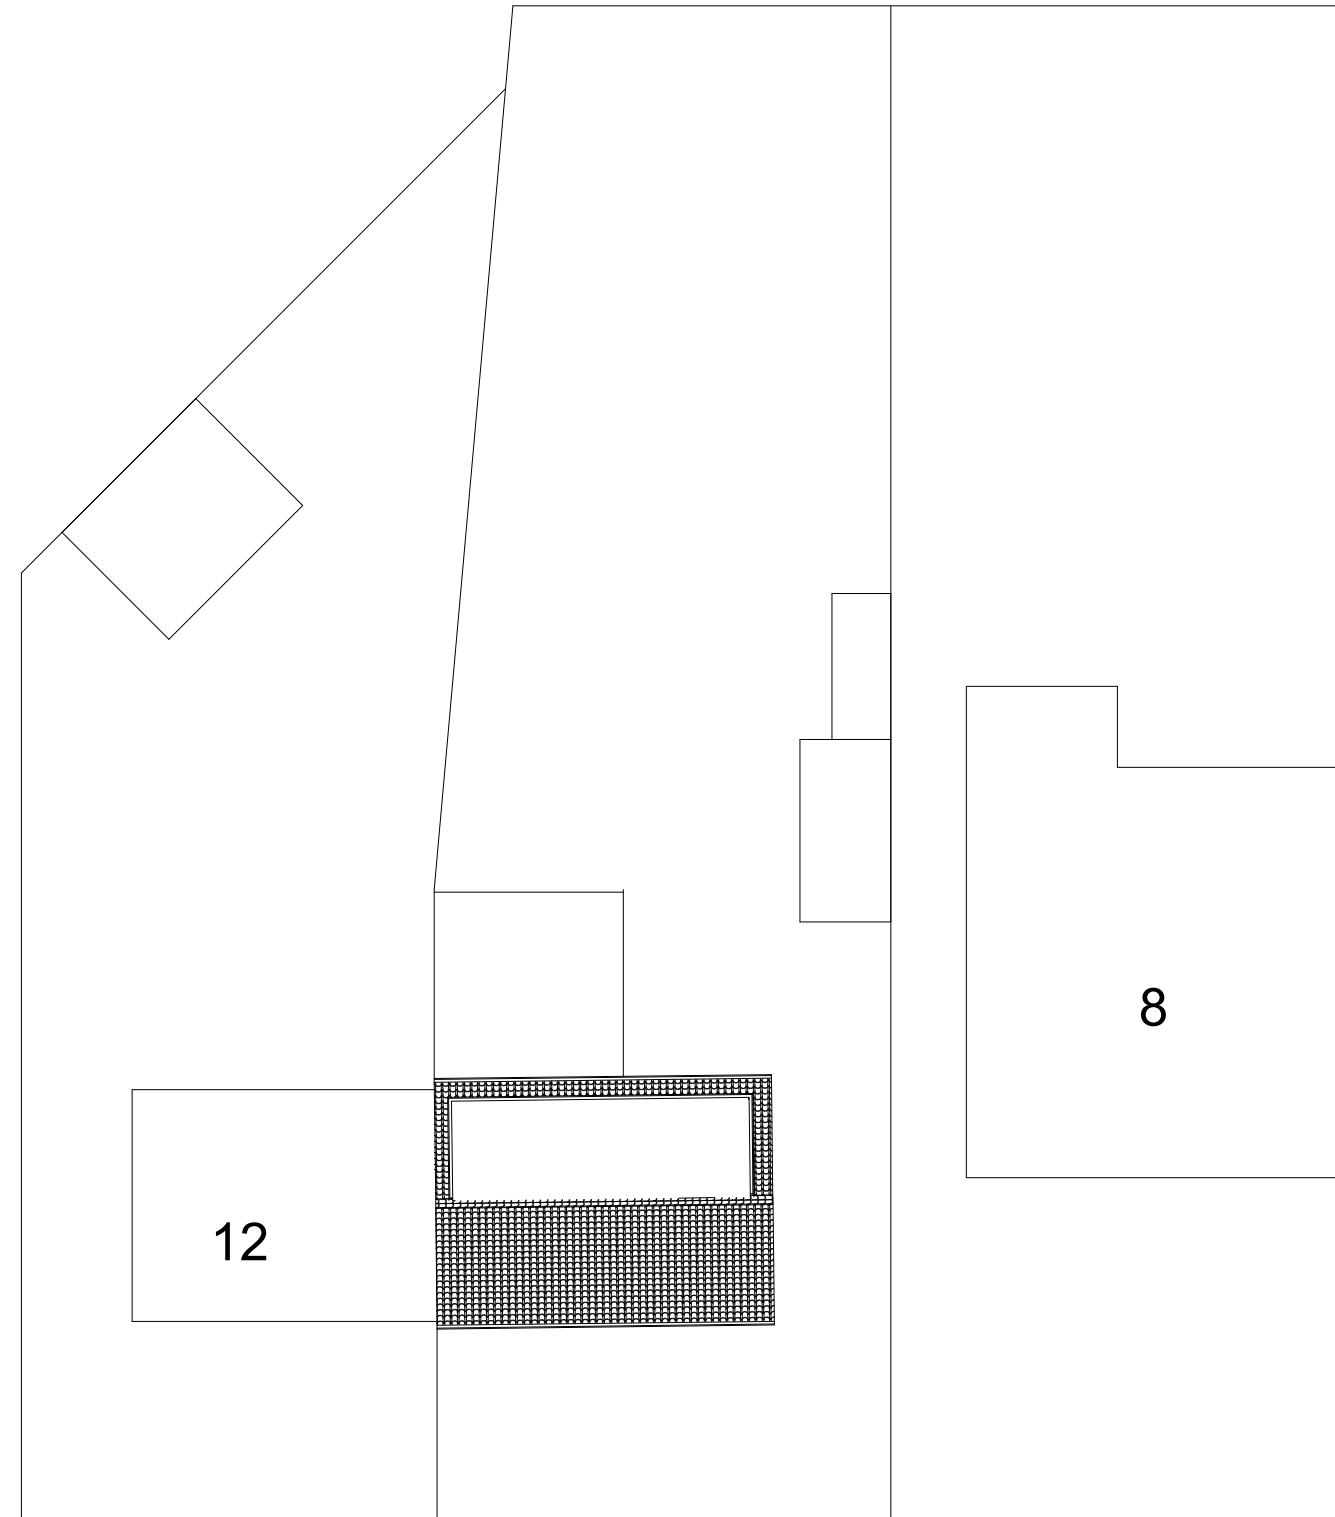

North End

Sheet #

3

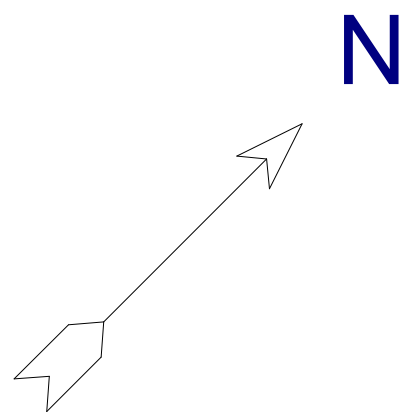

26/11/2025

Scale:

1:200 A3

responsibility is not accepted for errors made by others in scaling from this drawing.
All Construction information should be taken from figured dimensions only and thoroughly checked on site.

10 North End
CALNE
SN11 9DQ

Radstock Design
7 Fortescue road
Radstock
BA3 3PH