
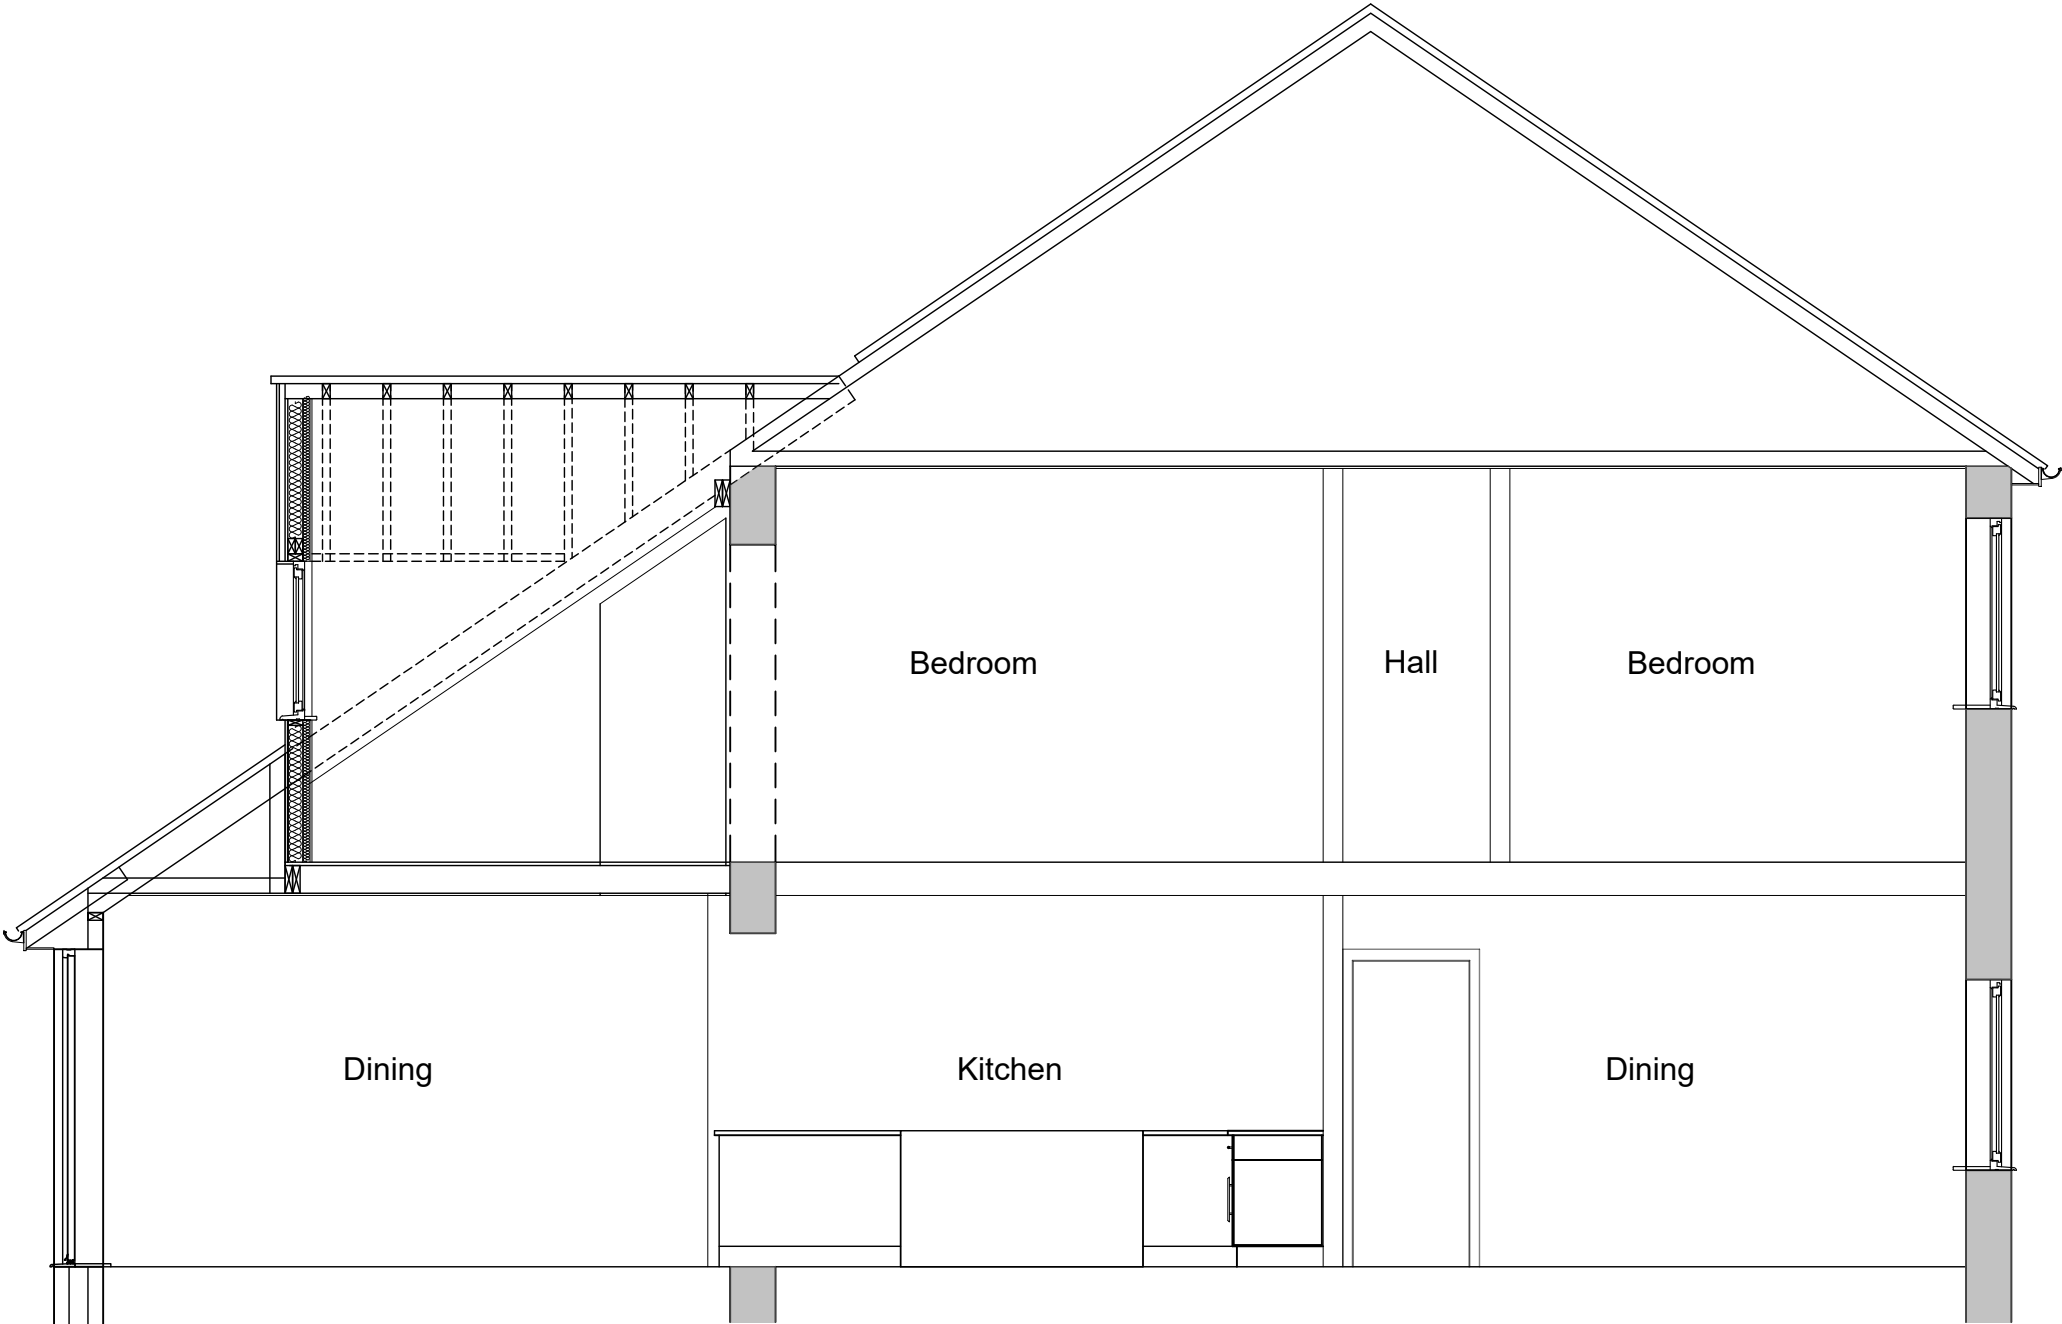


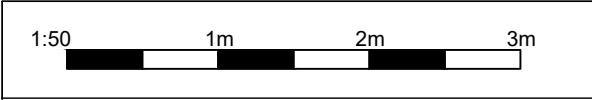

Proposed Section A-A

Rev.	Description.	Date.	Initial.
Drawings Produced By:			
		Épure Design Ltd Studio 11a Greenway Farm Bath Road Wick BS30 5RL Tel: 01173 258 852 www.epure-design.co.uk	
Client:		Mr & Mrs Sealy	
Project:		Whitelands Cottage, Kington Langley, SN15 5PD -	
Drawing Title:		Proposed Section A-A -	
Scale:	1:50	Date:	Nov 25
		Drawn:	MF
		Checked:	LB
Drawing No:		Revision:	
1403 / PL / 11		-	