


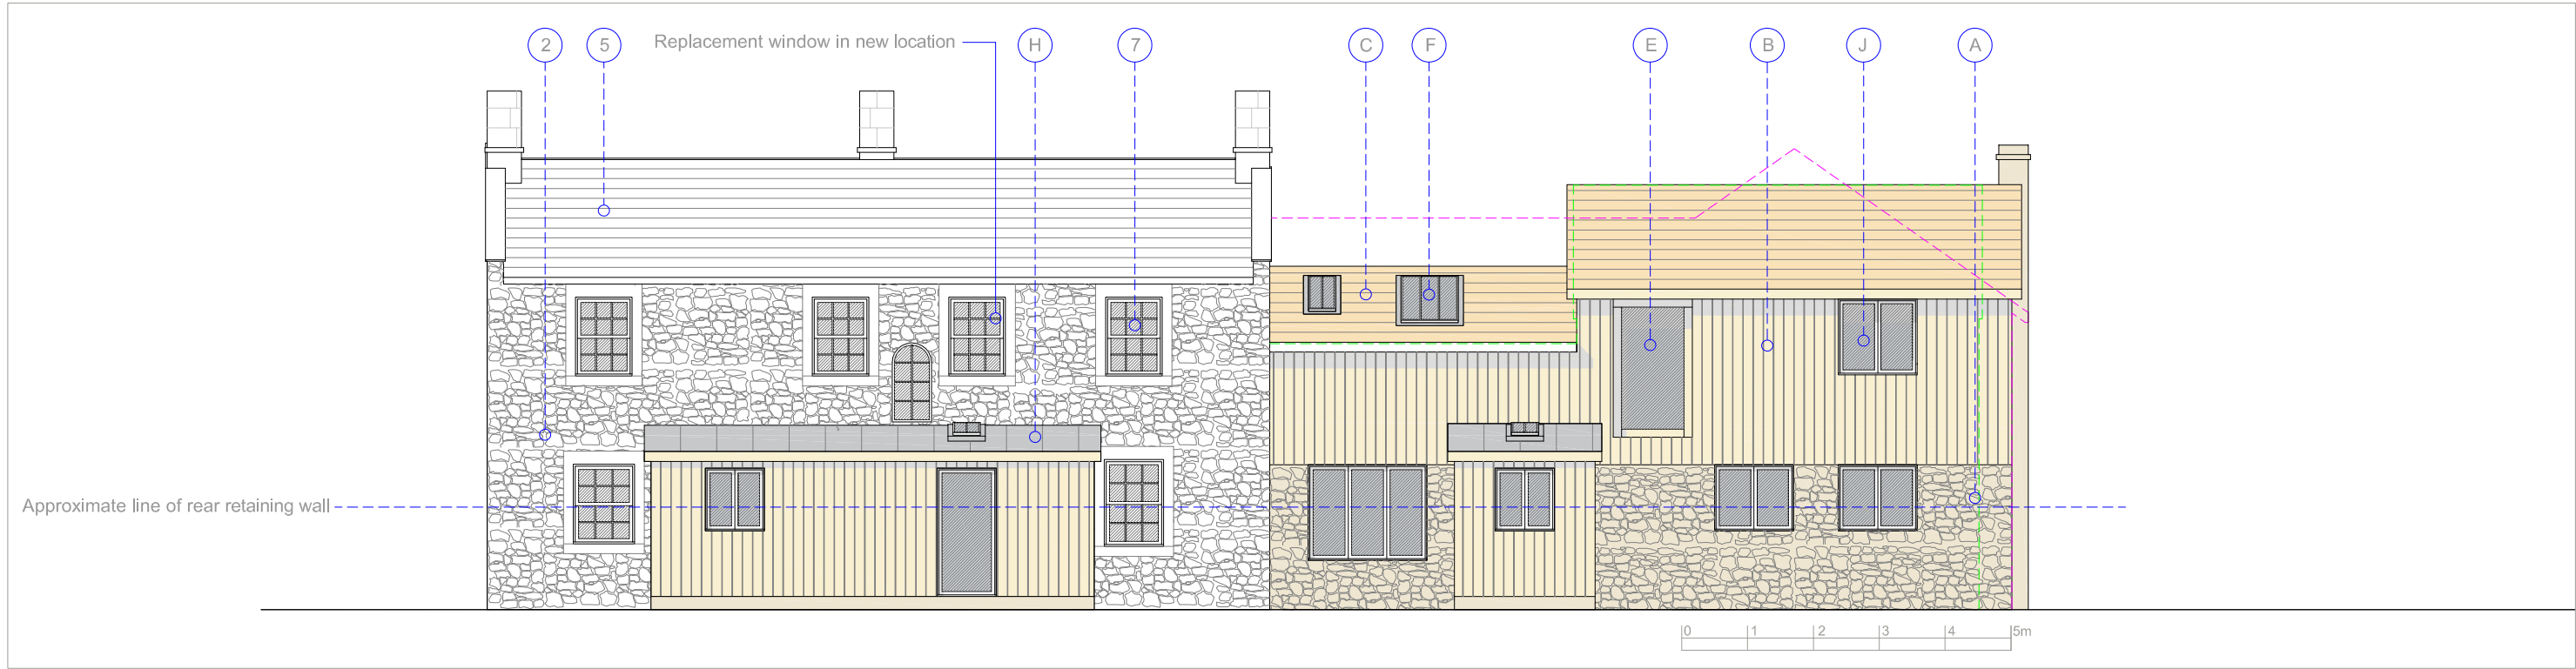

Rear (East) Elevation 1:100

Existing Materials	Proposed Materials
1 Natural ashlar limestone	A Natural random rubble limestone to match existing
2 Natural random rubble limestone	B Timber cladding
3 Reconstituted stone walling	C Clay pantiles to match existing
4 Concrete pantiles	D Green oak frame
5 Clay pantiles	E Glazing/joinery fixed directly to green oak frame
6 Upvc windows & doors	F Conservation rooflight
7 Painted timber windows & doors	G Glazed balustrade
8 Timber cladding	H Zinc roofing
	J Painted timber windows & doors

Walker - Elbow Cottage

Refurbishment & Extension

Proposed Elevations (2)

date Nov '25

drawn ae

checked

cad ref

scale

job no 2137

dwg no P-12

rev D

1:100@A3

Use figured dimensions only. All levels and dimensions to be checked on site. Drawing to be read in conjunction with all relevant information.

©Alistair Ellen Architect. All rights reserved.

alistair@alistairellen.co.uk

07771 956771

www.alistairellen.co.uk

Dormers, The Green, Hinton Charterhouse, Bath

BA2 7TJ

Alistair Ellen Architect

HA